




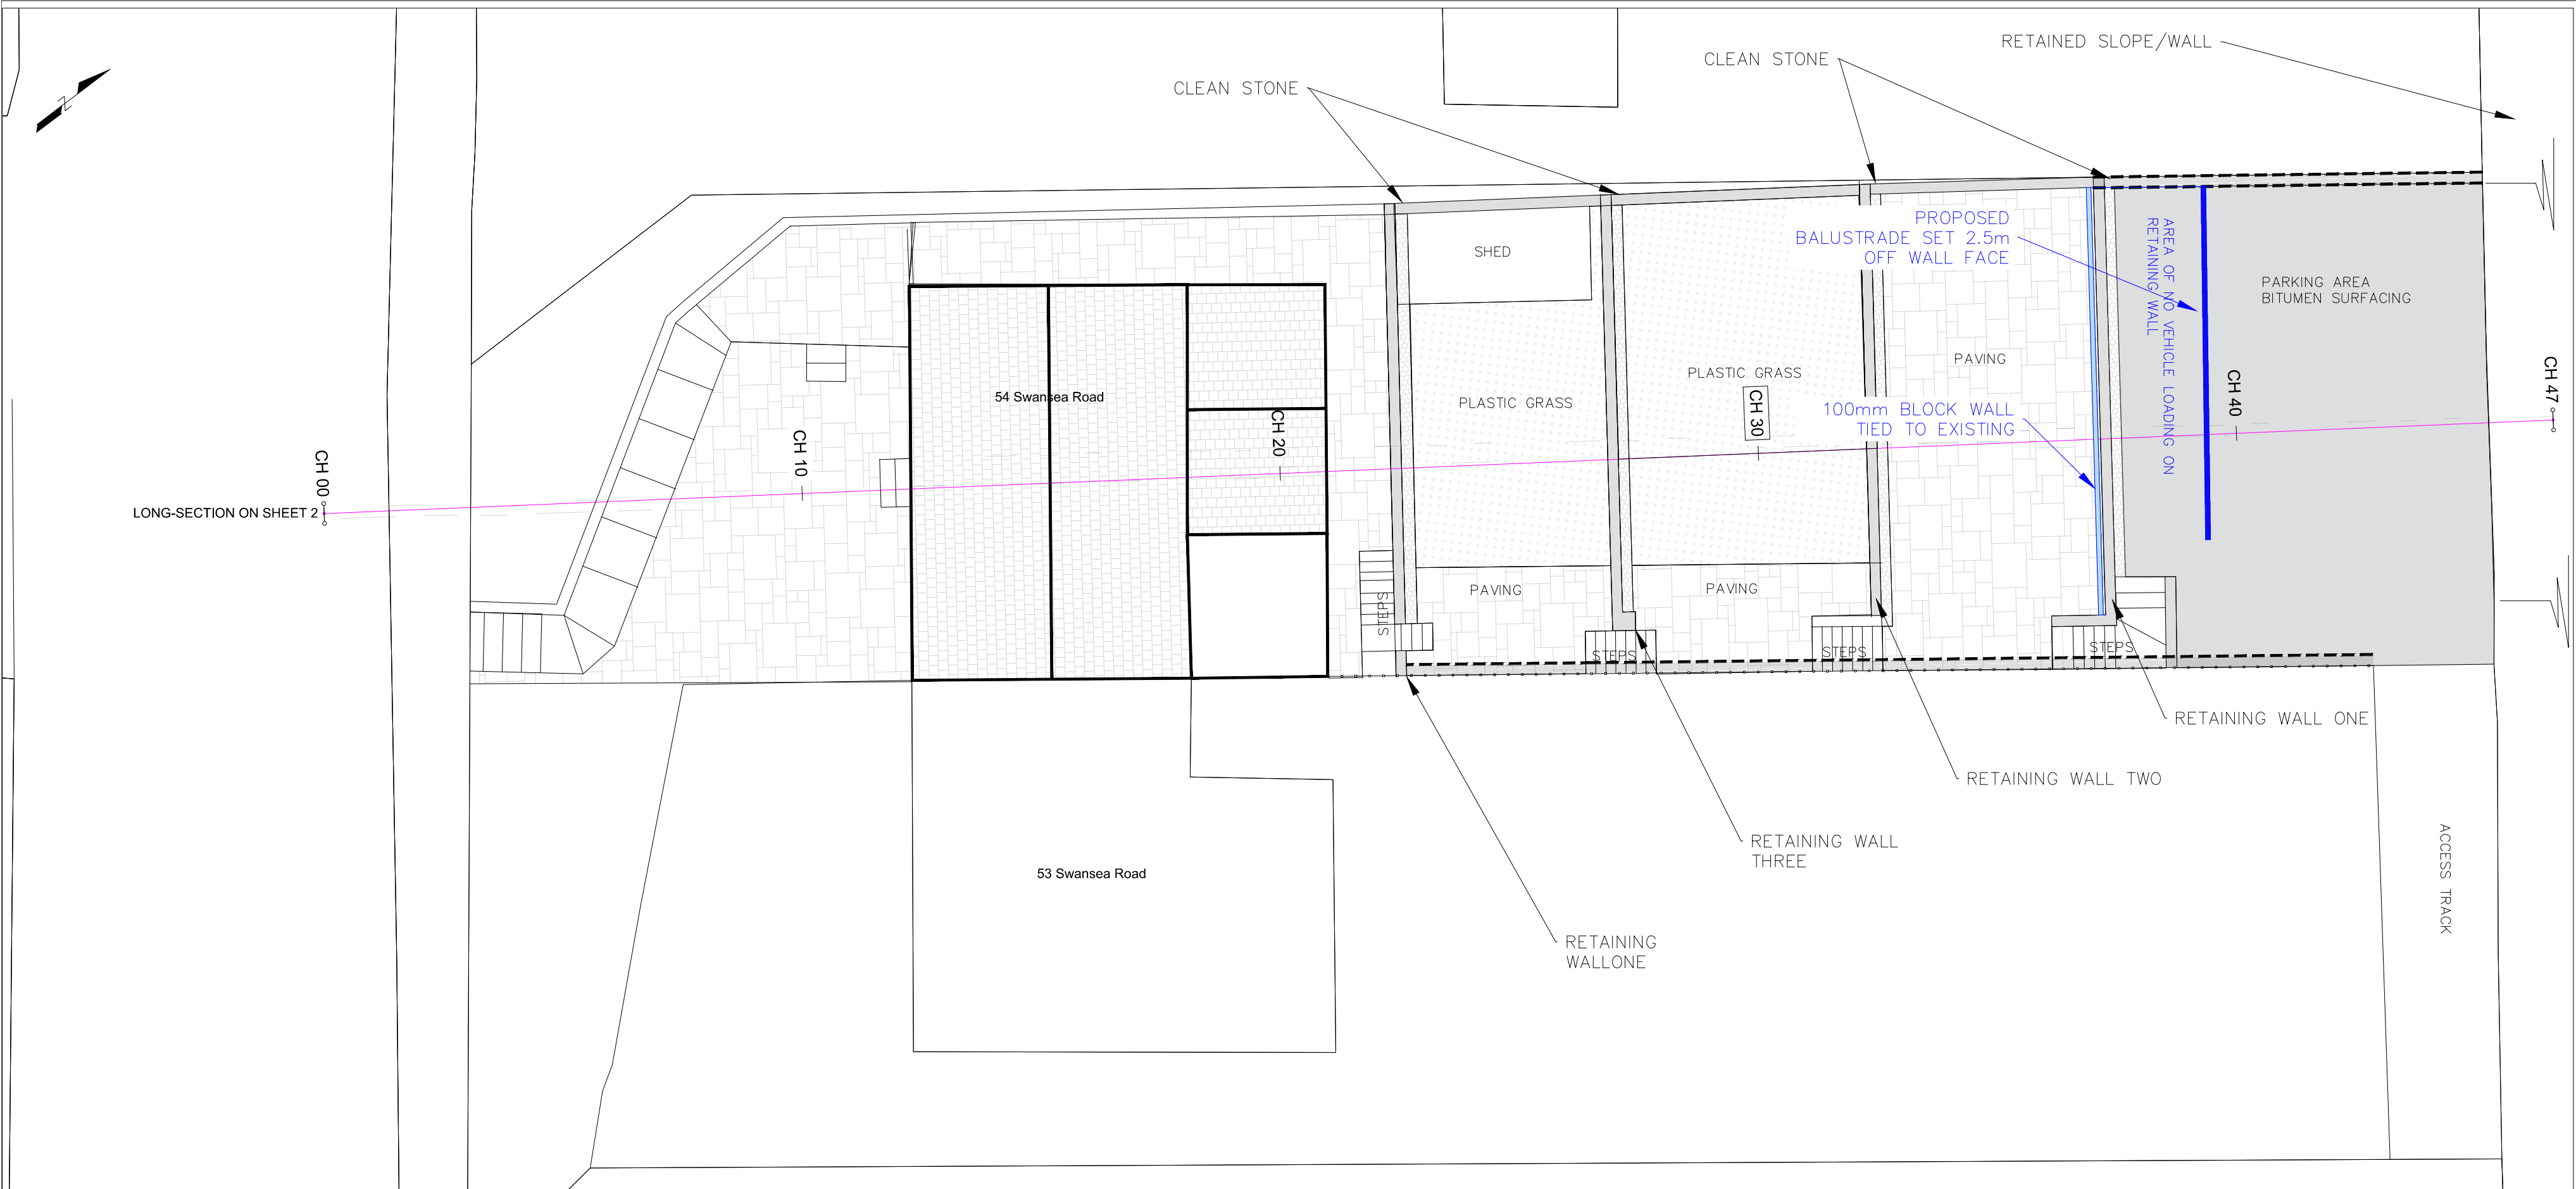


PROPOSED WALL IMPROVEMENT PLAN SCALE 1 TO 100

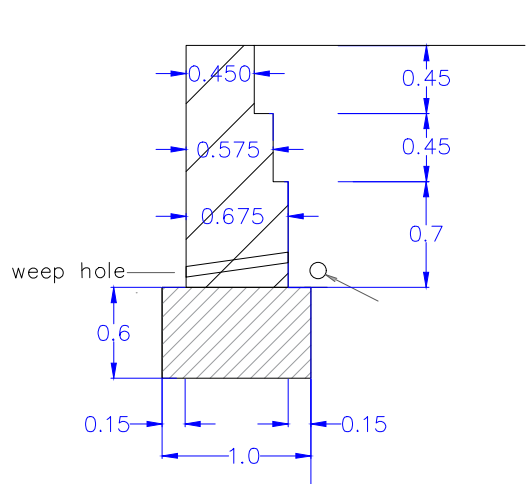

RETAINING WALL THREE

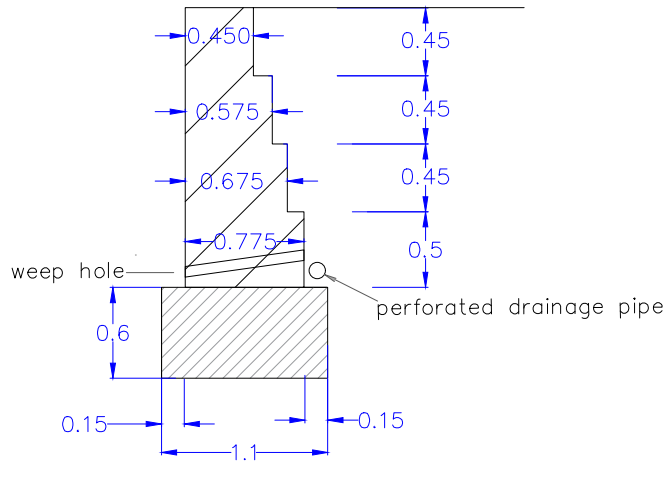

RETAINING WALL TWO

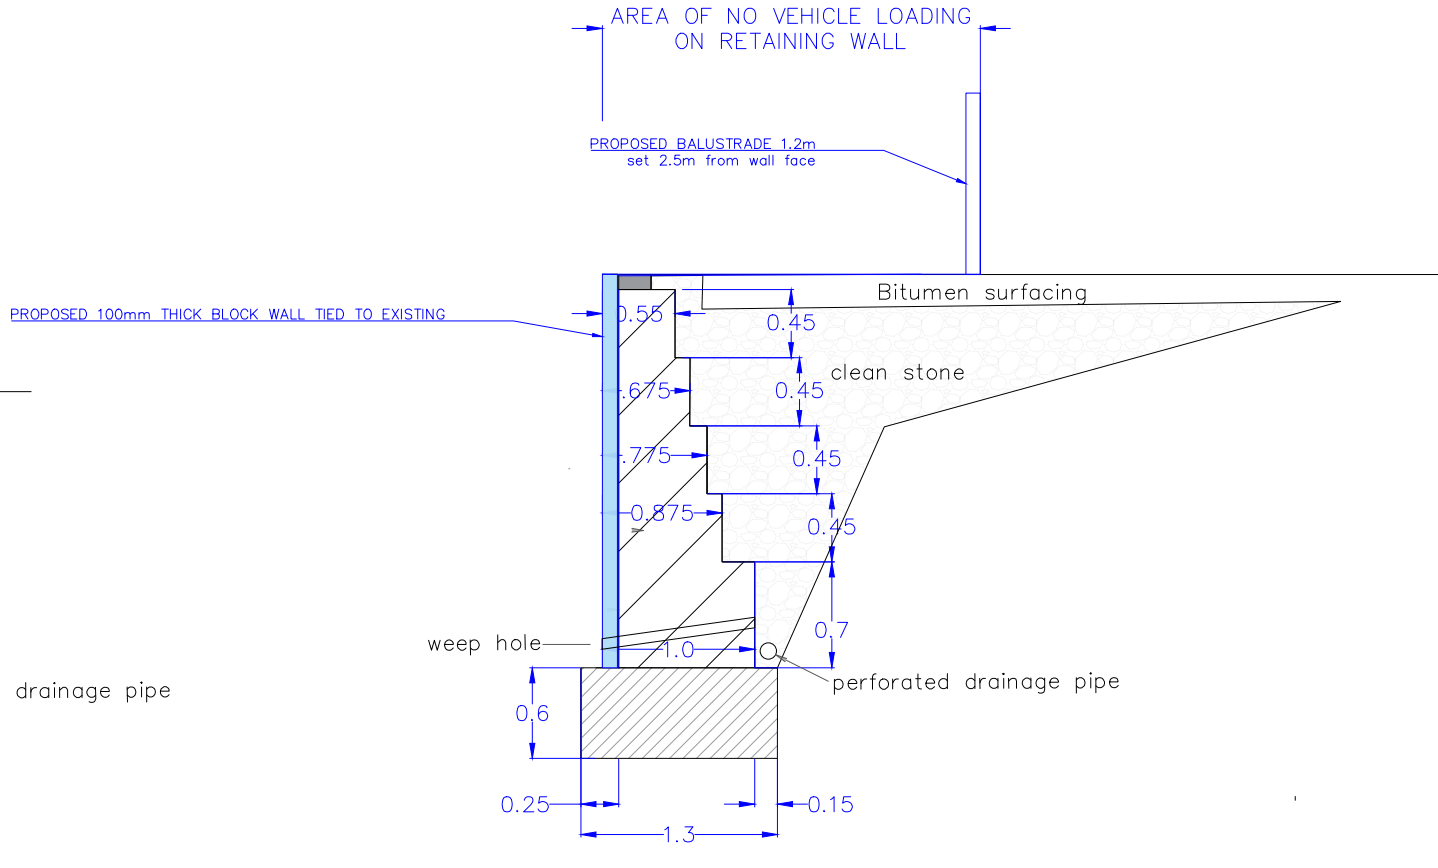

RETAINING WALL ONE PROPOSED IMPROVEMENT

RTPI

Accredited Designer







NO.	NOTES	BY	DATE
1	As dimensioned in millimetres unless otherwise stated.		
2	Drawings to be used for purposes of construction only.		

PROJECT DESCRIPTION:

54 SWANSEA ROAD PONTARDAWE
GARDEN WALL SURVEY

SHEET TITLE:

PROPOSED WALL
IMPROVEMENT PLAN P01

DATE:

OCTOBER
2022

SCALE:

as shown

SHEET:

A-2

RTPI

Planning Consultants