


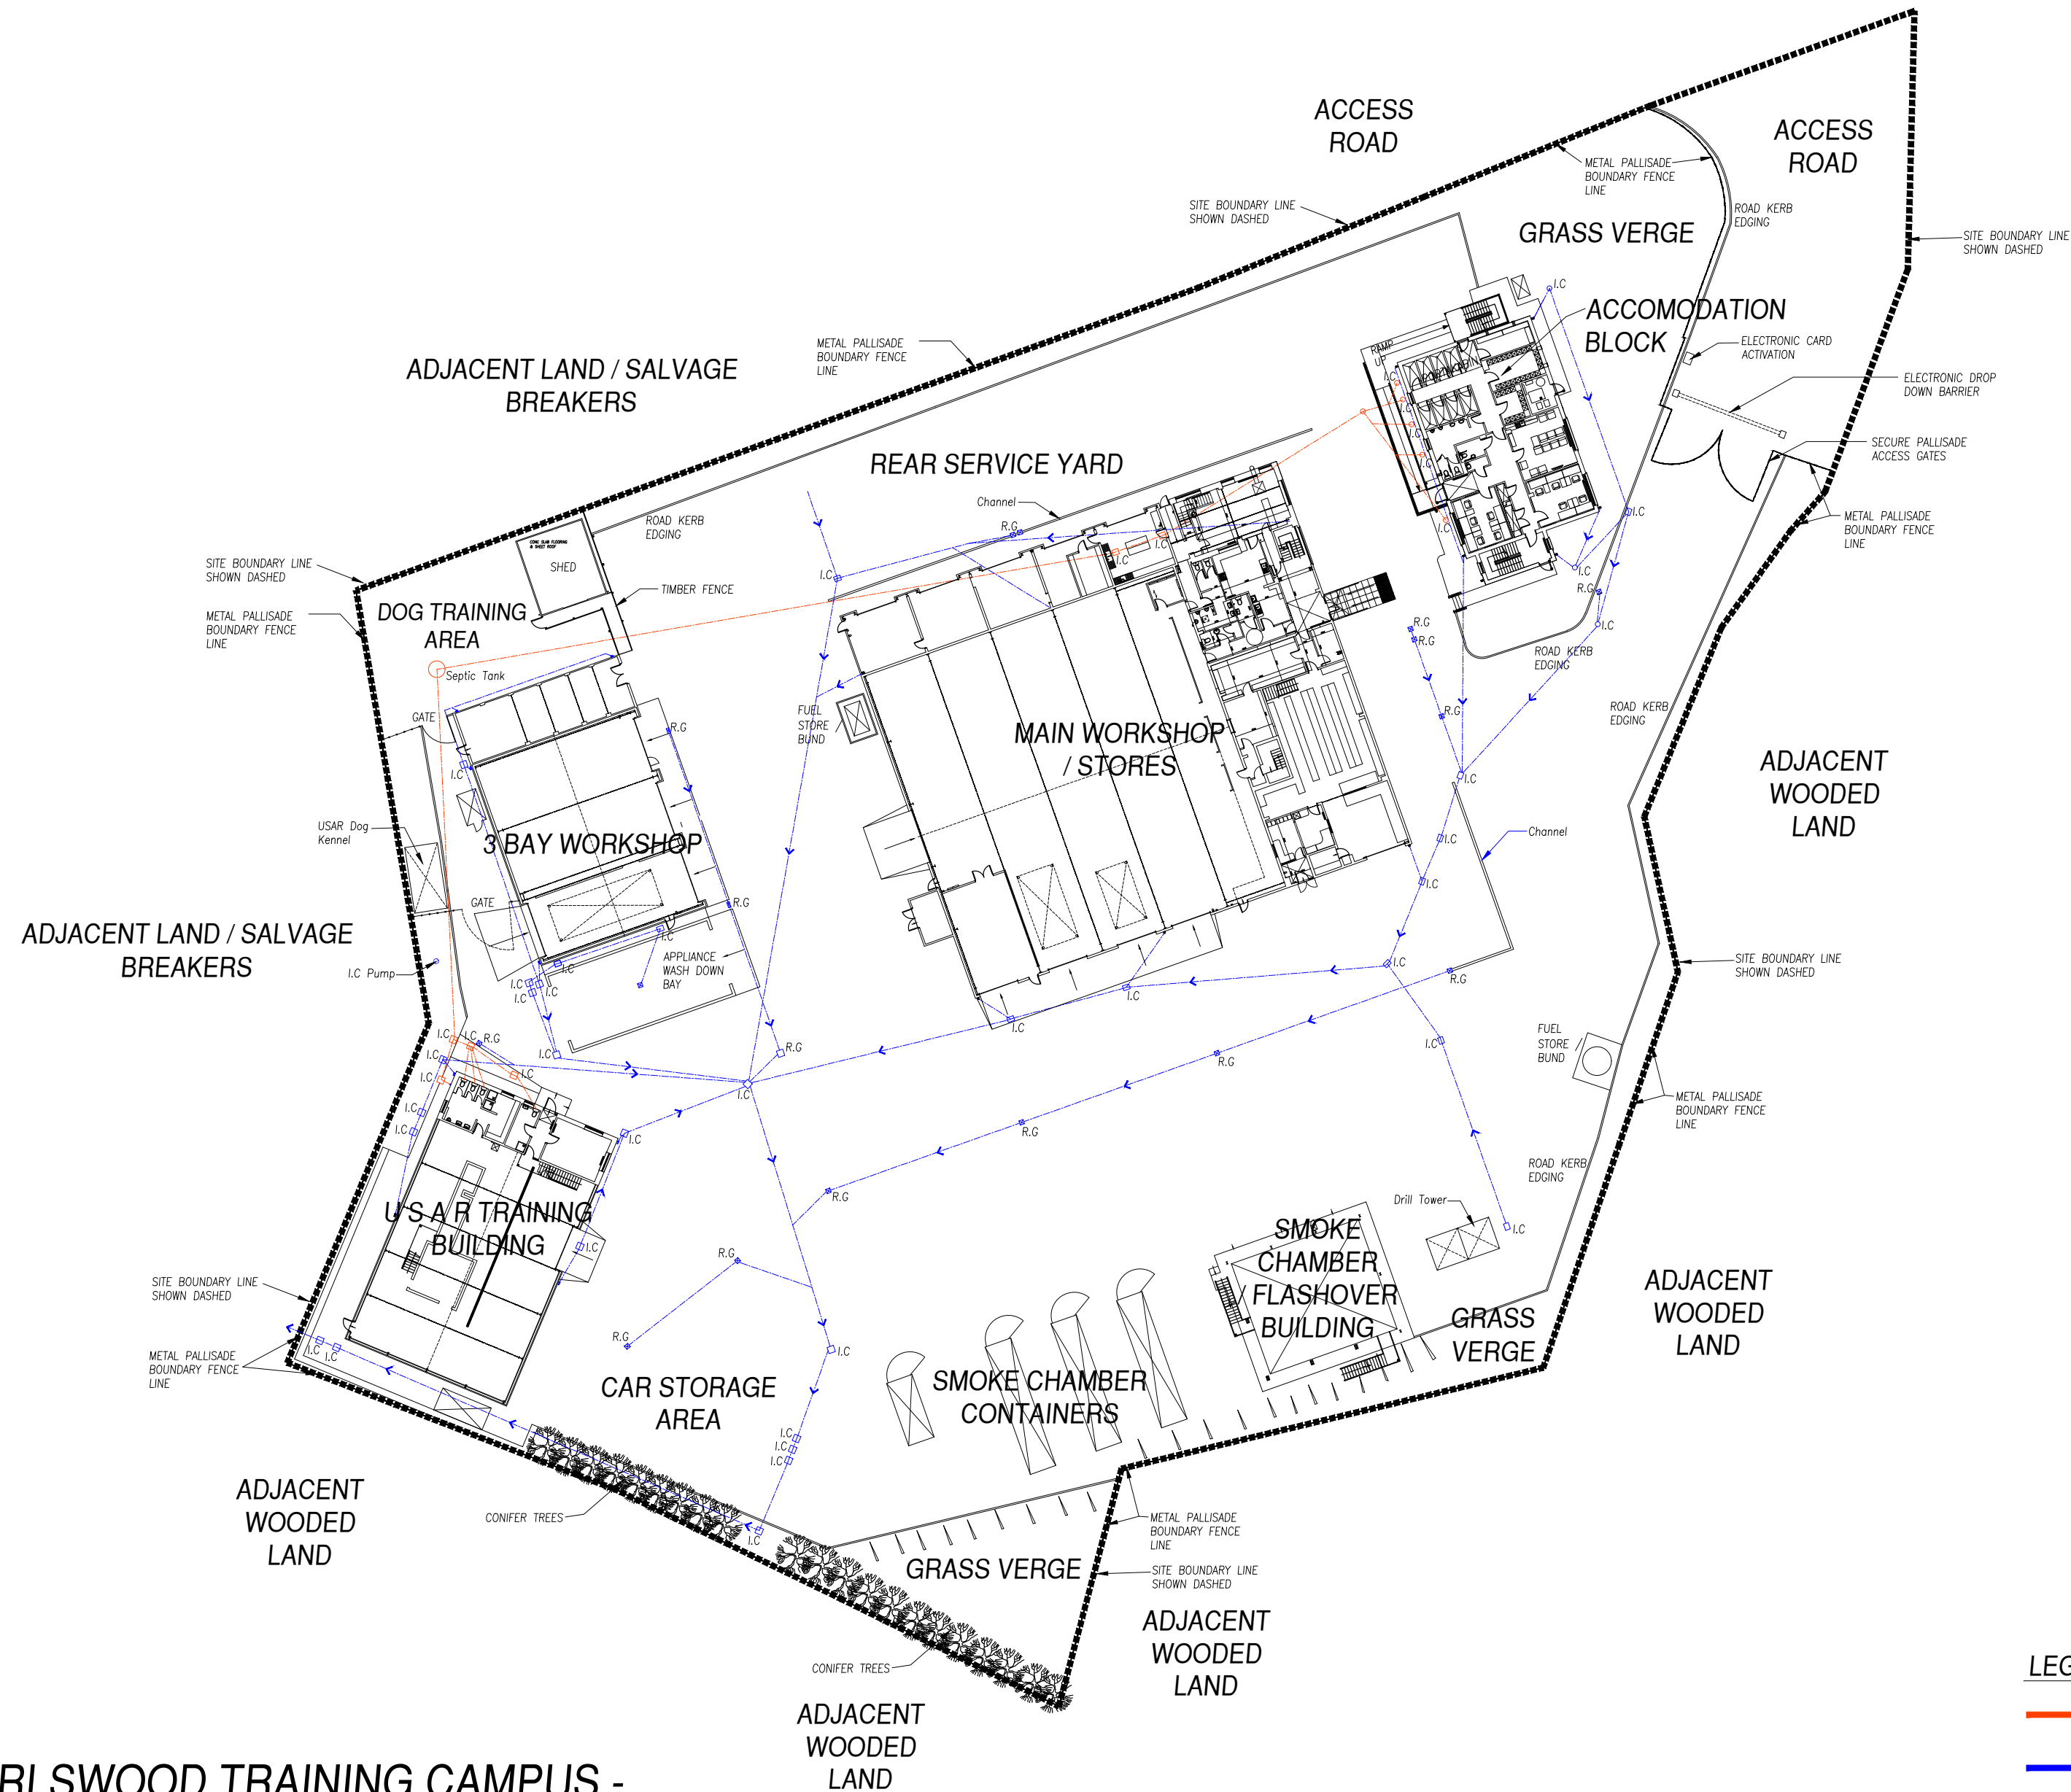

EARLSWOOD TRAINING CAMPUS -
MAIN SITE & BLOCK PLAN

- LEGEND**
- FOUL DRAINAGE SYSTEM
 - SURFACE WATER DRAINAGE SYSTEM

Client: Gwasanaeth Tan ac Achub Canolbarth a Gogledd Cymru Mid and West Wales Fire and Rescue Service		Agent: Tony Jones – Architectural Design Ltd, 37 Bryn Dreinog, Lotwen Road, Capel Hendre, Ammanford, Carmarthenshire. SA18 3RJ. Tel: 01269 831306 Mob: 07870 702106 E-mail: dtonyjones@googlemail.com	
Project: Earlswood Training Campus		Date: November, 2015	Scale: 1:500 @ A2.
		Drawing no. T02/001.	
		Title: Main Site & Block Plan.	