



Wildfox Resorts, Afan Valley

Rock and Wild - Proposed Sections



Section 1 1:200

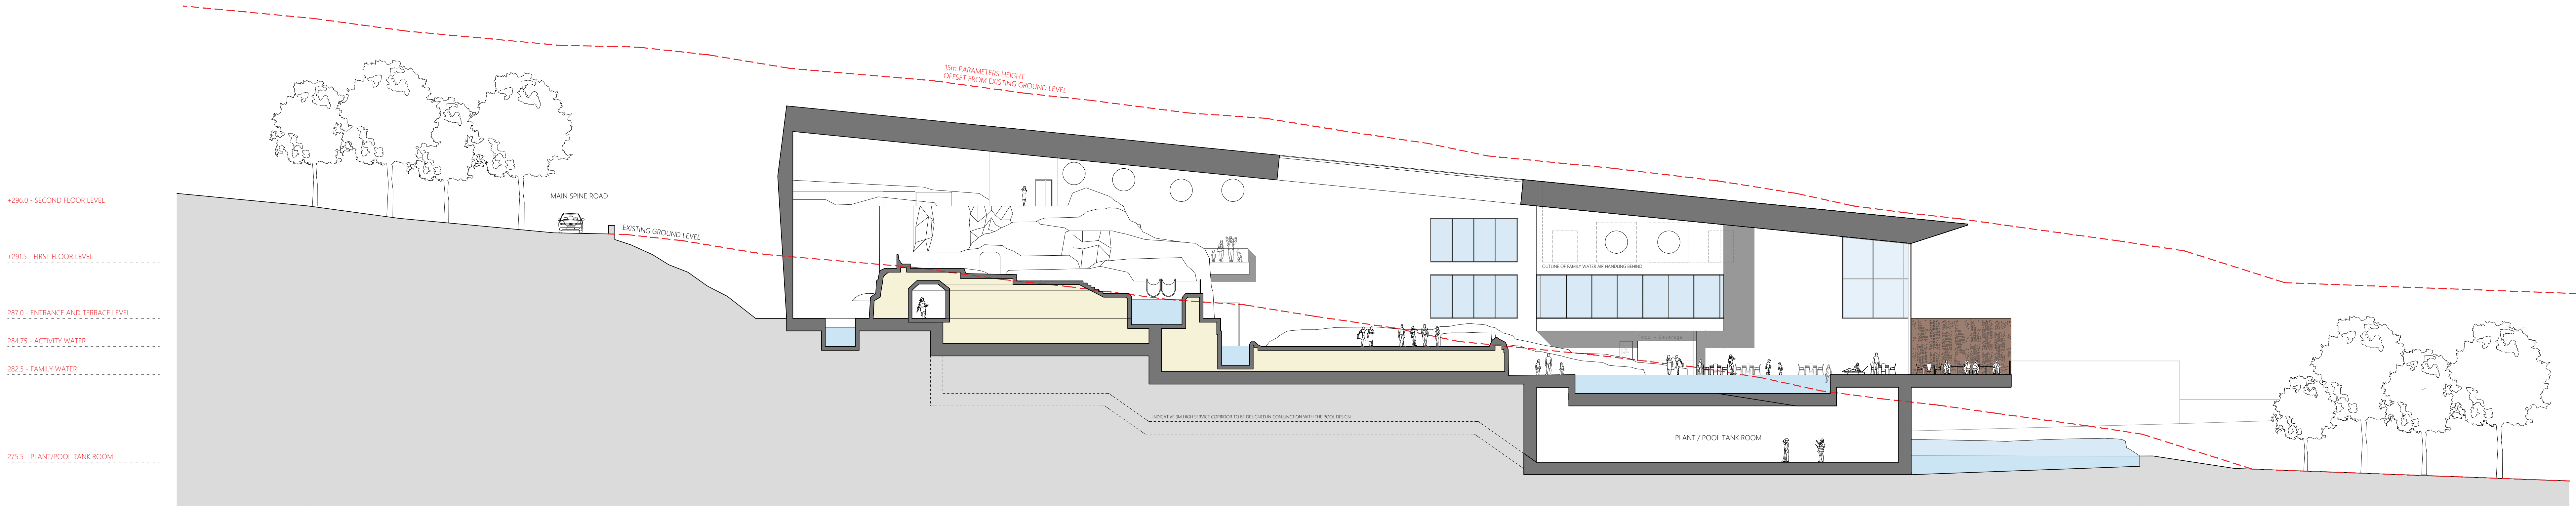


Section 2 1:200

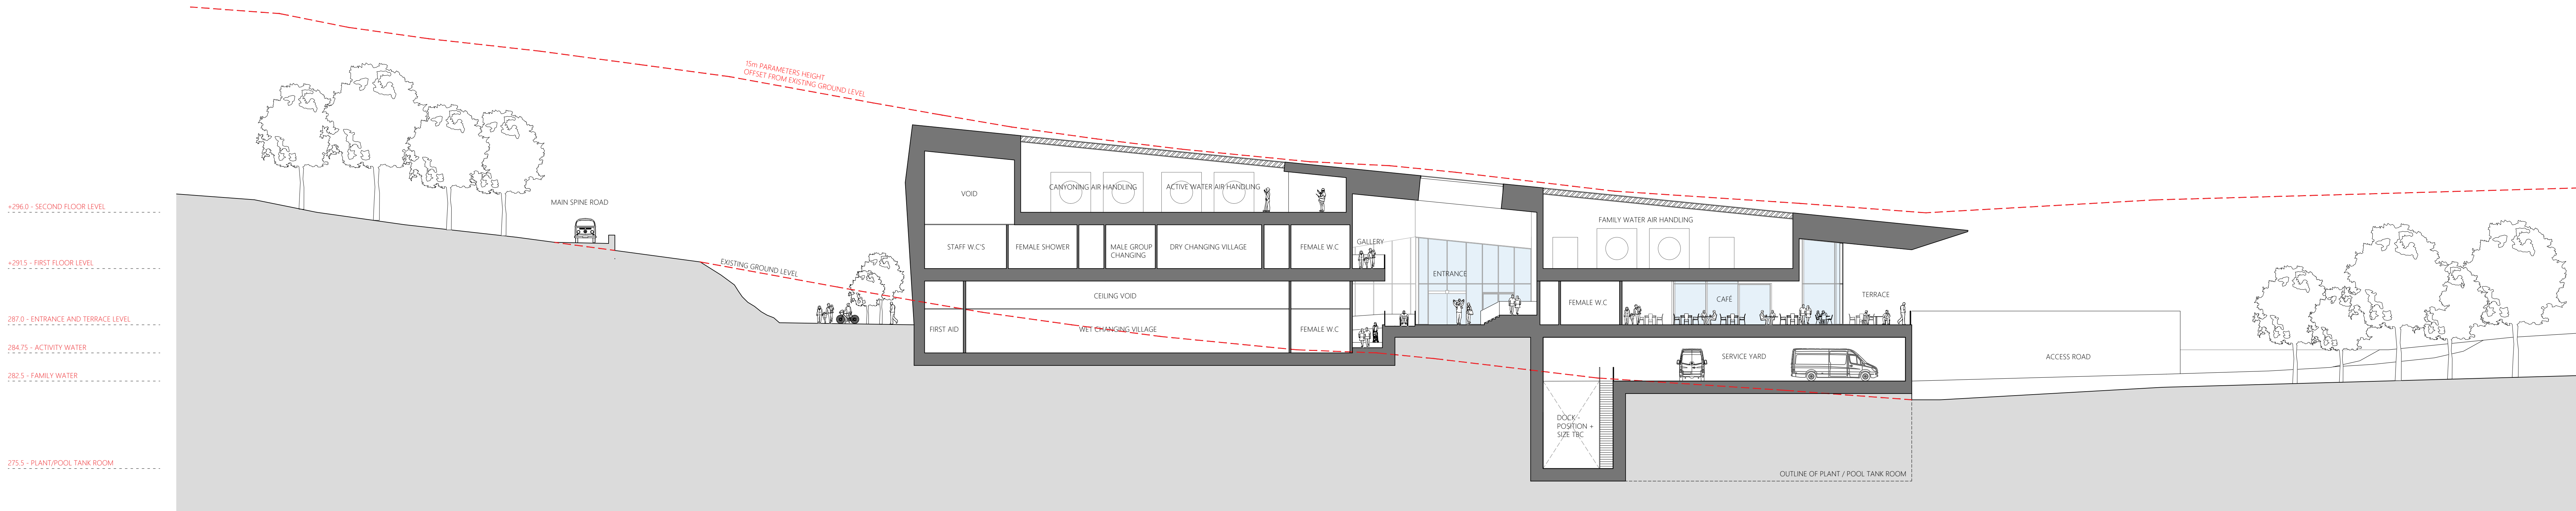

Section 3 1:200

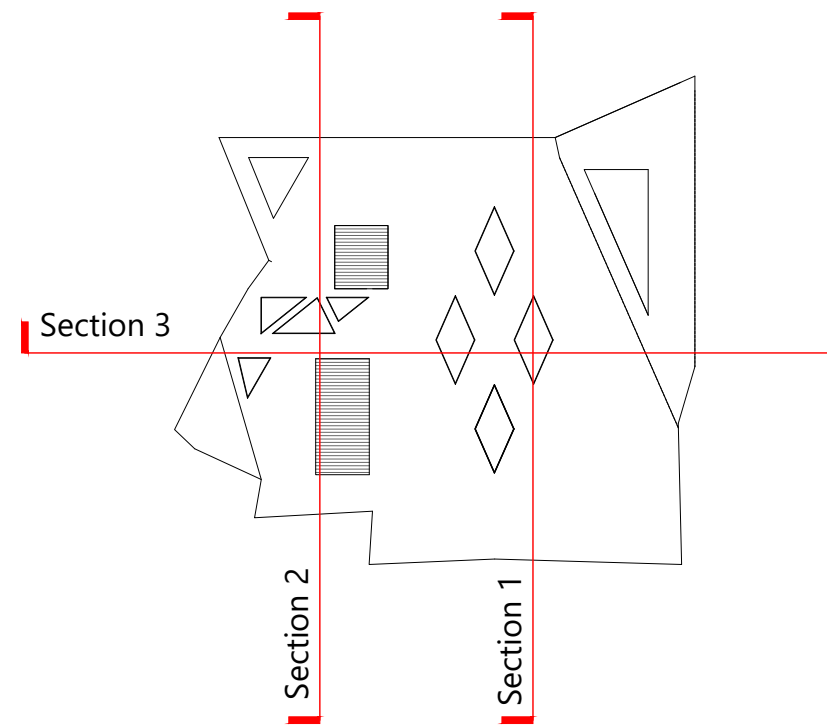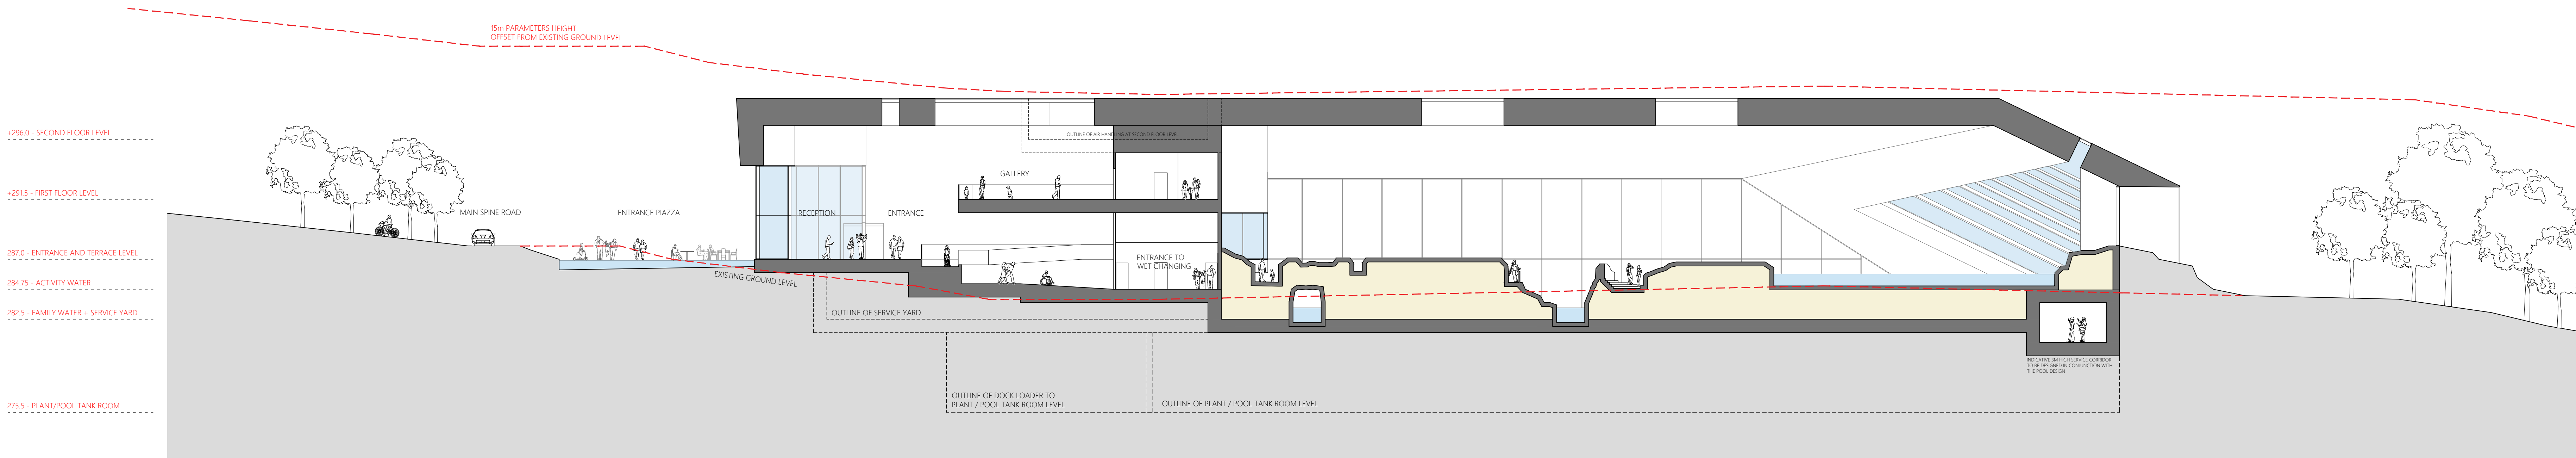

Section Key

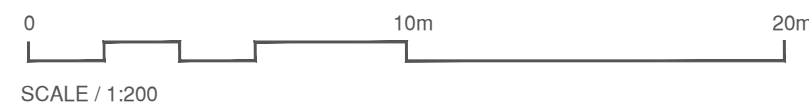

This drawing must not be scaled. Figured dimensions and levels to be used. Any inaccuracies must be notified to the architect. Detail drawings and large scale drawings take precedence over smaller drawings.		Rev: A	Drawing amended for clarity at Planning Authority request. 12.10.22 CHT	Chk'd: -	Rev: -	Chk'd: -	Rev: -	Chk'd: -	Rev: -	Chk'd: -	Rev: -	Chk'd: -	Rev: -	Chk'd: -	Rev: -
THIS DRAWING IS COPYRIGHT ©															

PRELIMINARY	
PLANNING	✓
DESIGN	
TENDER	
CONSTRUCTION	

powelldobson ARCHITECTS		Drawing No. 21055 (05) 141	Rev. A
Cardiff Office: Suite 3F, Building One, Eastern Business Park, Wern Fawr Lane, Old St Mellons, Cardiff CF3 5EA. Tel: +44 (0)333 33 201 001 www.powelldobson.com		Contract: Wildfox Resorts, Afan Valley	
Title: Rock and Wild - Proposed Sections		Scale: 1:200 @ A0	Date: July 2022
		Drawn: CHT	Checked: MT