



Wildfox Resorts, Afan Valley


Proposed Site Sections 1

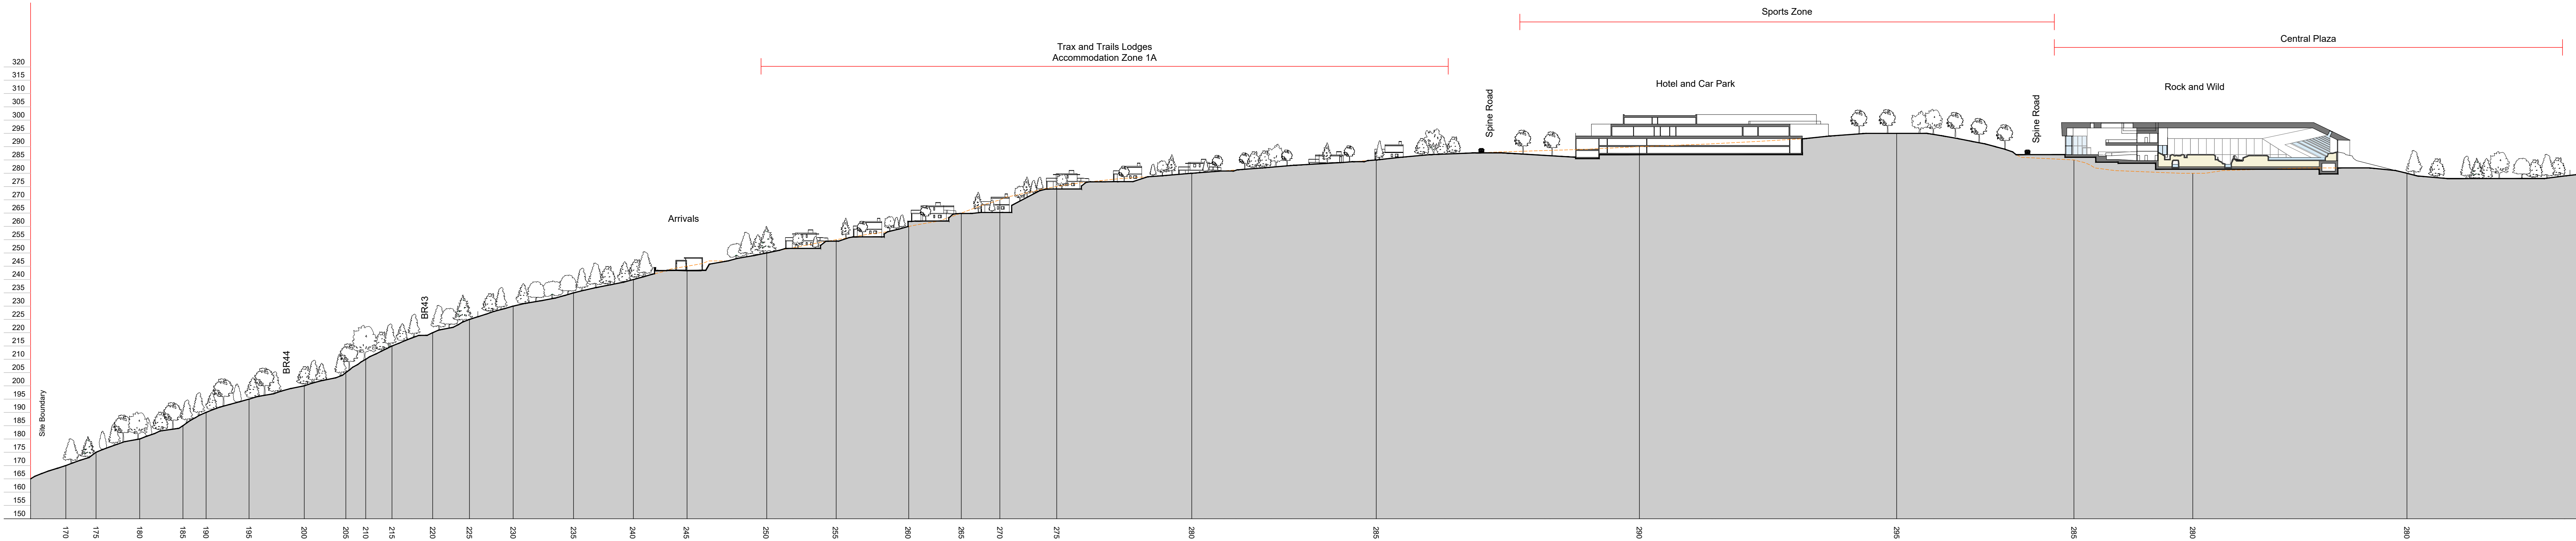


Section A-A

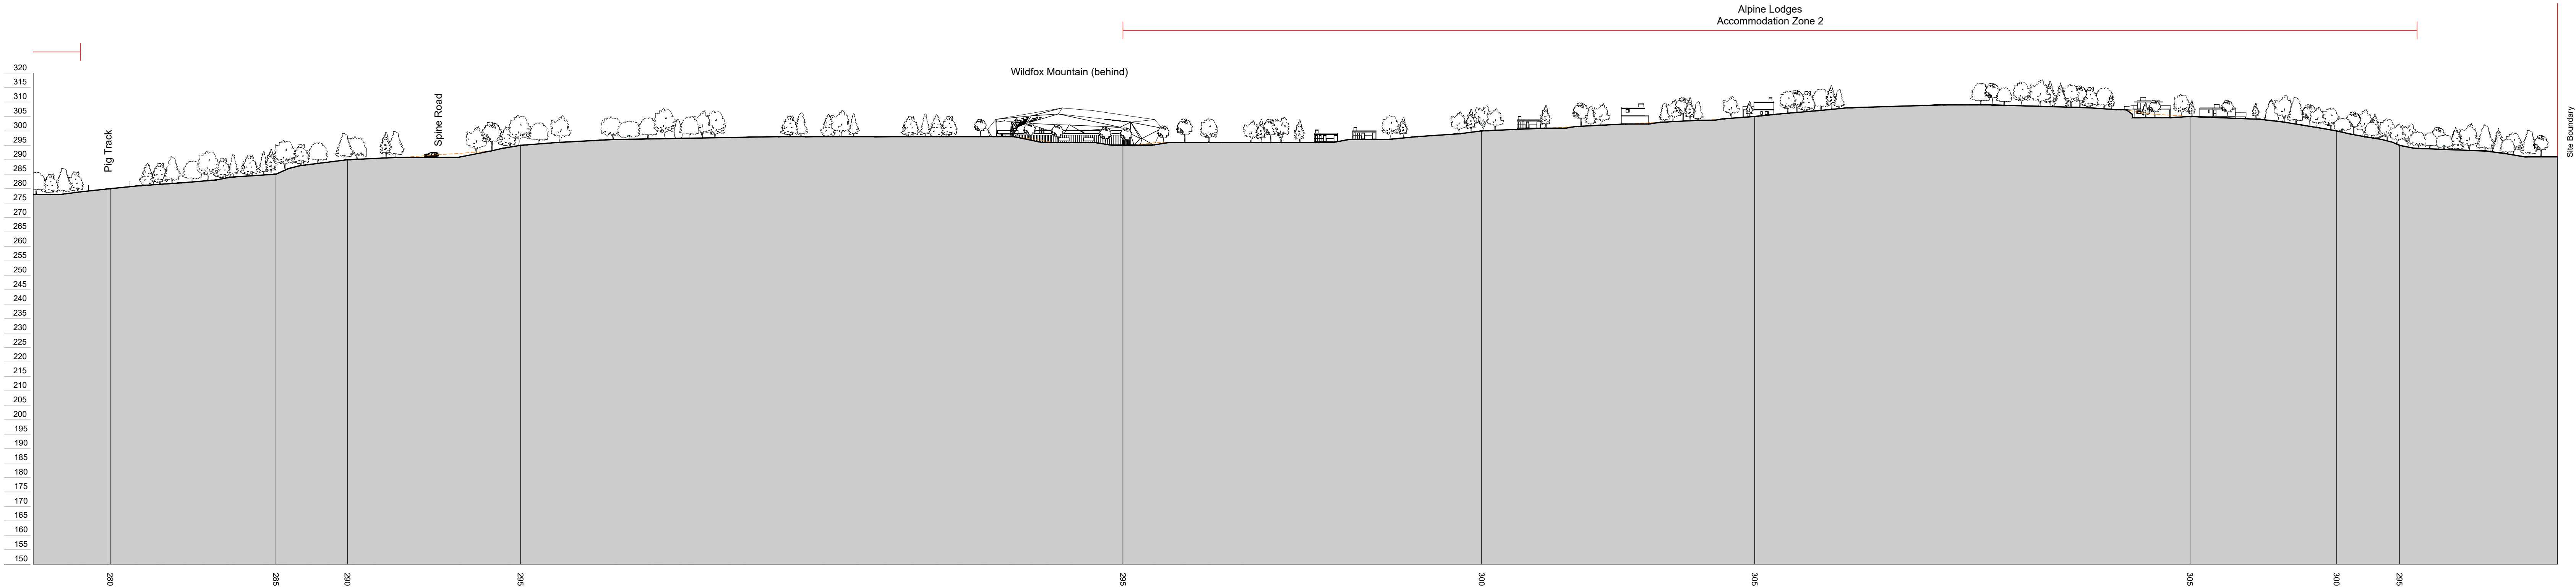

Section A-A (continued)

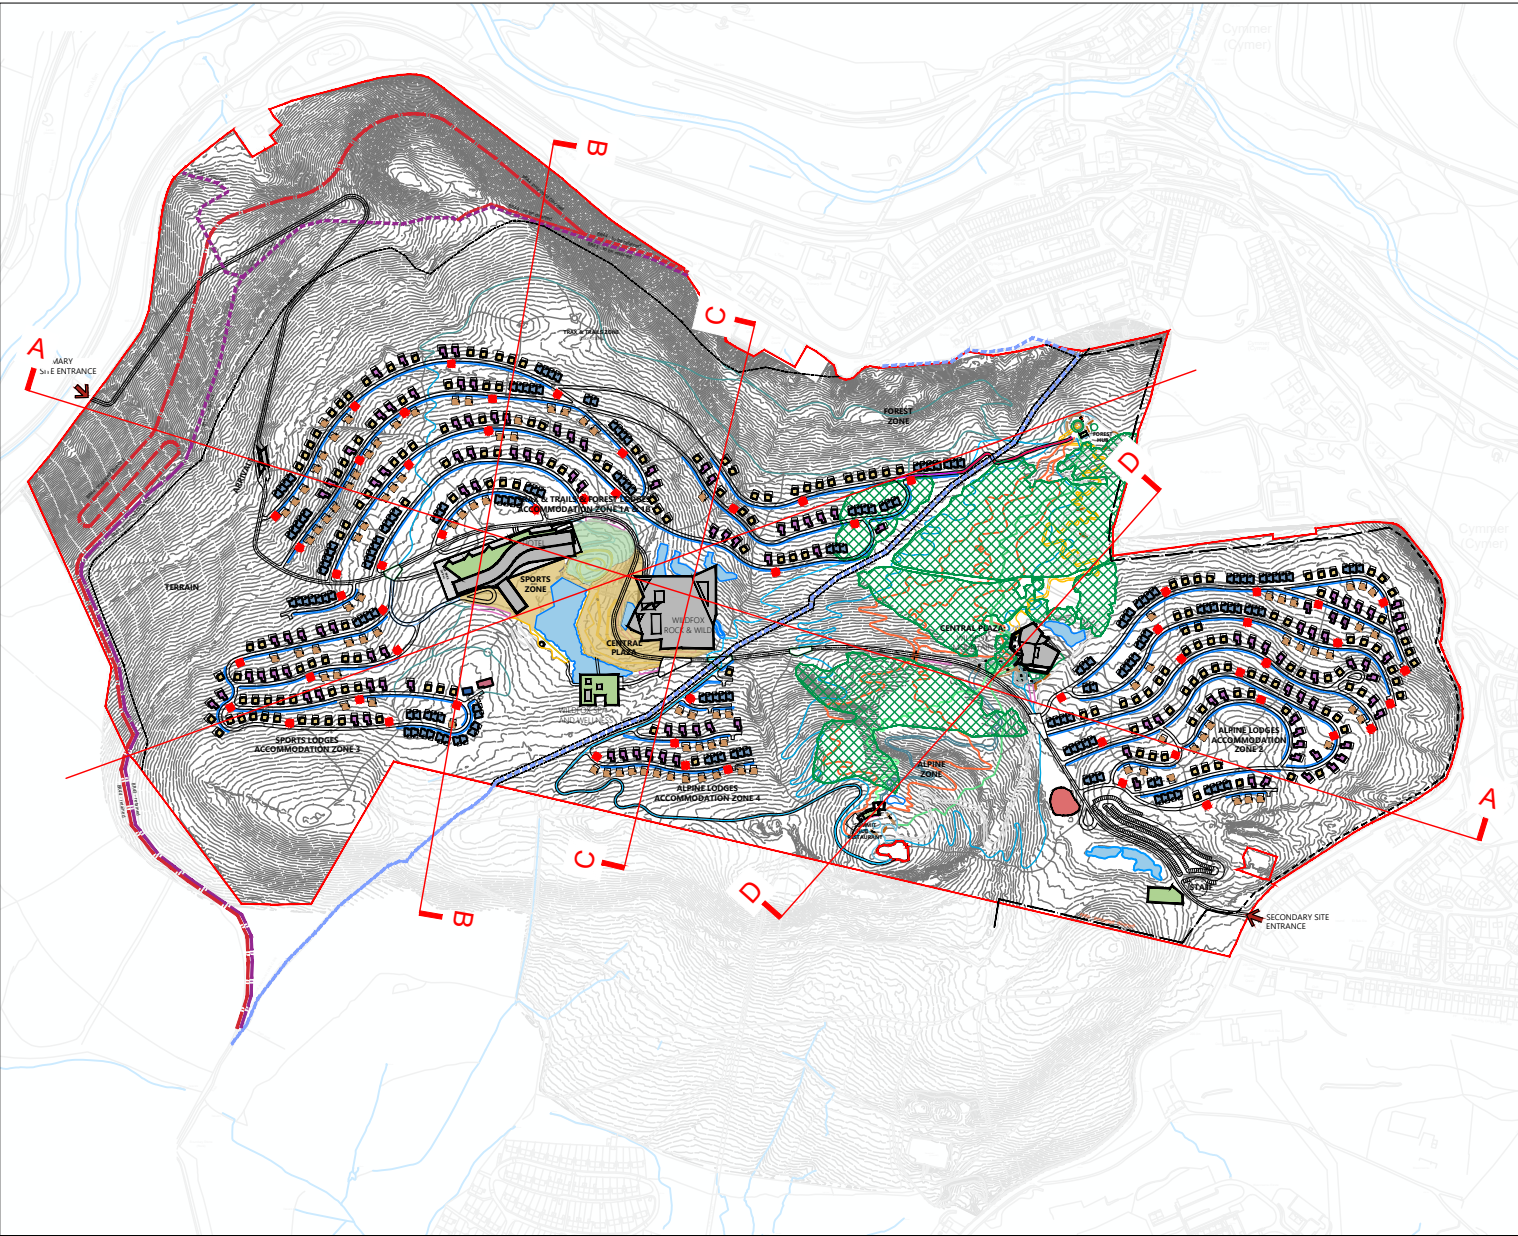

Location Plan 1:10,000

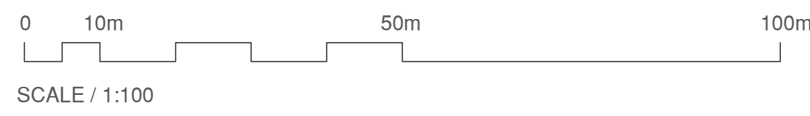

LANDSCAPING AND TRAILS SHOWN
FOR INFORMATION PURPOSES ONLY

This drawing must not be scaled.
Figured dimensions and levels to be used.
Any inaccuracies must be notified to the
architect.
Detail drawings and large scale drawings
take precedence over smaller drawings.

Rev: A Drawing amended for clarity at Planning Authority request

Chk'd: DR Rev:

Chk'd: Rev:

Chk'd: Rev:

Chk'd: Rev:

Chk'd:

PRELIMINARY	
PLANNING	✓
DESIGN	
TENDER	
CONSTRUCTION	

powelldobson
ARCHITECTS

Cardiff Office: Suite 31, Building One, Eastern Business Park, Wern Fawr Lane, Old St. Mellons, Cardiff CF3 5EA.
Tel: +44 (0)333 33 201 001 www.powelldobson.com

Contract: Wildfox Resort, Afan Valley

Title: Proposed Site Sections 1

Drawing No. 21055 (05) 105 Rev. A

Scale: 1:1000@A0

Date: 24/08/2022

Drawn: AJP

Checked: AMS