


Wildfox Resorts, Afan Valley

Proposed Lodge Mix Layout

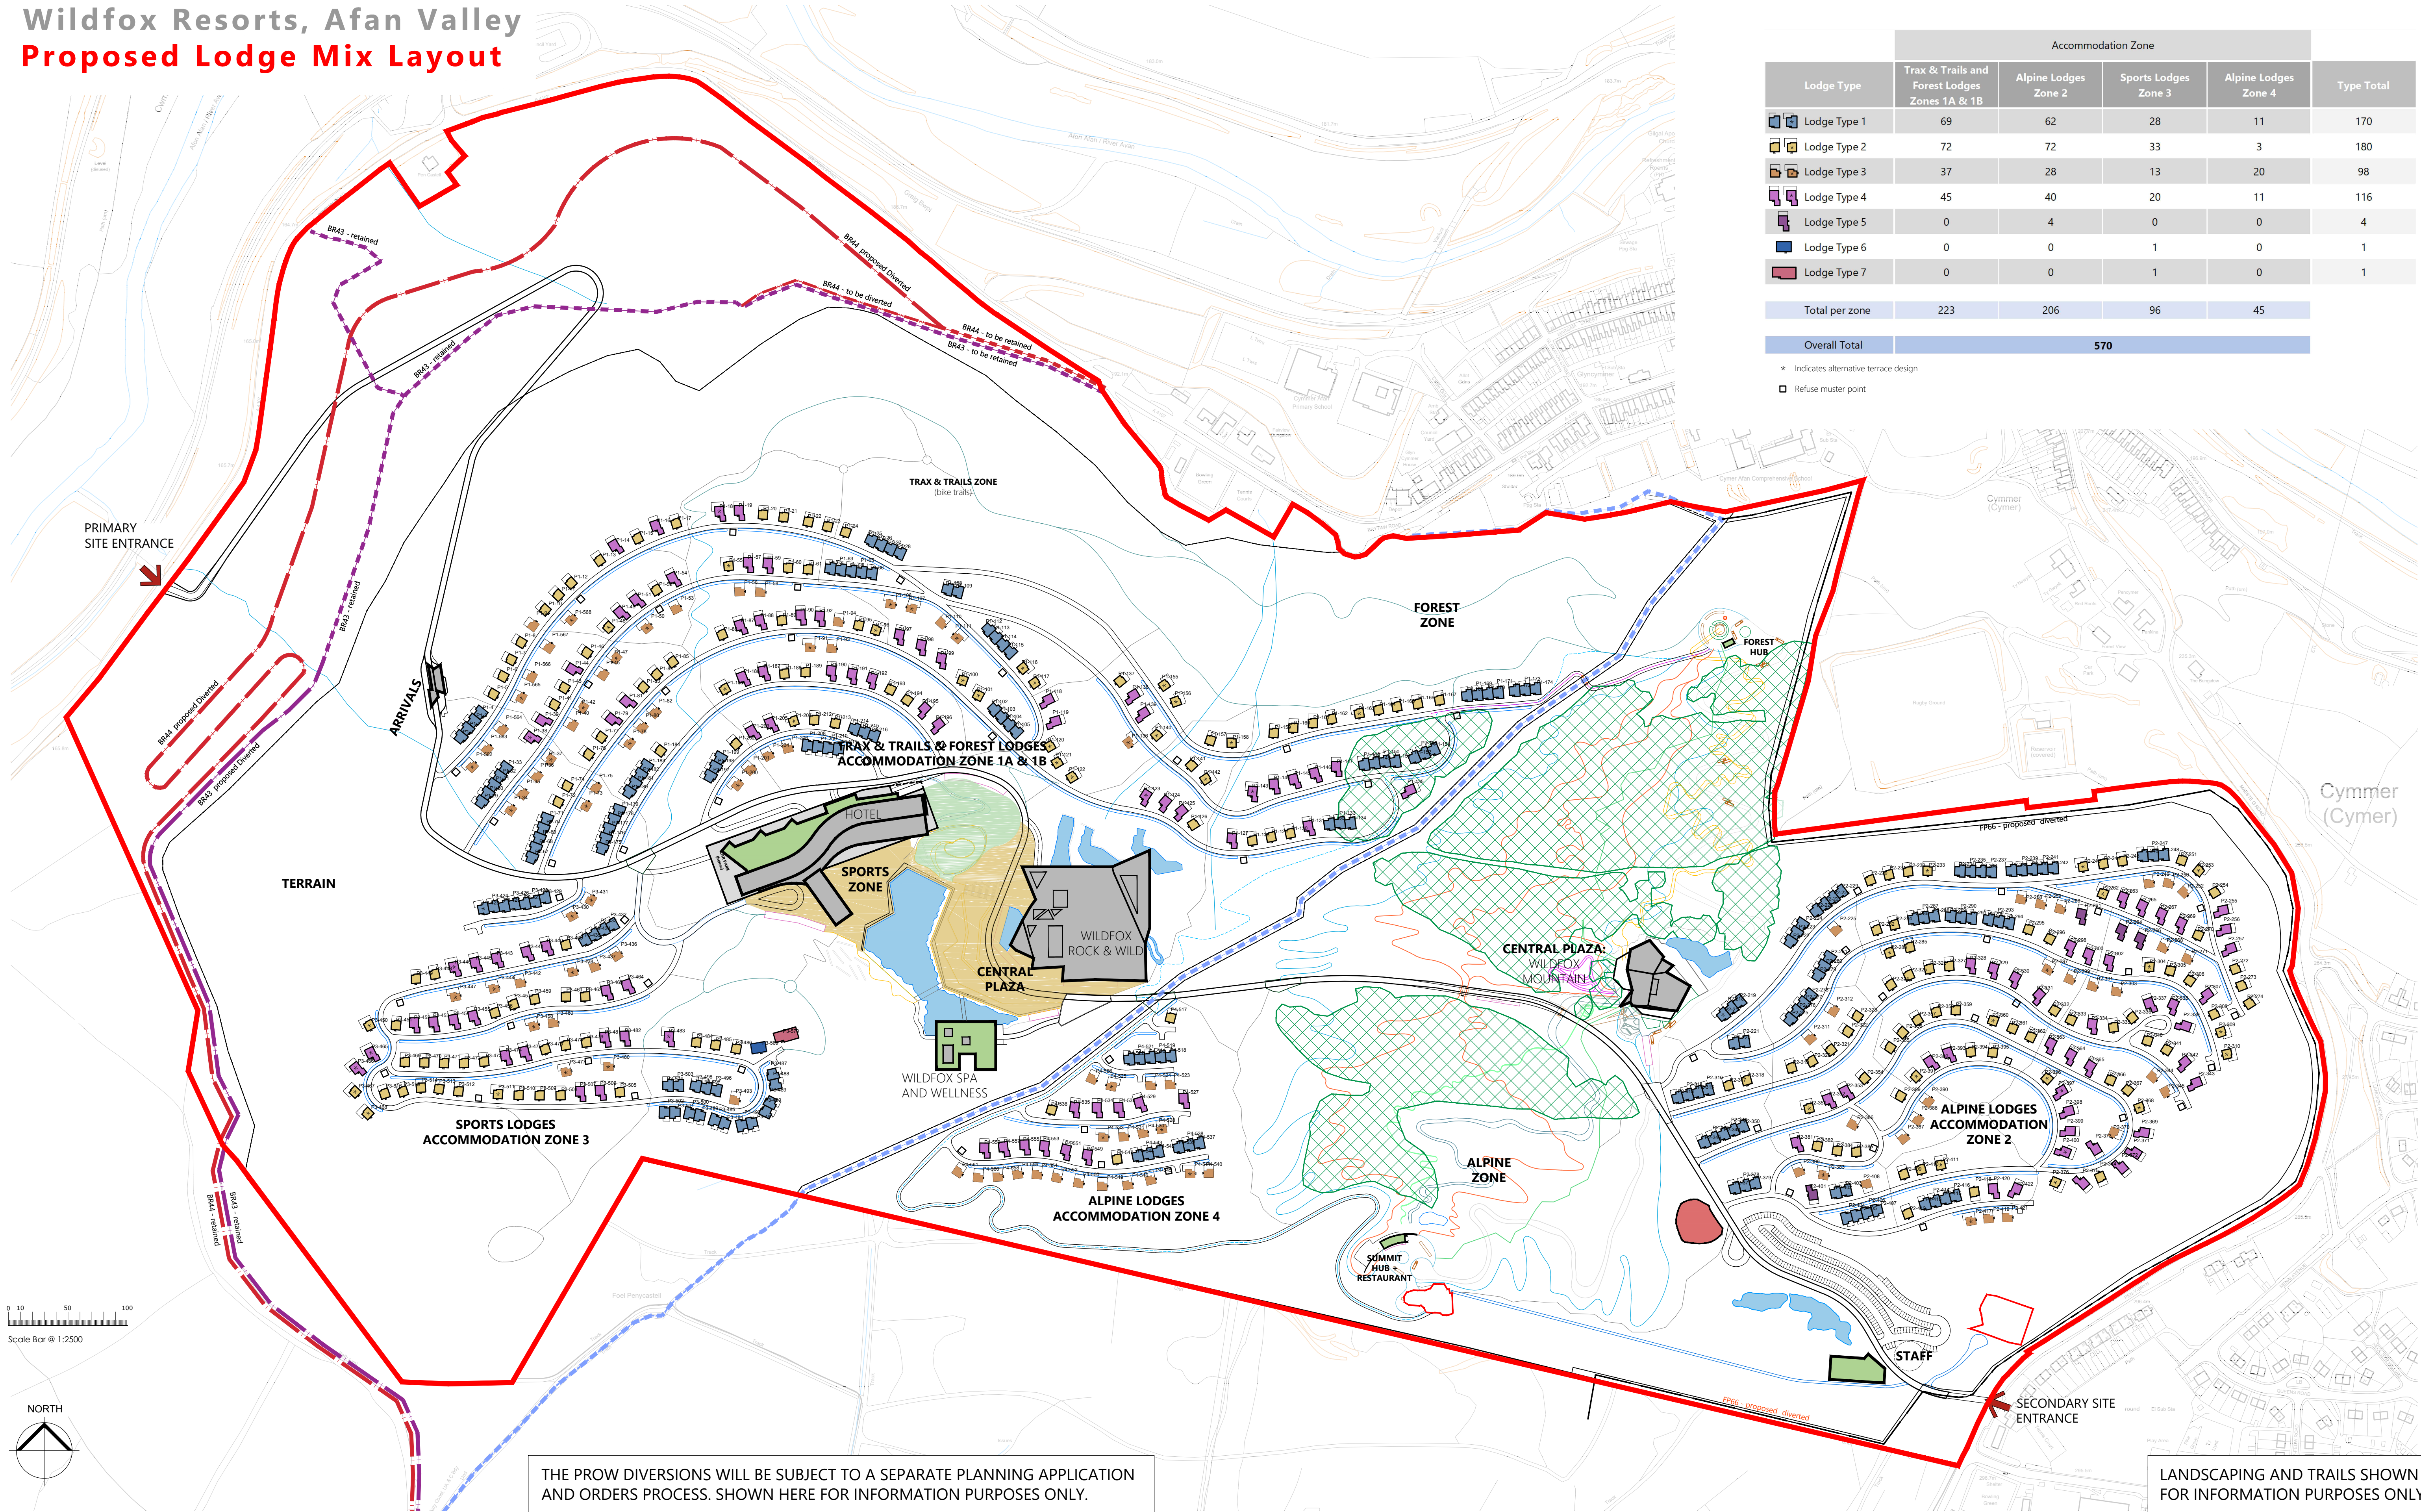

	Accommodation Zone				
Lodge Type	Trax & Trails and Forest Lodges Zones 1A & 1B	Alpine Lodges Zone 2	Sports Lodges Zone 3	Alpine Lodges Zone 4	Type Total
 Lodge Type 1	69	62	28	11	170
 Lodge Type 2	72	72	33	3	180
 Lodge Type 3	37	28	13	20	98
 Lodge Type 4	45	40	20	11	116
 Lodge Type 5	0	4	0	0	4
 Lodge Type 6	0	0	1	0	1
 Lodge Type 7	0	0	1	0	1
Total per zone	223	206	96	45	
Overall Total	570				

- * Indicates alternative terrace design
- ☐ Refuse muster point

Figured dimensions and levels to be used.
Any inaccuracies must be notified to the architect.
Detail drawings and large scale drawings take precedence over smaller drawings.

Rev:	
A	Drawing amended for clarity at Planning Authority request
B	Lodge identifiers added for clarity at Planning Authority request

Chk'd: Rev:

Chk'd:	Rev:
-	

Chk'd:

PRELIMINARY	
PLANNING	✓
DESIGN	
TENDER	
CONSTRUCTION	

THIS DRAWING IS COPYRIGHT ©

Registered Office: Powell Dobson, Suite 1F, Building One, Eastern Business Park, Wern Fawr Lane, Old St. Mellons, Cardiff CF3 5EA. Powell Dobson is a trading name of Powell Dobson Architects Ltd a company registered in England and Wales No 3873802.

powelldobson
ARCHITECTS

Cardiff Office: Suite 1F, Building One, Eastern Business Park, Wern Fawr Lane, Old St Mellons, Cardiff CF3 5EA
Tel: +44 (0)33 33 201 001 www.powelldobson.com

Contract: **Wildfox Resort, Afan Valley**

Title: Proposed Lodge Mix Layout

Drawing No.	Rev.
21055 (05) 170	B

Scale: 1:2500@A1
Date: 24/08/2022
Drawn: AJP
Checked: AMS