


Wildfox Resorts, Afan Valley

Proposed Masterplan

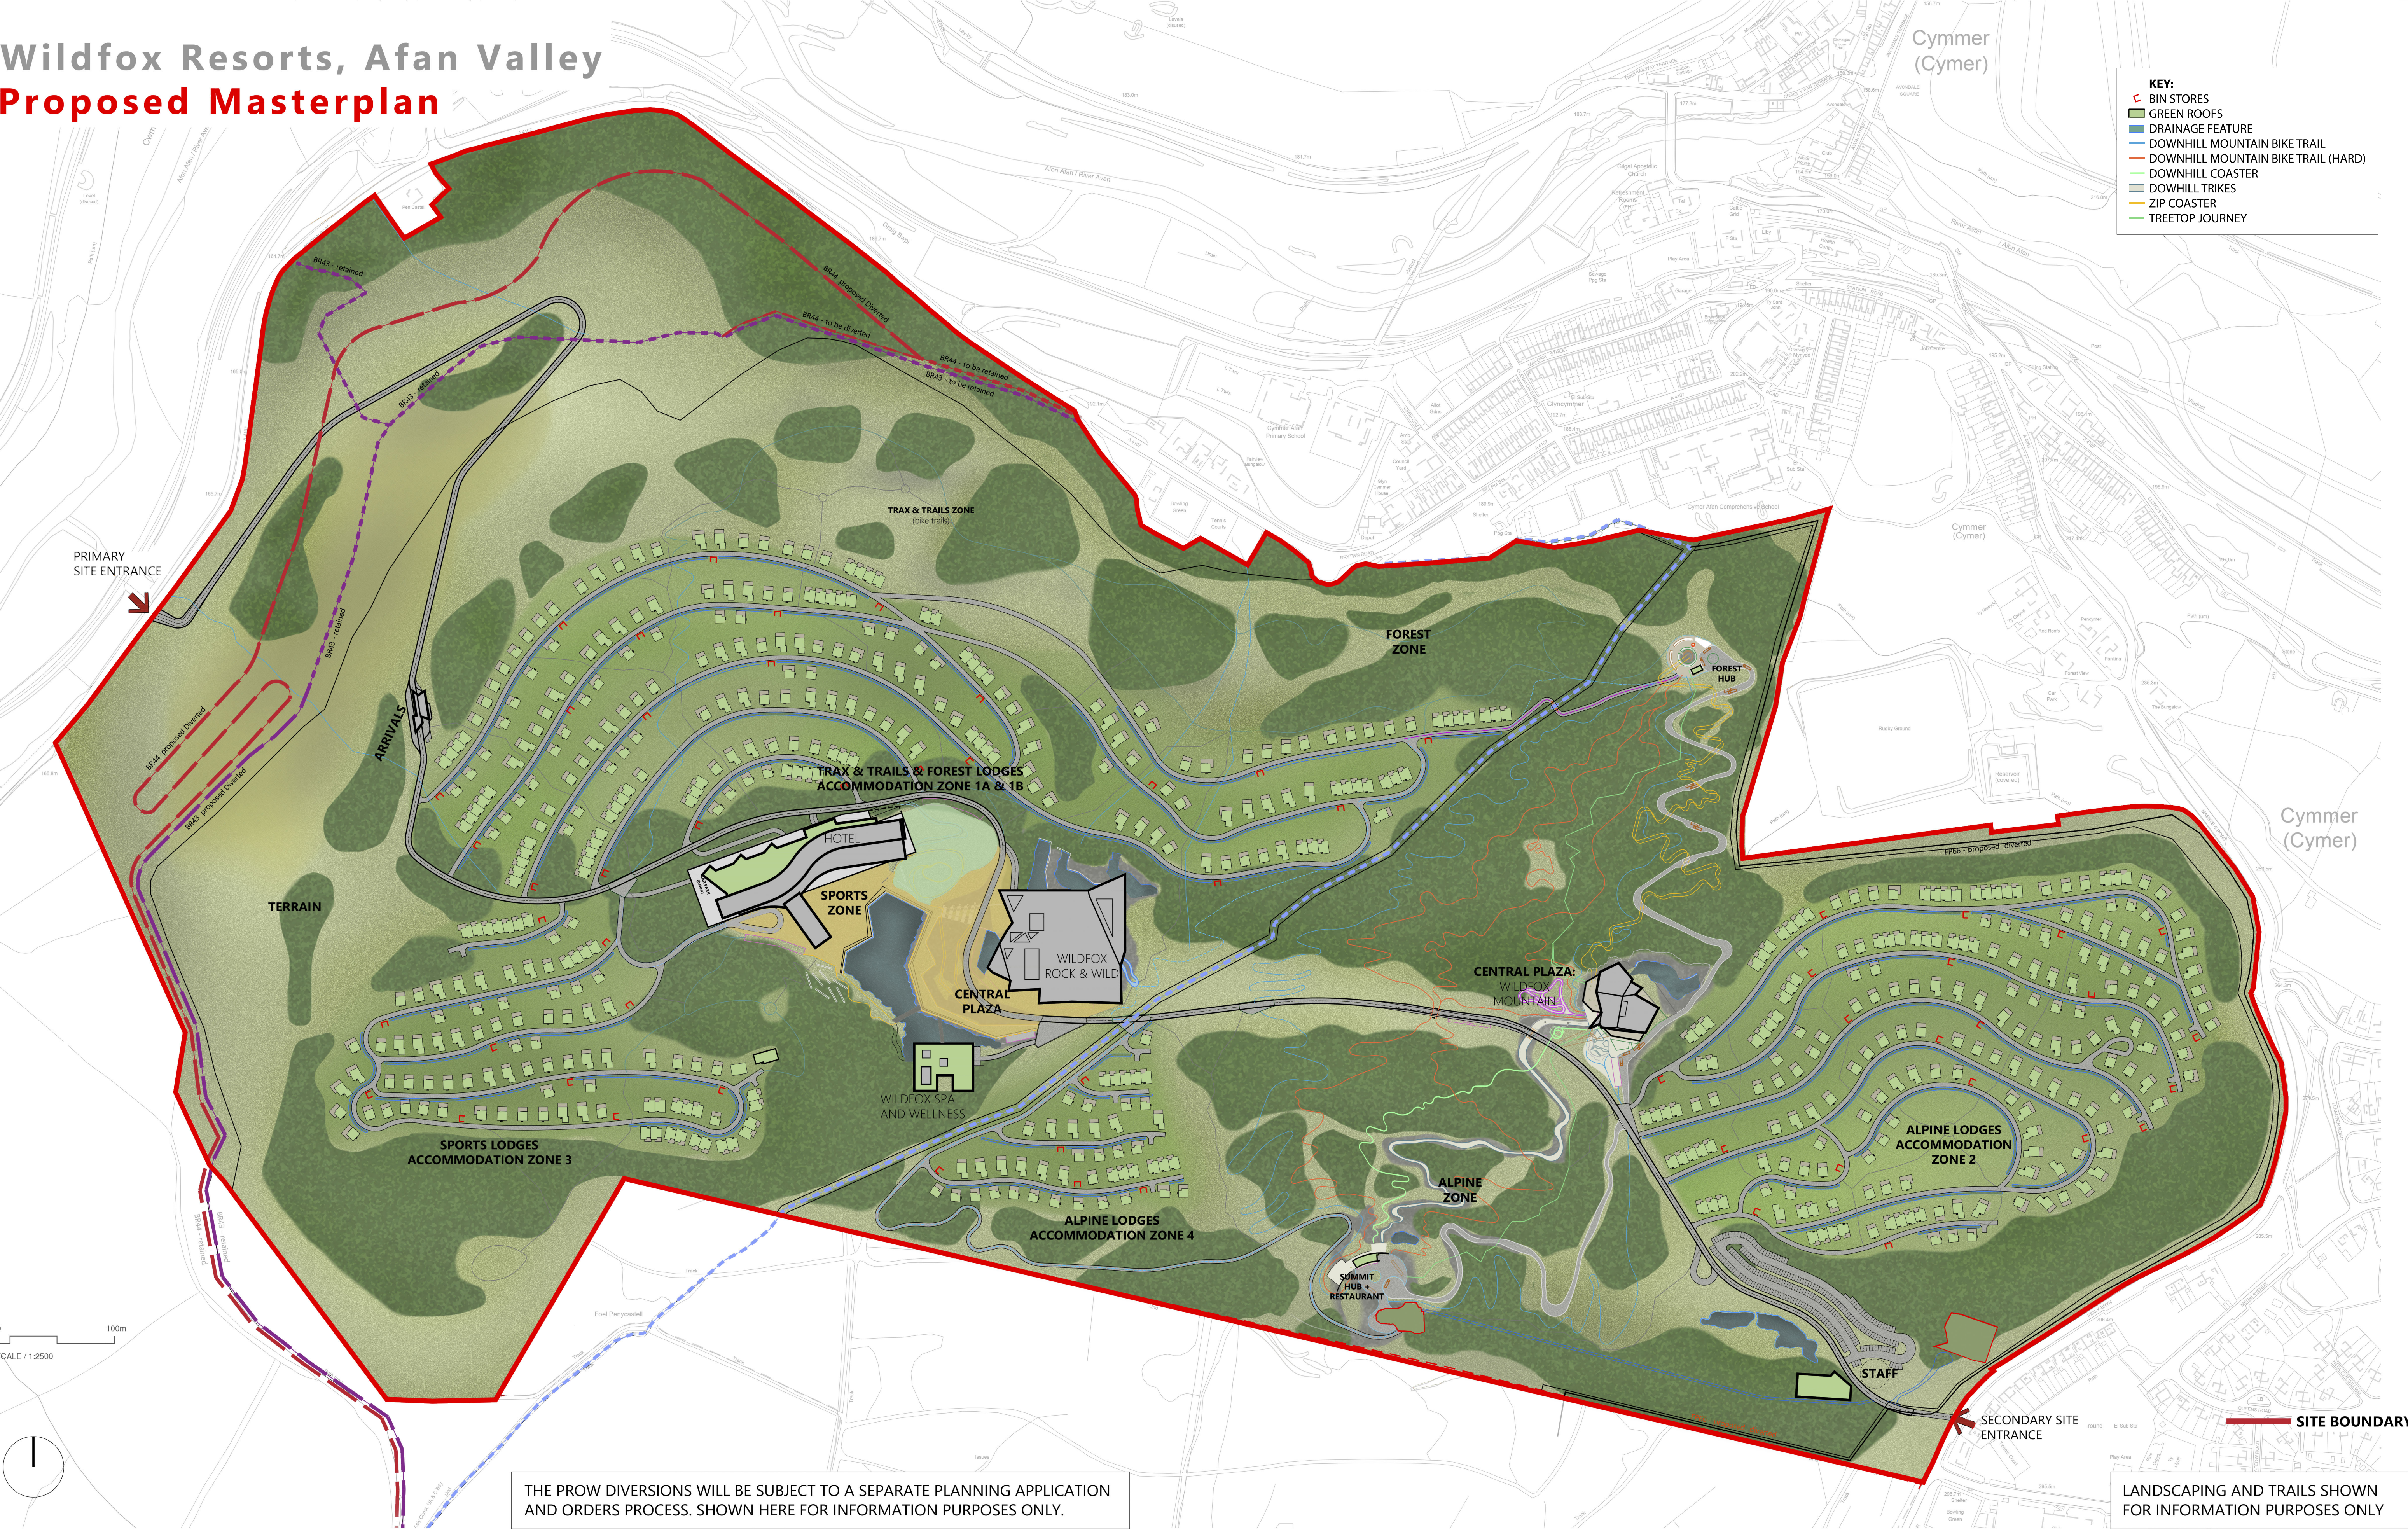

Figured dimensions and levels to be used.
Any inaccuracies must be notified to the architect.
Detail drawings and large scale drawings take precedence over smaller drawings.

Rev: A Drawing amended for clarity at Planning Authority request.

Chk'd: DR Rev:

Chk'd: Rev:

Chk'd:

PRELIMINARY	
PLANNING	✓
DESIGN	
TENDER	
CONSTRUCTION	

powelldobson
ARCHITECTS

Cardiff Office: Suite 1F, Building One, Eastern Business Park, Wern Fawr Lane, Old St Mellons, Cardiff CF3 5EA
Tel: +44 (0)33 33 201 001 www.powelldobson.com


Contract: Wildfox Resort, Afan Valley

Title: Proposed Masterplan

Drawing No. 21055 (05) 104 Rev. (A)

Scale: 1:2500@A1
Date: 03/08/2022
Drawn: AJP
Checked: AMS

Wildfox Resorts, Afan Valley
Proposed Masterplan

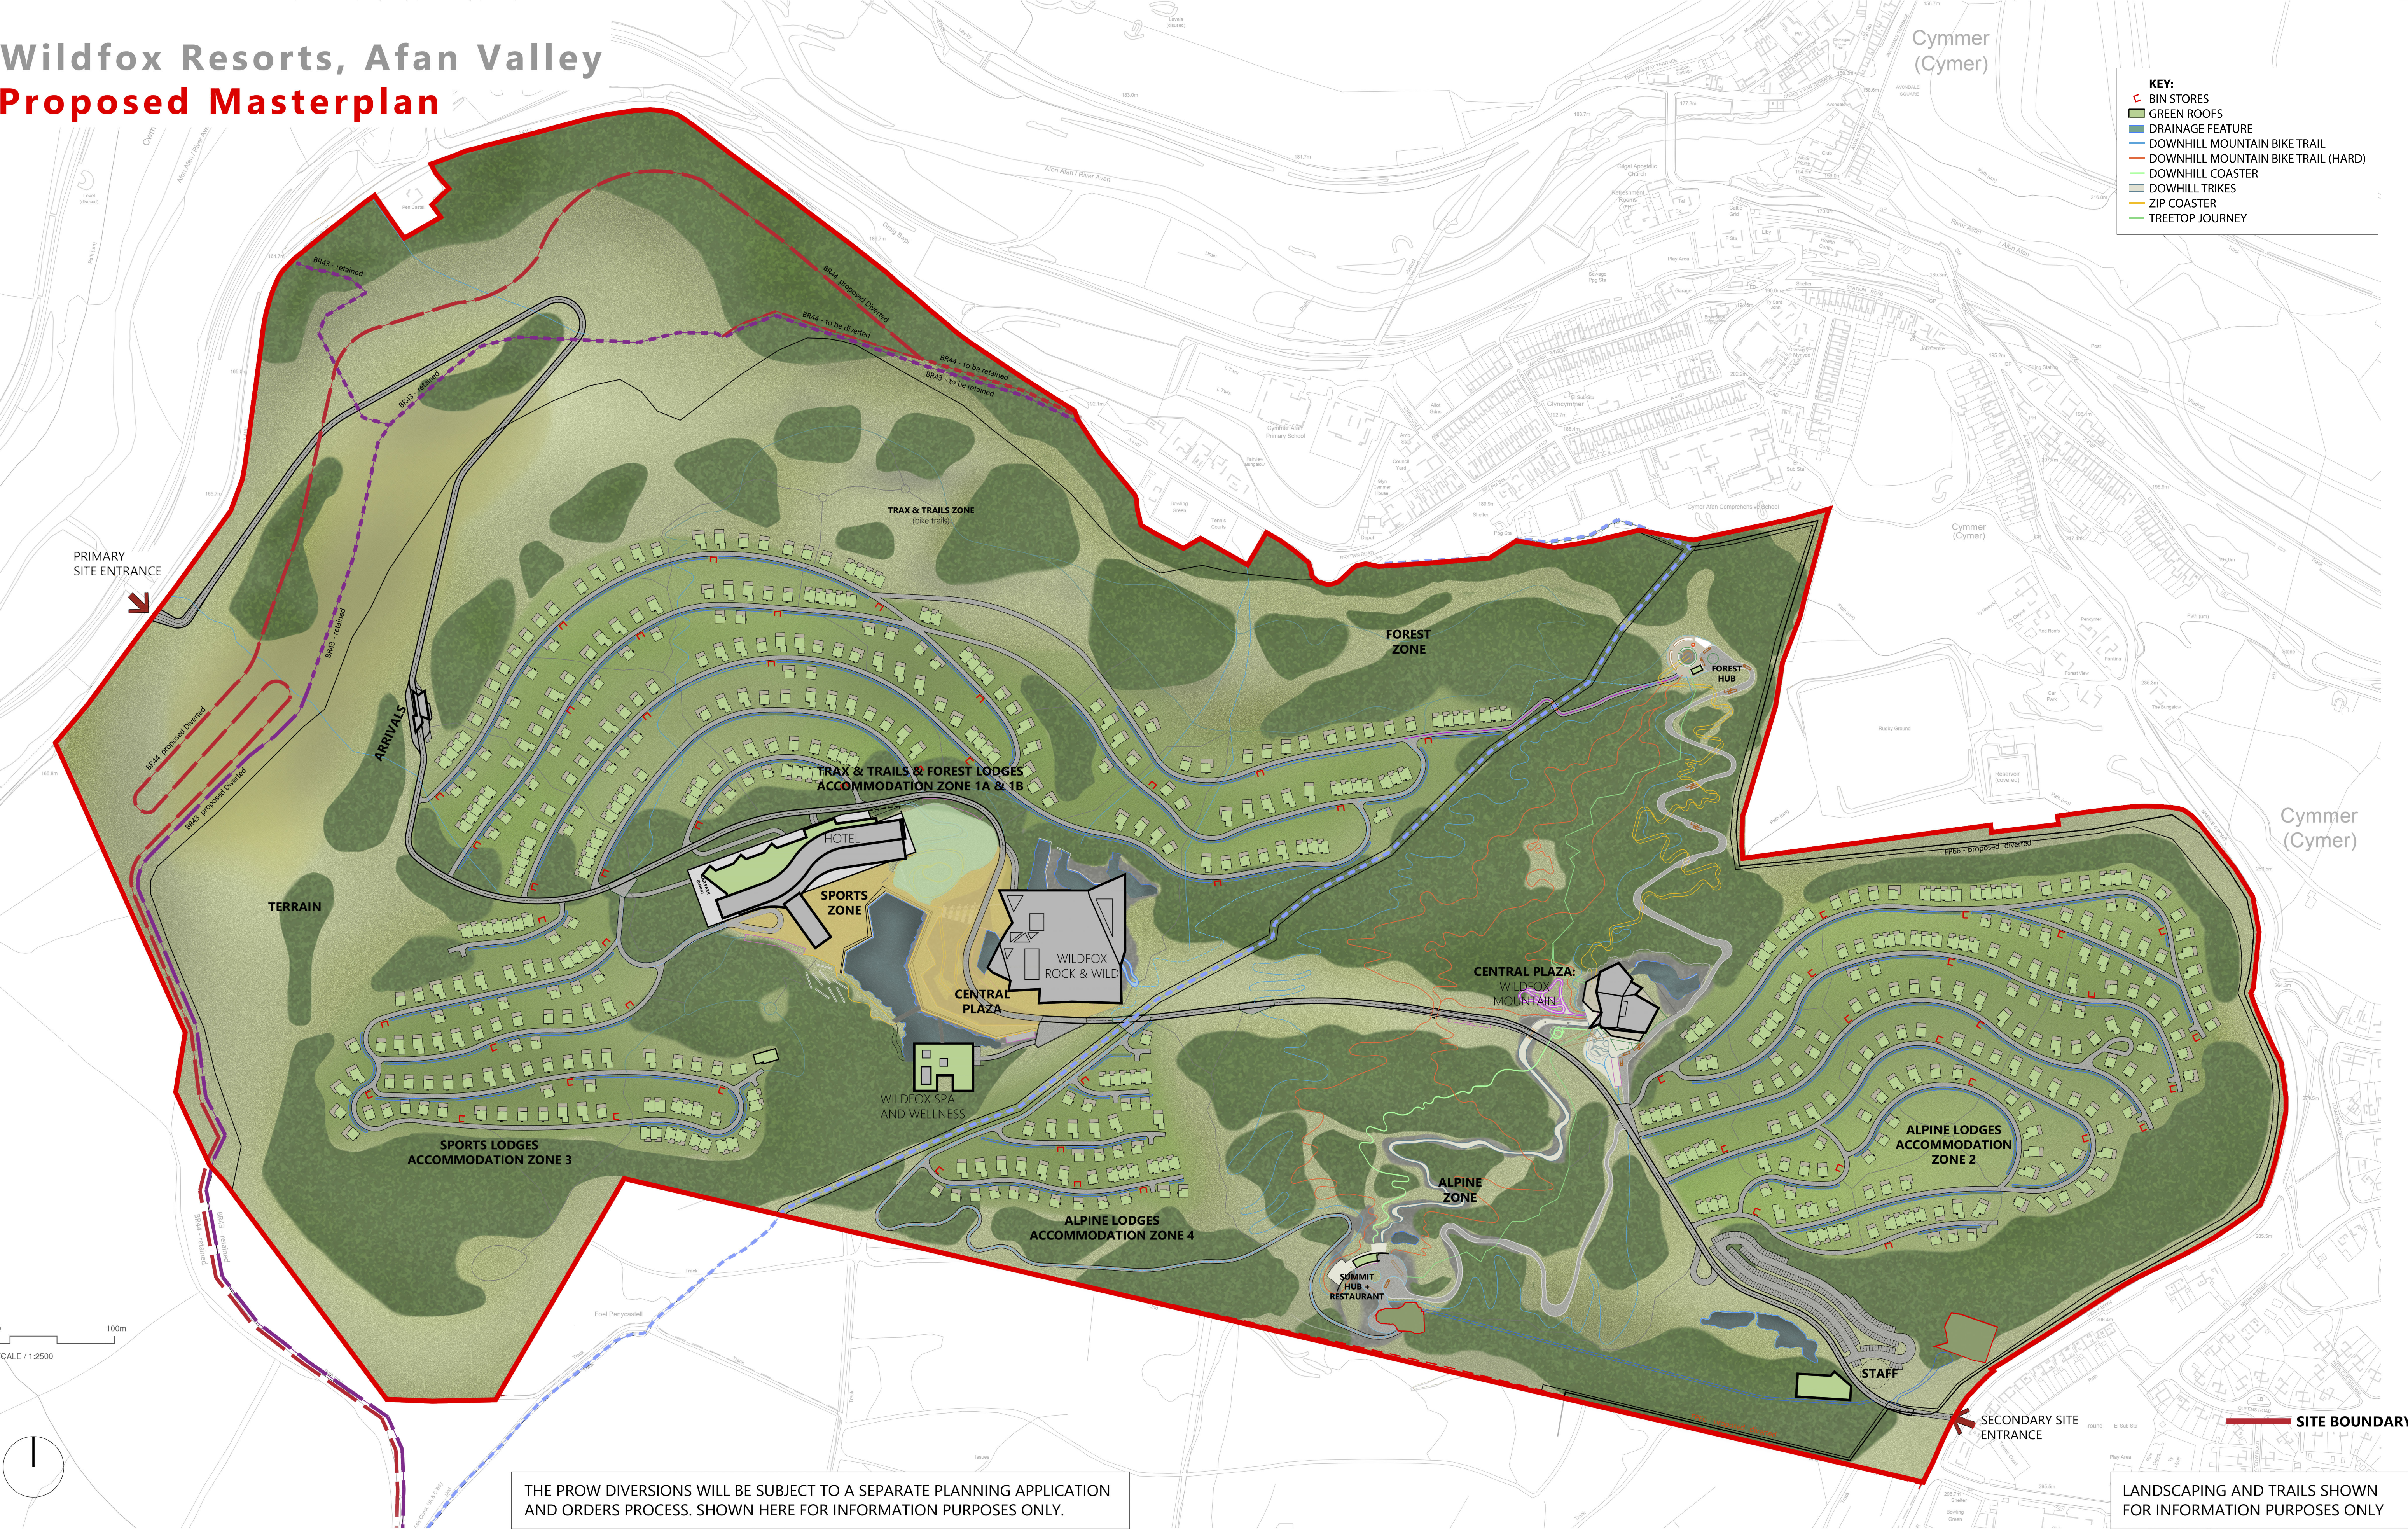

Figured dimensions and levels to be used.
Any inaccuracies must be notified to the architect.
Detail drawings and large scale drawings take precedence over smaller drawings.

Rev: A Drawing amended for clarity at Planning Authority request.

Chk'd: DR Rev:

Chk'd: Rev:

Chk'd:

PRELIMINARY	
PLANNING	✓
DESIGN	
TENDER	
CONSTRUCTION	

powelldobson
ARCHITECTS

Cardiff Office: Suite 1F, Building One, Eastern Business Park, Wern Fawr Lane, Old St Mellons, Cardiff CF3 5EA
Tel: +44 (0)33 33 201 001 www.powelldobson.com

Contract: Wildfox Resort, Afan Valley

Title: Proposed Masterplan

Drawing No. 21055 (05) 104 Rev. (A)

Scale: 1:2500@A1
Date: 03/08/2022
Drawn: AJP
Checked: AMS

THIS DRAWING IS COPYRIGHT ©

Registered Office: Powell Dobson, Suite 1F, Building One, Eastern Business Park, Wern Fawr Lane, Old St Mellons, Cardiff CF3 5EA. Powell Dobson is a trading name of Powell Dobson Architects Ltd a company registered in England and Wales No 3873802.