


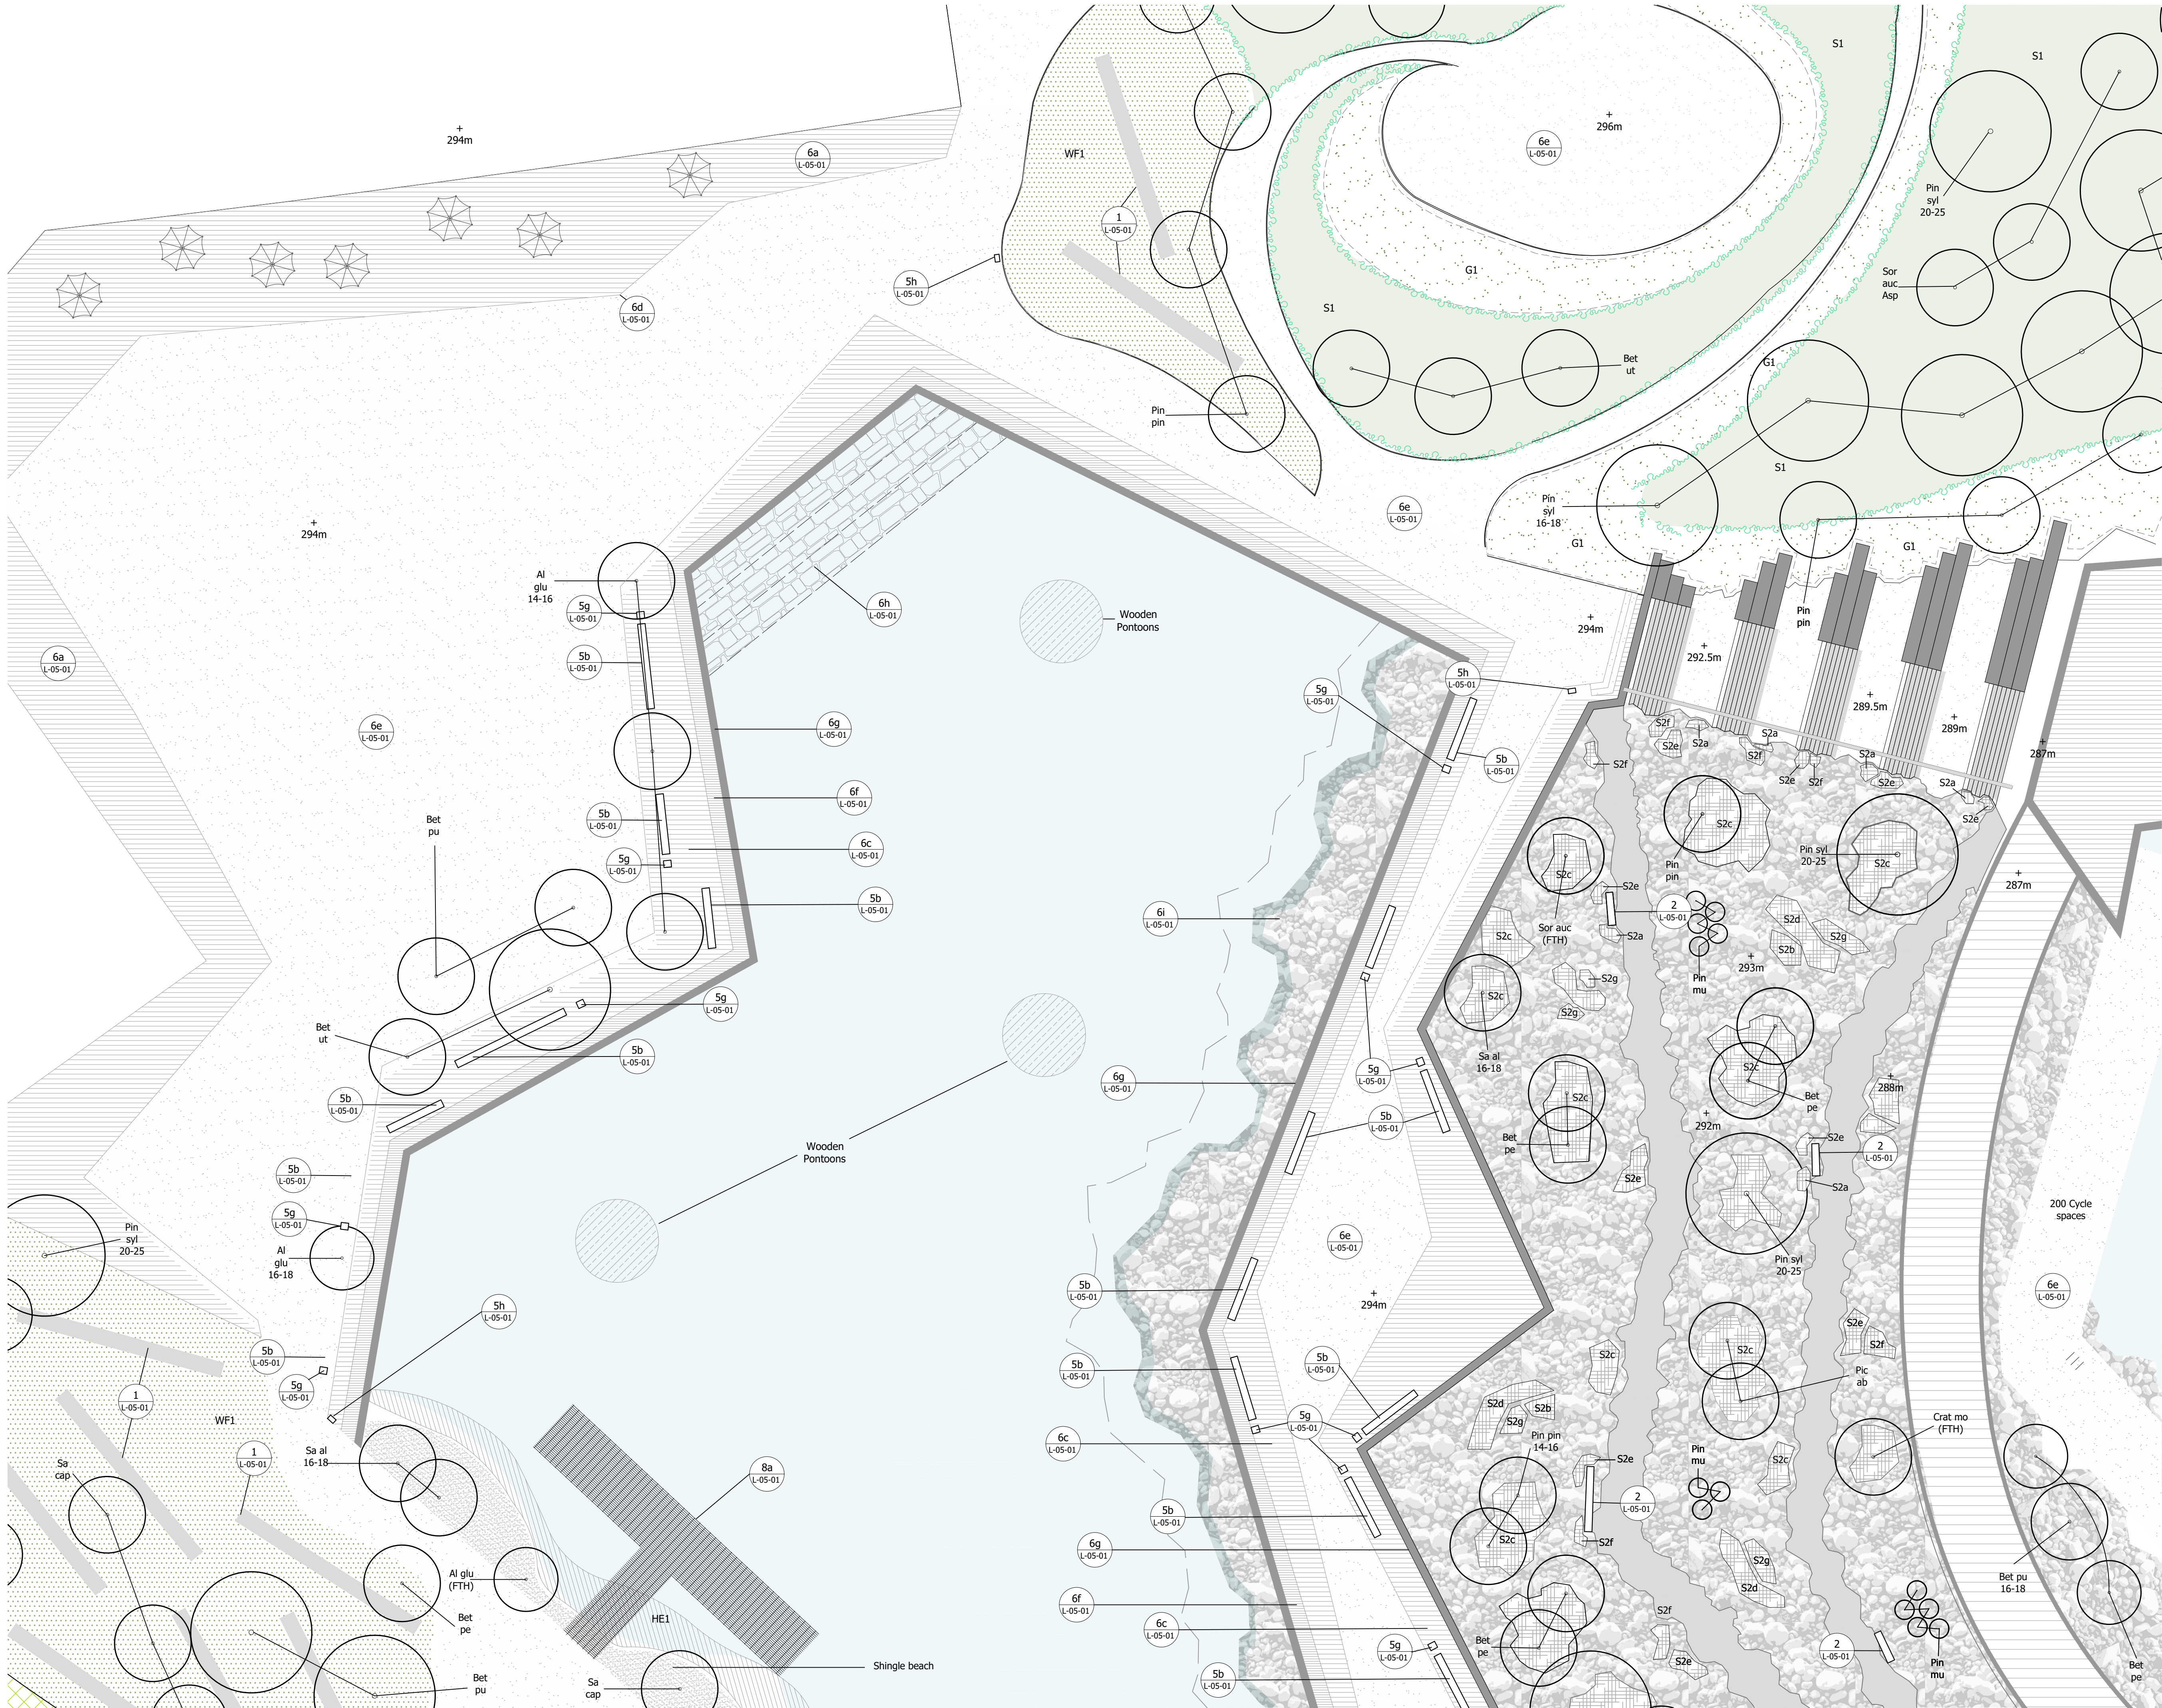

The scaling of this drawing cannot be assured

| Revision | Green Roof Reference Updated | Date | 04.10.22 | Drm | PK | JH |
|----------|------------------------------|------|----------|-----|----|----|
| B        |                              |      |          |     |    |    |
| C        |                              |      |          |     |    |    |


Key Update Following NPT Comments 24.10.22 PK JH

## LEGEND

- Application boundary
- Proposed tree planting. Refer to schedule for species
- S1 Native Shrub Mix  
Refer to schedule for mixes
- S2 Groundcover / Low Level Planting  
Refer to schedules for mixes
- Wildflower mixes - Mix Codes:  
WF1 Acid Grassland Wildflower Mix -  
(Peaty and Sandy Soils) British Flora -  
BFS 2
- G1 Ground / Field layer - Dry Areas  
G2 Ground / Field layer - Wetter Areas  
G3 Ground / Field layer - Heath and south facing slopes
- HE1 Herbaceous Planting to  
attenuation feature. Refer to  
specification for mix codes
- Resort Boundary Fence (with 3m offset  
no planting zone offset)
- Materials and Furniture  
Refer to drawing 33988-RG-L- 05 - 01

- Way markers and interpretation board  
ref: 5h and 5i
- Benches and Bins ref: 5a and 5b
- Weathered metal benches ref: 1
- Remodeled ground using site won  
stone - Central Plaza Area.
- Tarmacadam with rolled in chip
- Bonded gravel ref: 6e
- Stone flags and sets ref: 6c, 6d and 6f
- Stone steps ref: 6h
- Cast concrete ref: 6g
- Wooden pontoons ref: 8b
- Concrete steps

NOTES:  
Not all Legend items appear on this drawing.  
To be read in conjunction with Barton Willmore now Stantec drawing for  
Materials and Furniture, landscape details and specification. Cross refer to  
Stantec drawings for detail on Highways, Lighting, Keystone for Arboricultural  
information and Powell Dodson for Architecture.

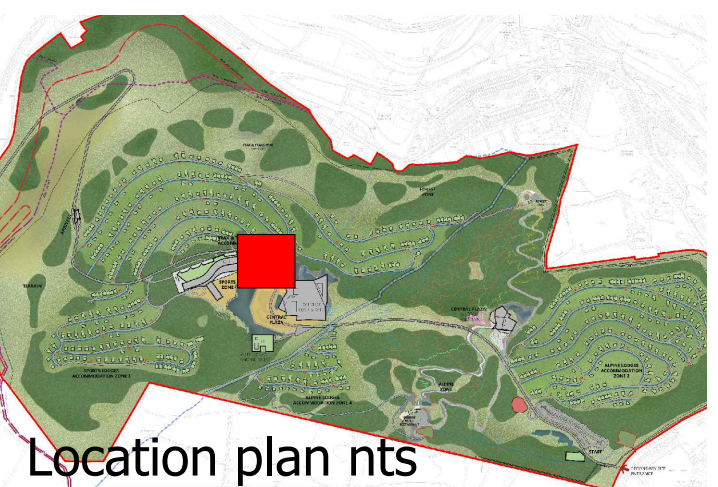

## Location plan nts PLANNING

Project  
**Wildfox Resort  
Afan Valley**

Drawing Title  
**Landscape RMA GA  
Central Plaza Sheet 1**

Date  
08.07.22

Scale  
1:200 @A1  
1:400 @A3

Project No  
33988

Drawing No  
RG-L-03-01

Drawn by  
AFS

Check by  
JH

Revision  
C

**BARTON WILLMORE** now **Stantec**

Town Planning • Master Planning & Urban Design • Architecture •  
Landscape Planning & Design • Infrastructure & Environmental Planning •  
Heritage • Graphic Communication •  
Communications & Engagement • Development Economics

bartonwillmore.co.uk

Offices at Birmingham Bristol Cambridge Cardiff Edinbrough  
Glasgow Leeds London Manchester Newcastle Reading Southampton

\\bartonwillmore\c\Jobs\33000\33988 - Afan Valley Resort\A4 - Drawings & Registers\Landscape\33988 RG-L-03C Landscape GA Plan.dwg - Central Plaza Sheet 03-01-A1