


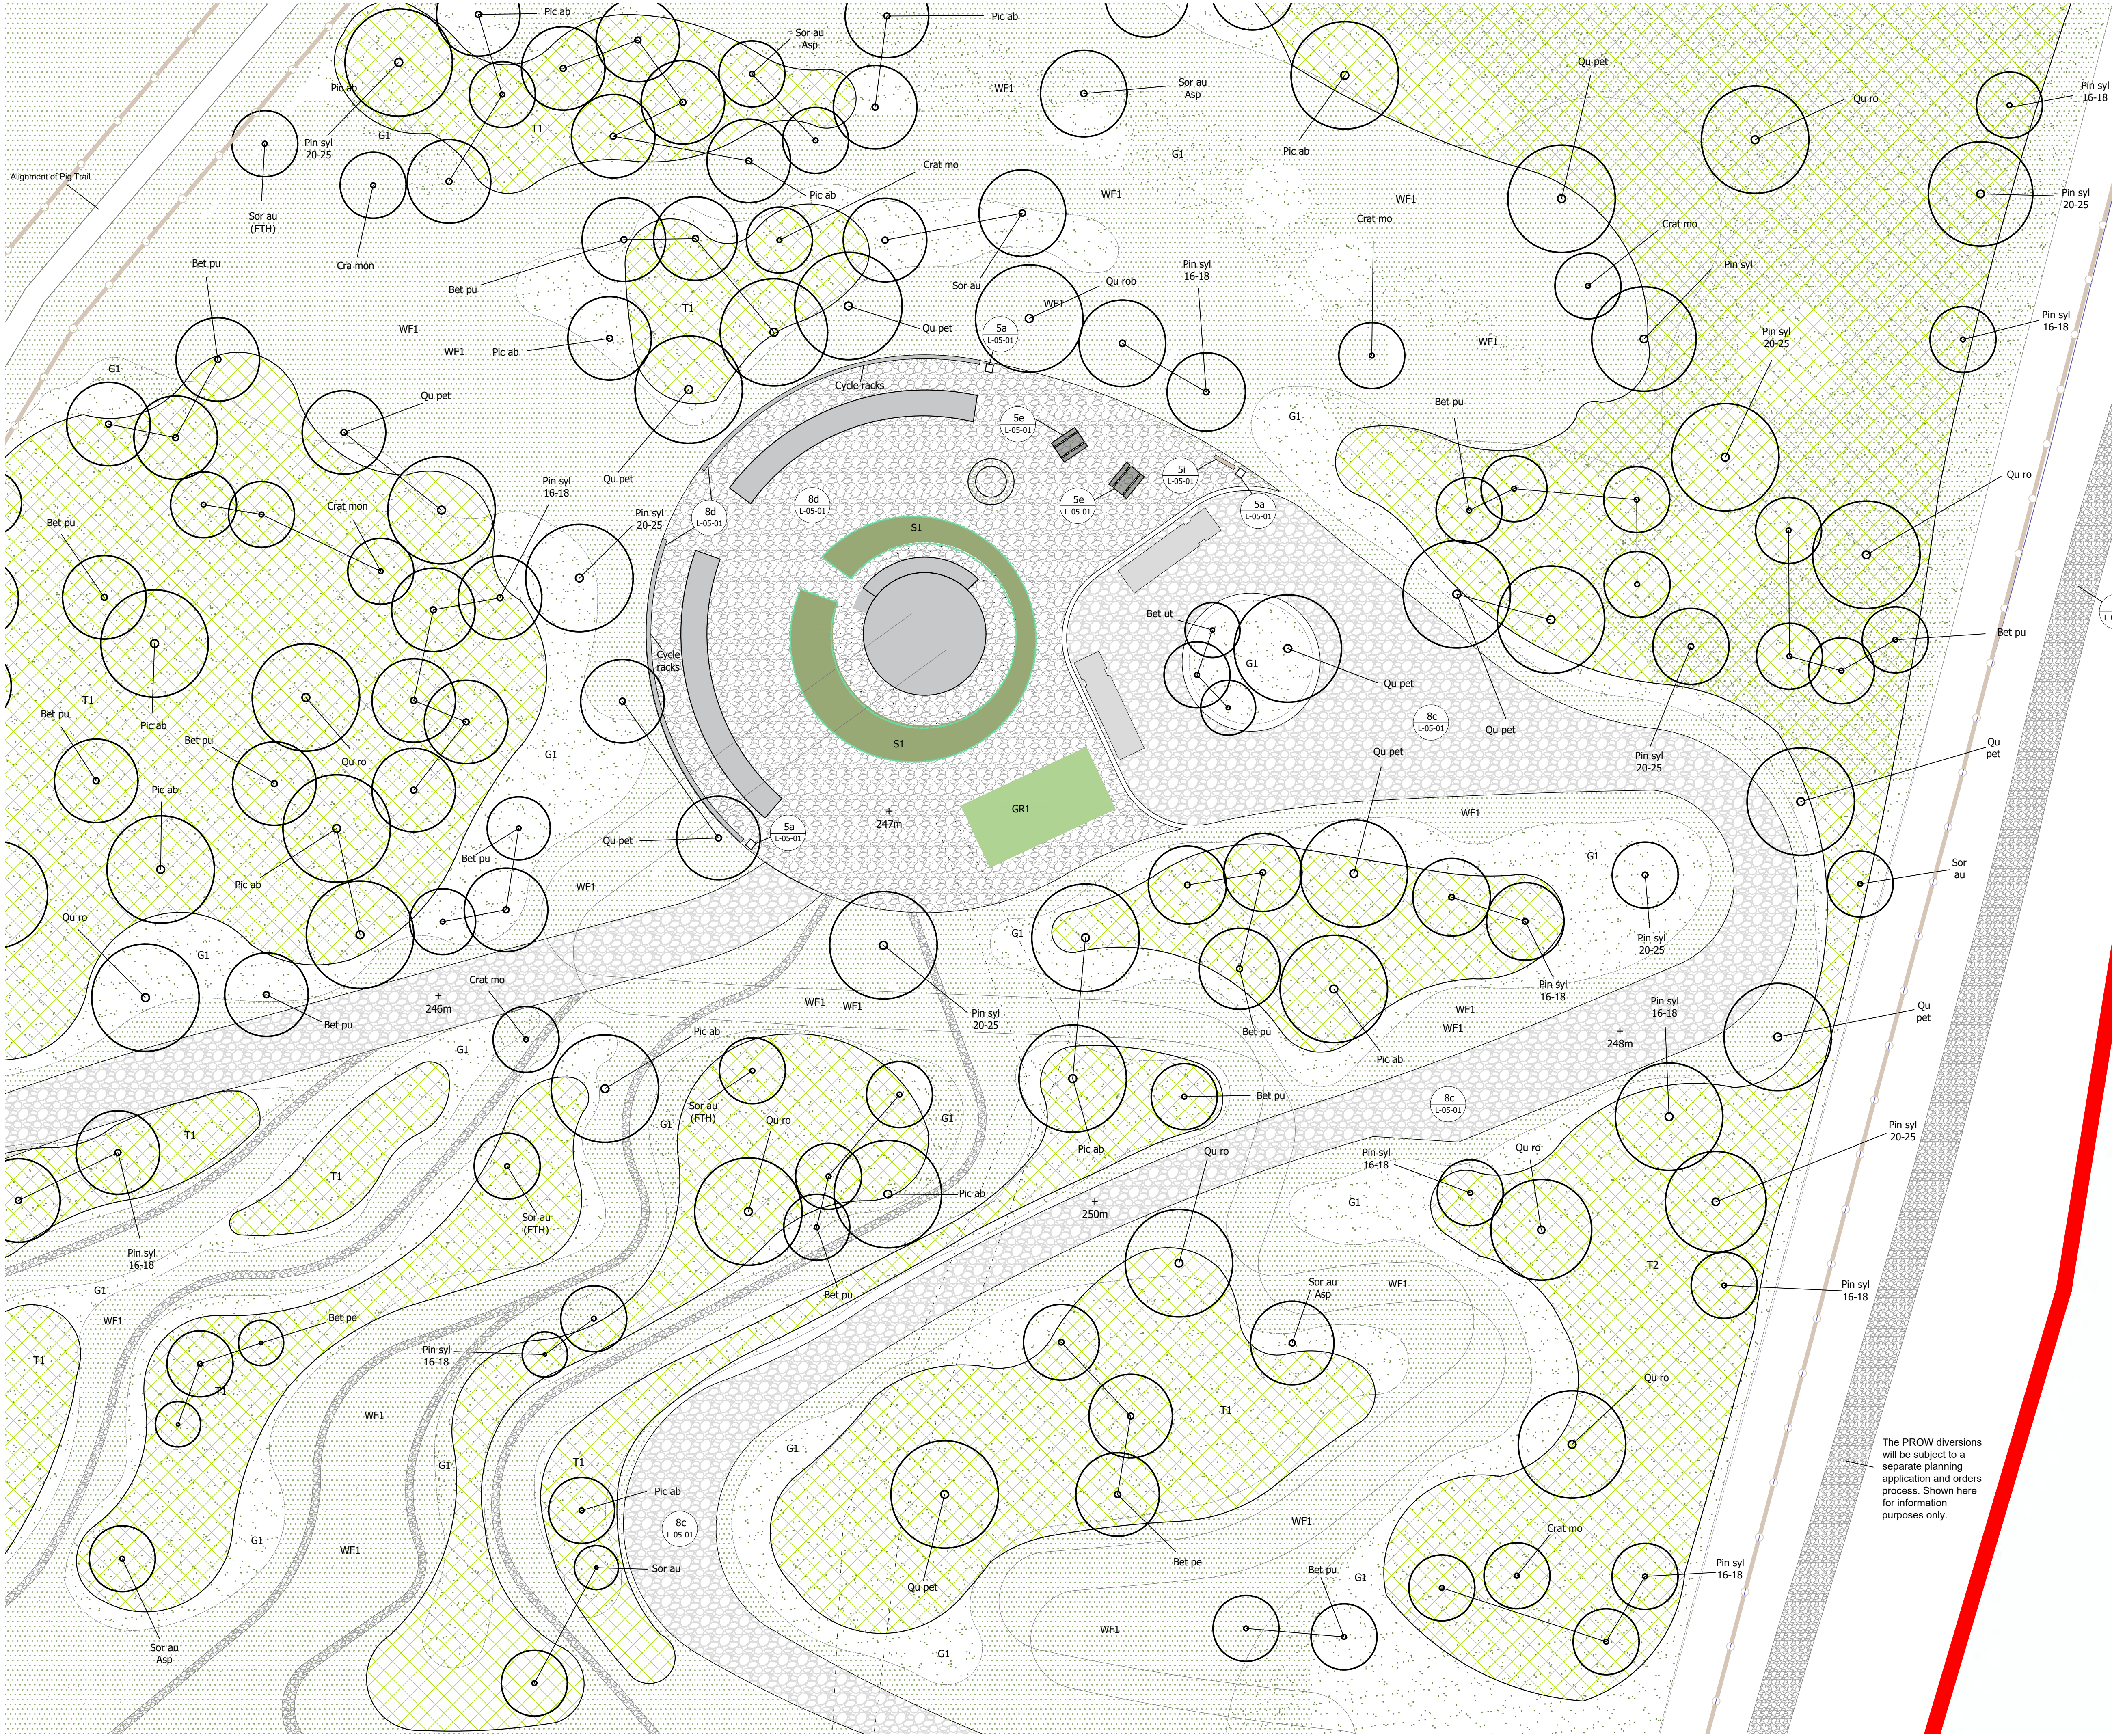


The scaling of this drawing cannot be assured

Revision	Green Roof Reference Updated	Date	Drm	Ckd
B		04.10.22	PK	JH
C	Key Update Following NPT Comments	24.10.22	PK	JH

LEGEND

- Application boundary
- Proposed tree planting. Refer to schedule for species
- T1 Coniferous Woodland Planting Mix
- T2 Coniferous and Deciduous Woodland Planting Mix
- S1 Native Shrub Mix
- Refer to schedule for mixes
- Wildflower mixes - Mix Codes:
 - WF1 Acid Grassland Wildflower Mix - (Peaty and Sandy Soils) British Flora - BFS 2
- G1 Ground / Field layer - Dry Areas
- G2 Ground / Field layer - Wetter Areas
- G3 Ground / Field layer - Heath and south facing slopes
- GR1 Extensive biodiverse green roof mix
- Pre established blankets
- Resort Boundary Fence (with 3m offset no planting zone offset)
- Materials and Furniture
- Refer to drawing 33988-RG-L- 05 - 01
- Cycle racks ref: 3 (log), 5f (metal) and S1 (fence)
- Way markers and interpretaion board ref: 5h and 5i
- Benches and Bins ref: 5a and 5b
- Picnic benches ref: 5e
- Bound gravel no edge ref: 8c
- Compacted grey gravel / type 1 footpath no edge ref: 8d

NOTES:
Not all Legend items appear on this drawing.
To be read in conjunction with Barton Willmore now Stantec drawing for Materials and Furniture, landscape details and specification. Cross refer to Stantec drawings for detail on Highways, Lighting, Keystone for Arboricultural information and Powell Dodson for Architecture.

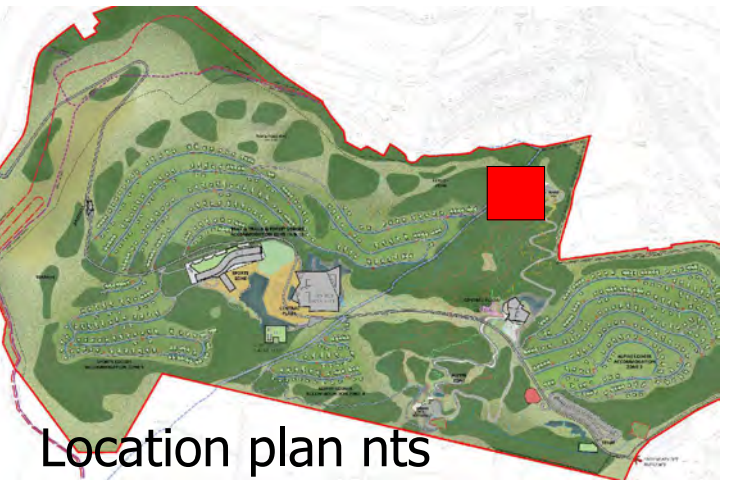

Location plan nts
PLANNING

Project	Wildfox Resort	Scale	1:200 @A1	Drawn by	Check by
	Afan Valley		1:400 @A3	AFS/PK	SC/JH
Drawing Title	Landscape RMA GA				
	Forest Hub Reload Point				
Date	08.07.22	Scale	1:200 @A1	Drawn by	Check by
			1:400 @A3	AFS/PK	SC/JH
Project No	33988	Drawing No	RG-L-03-04	Revision	C

BARTON WILLMORE now **Stantec**

Town Planning • Master Planning & Urban Design • Architecture • Landscape Planning & Design • Infrastructure & Environmental Planning • Heritage • Graphic Communication • Communications & Engagement • Development Economics

NOTES:
Not all Legend items appear on this drawing.
To be read in conjunction with Barton Willmore now Stantec drawing for Materials and Furniture, landscape details and specification. Cross refer to Stantec drawings for detail on Highways, Lighting, Keystone for Arboricultural information and Powell Dodson for Architecture.

Information and Powell Dodson for Architecture