



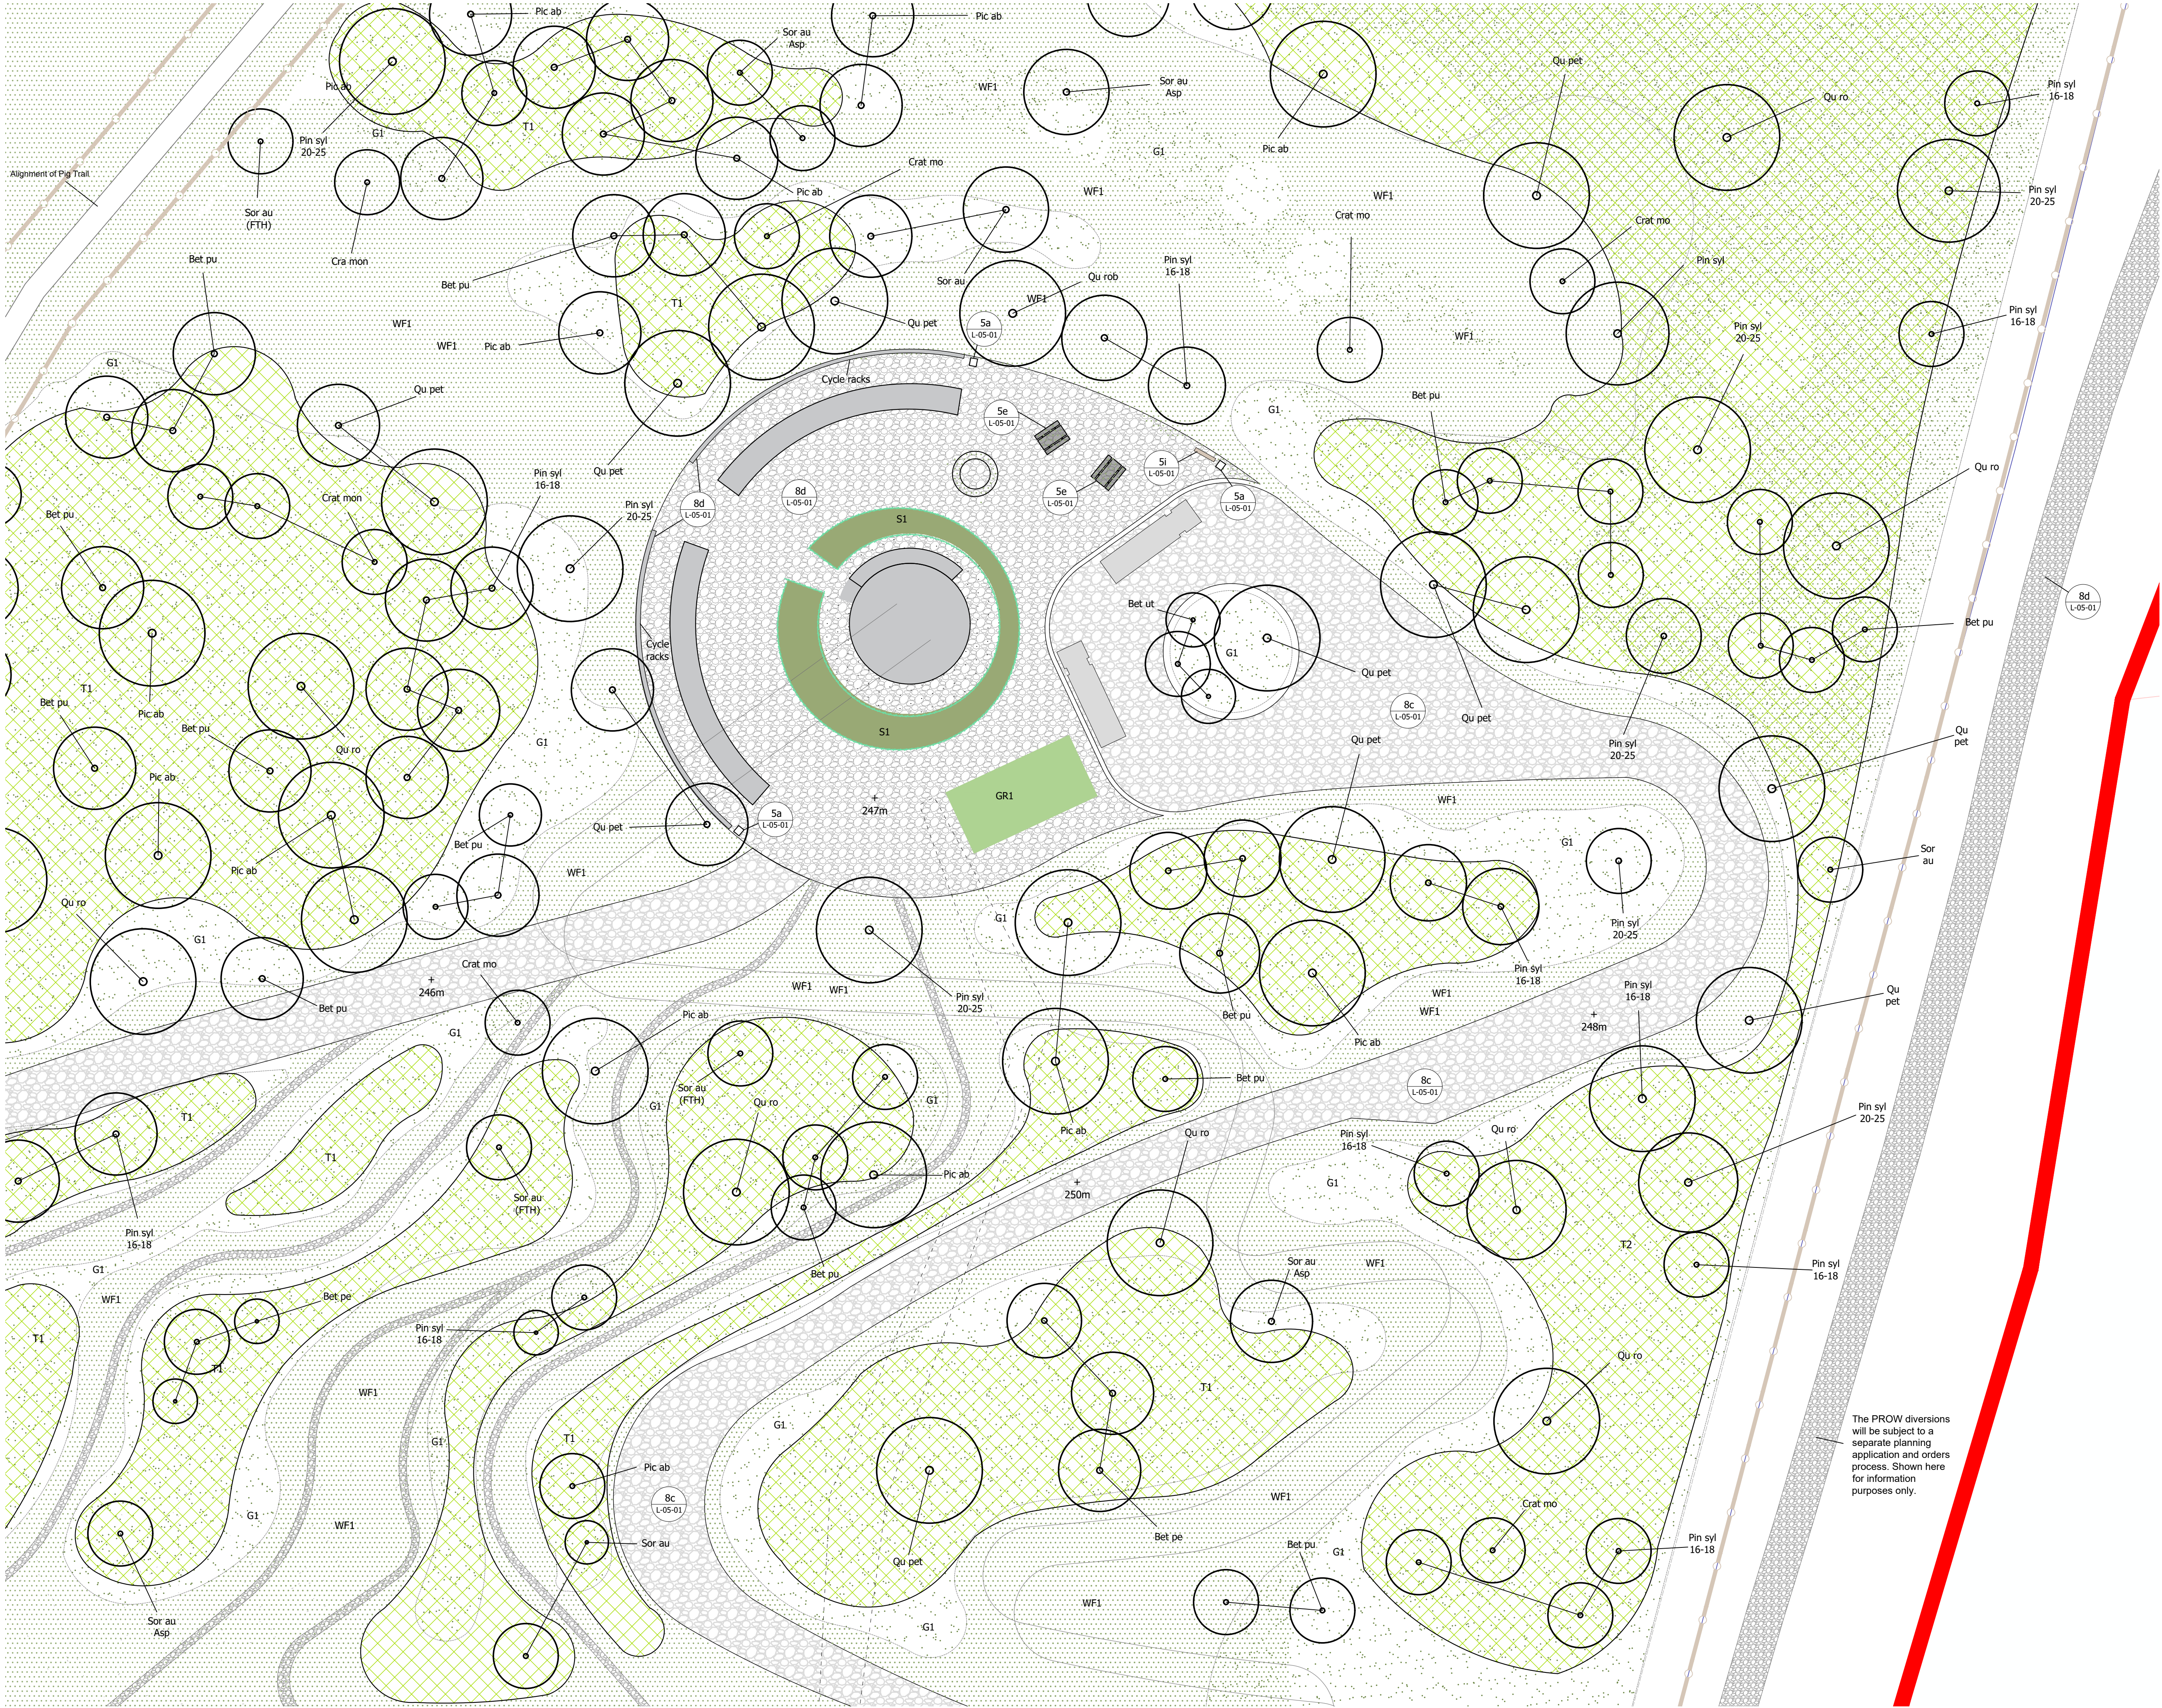

LEGEND

- Application boundary
- Proposed tree planting. Refer to schedule for species
- T1 Coniferous Woodland Planting Mix
T2 Coniferous and Deciduous Woodland Planting Mix
- S1 Native Shrub Mix
Refer to schedule for mixes
- Wildflower mixes - Mix Codes:
WF1 Acid Grassland Wildflower Mix - (Peaty and Sandy Soils) British Flora - BFS 2
- G1 Ground / Field layer - Dry Areas
G2 Ground / Field layer - Wetter Areas
G3 Ground / Field layer - Heath and south facing slopes
GR1 Extensive biodiverse green roof mix
Pre established blankets
- Resort Boundary Fence (with 3m offset no planting zone offset)
Materials and Furniture
Refer to drawing 33988-RG-L- 05 - 01
- Cycle racks ref: 3 (log), 5f (metal) and S1 (fence)
- Way markers and interpretaion board ref: 5h and 5i
- Benches and Bins ref: 5a and 5b
Picnic benches ref: 5e
- Bound gravel no edge ref: 8c
Compacted grey gravel / type 1 footpath no edge ref: 8d

NOTES:
Not all Legend items appear on this drawing.
To be read in conjunction with Barton Willmore now Stantec drawing for Materials and Furniture, landscape details and specification. Cross refer to Stantec drawings for detail on Highways, Lighting, Keystone for Arboricultural information and Powell Dodson for Architecture.

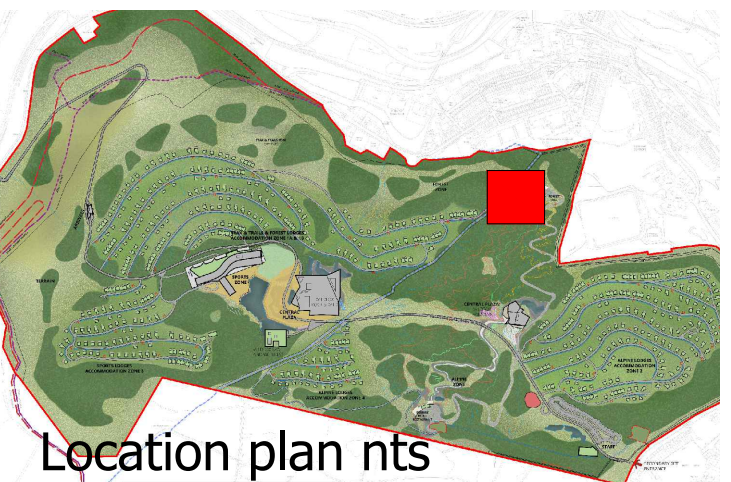

Location plan nts
PLANNING

Project
Wildfox Resort
Afan Valley
Drawing Title
Landscape RMA GA
Forest Hub Reload Point
Date
08.07.22
Scale
1:200 @A1
1:400 @A3
Project No
33988
Drawing No
RG-L-03-04
Drawn by
AFS/PK
Check by
SC/JH
Revision
D

BARTON WILLMORE now **Stantec**
Town Planning • Master Planning & Urban Design • Architecture •
Landscape Planning & Design • Infrastructure & Environmental Planning •
Heritage • Graphic Communication •
Communications & Engagement • Development Economics

bartonwillmore.co.uk
Offices at Birmingham Bristol Cambridge Cardiff Epsom Exeter Glasgow Glasgow Leeds London Manchester Newcastle Reading Southampton