
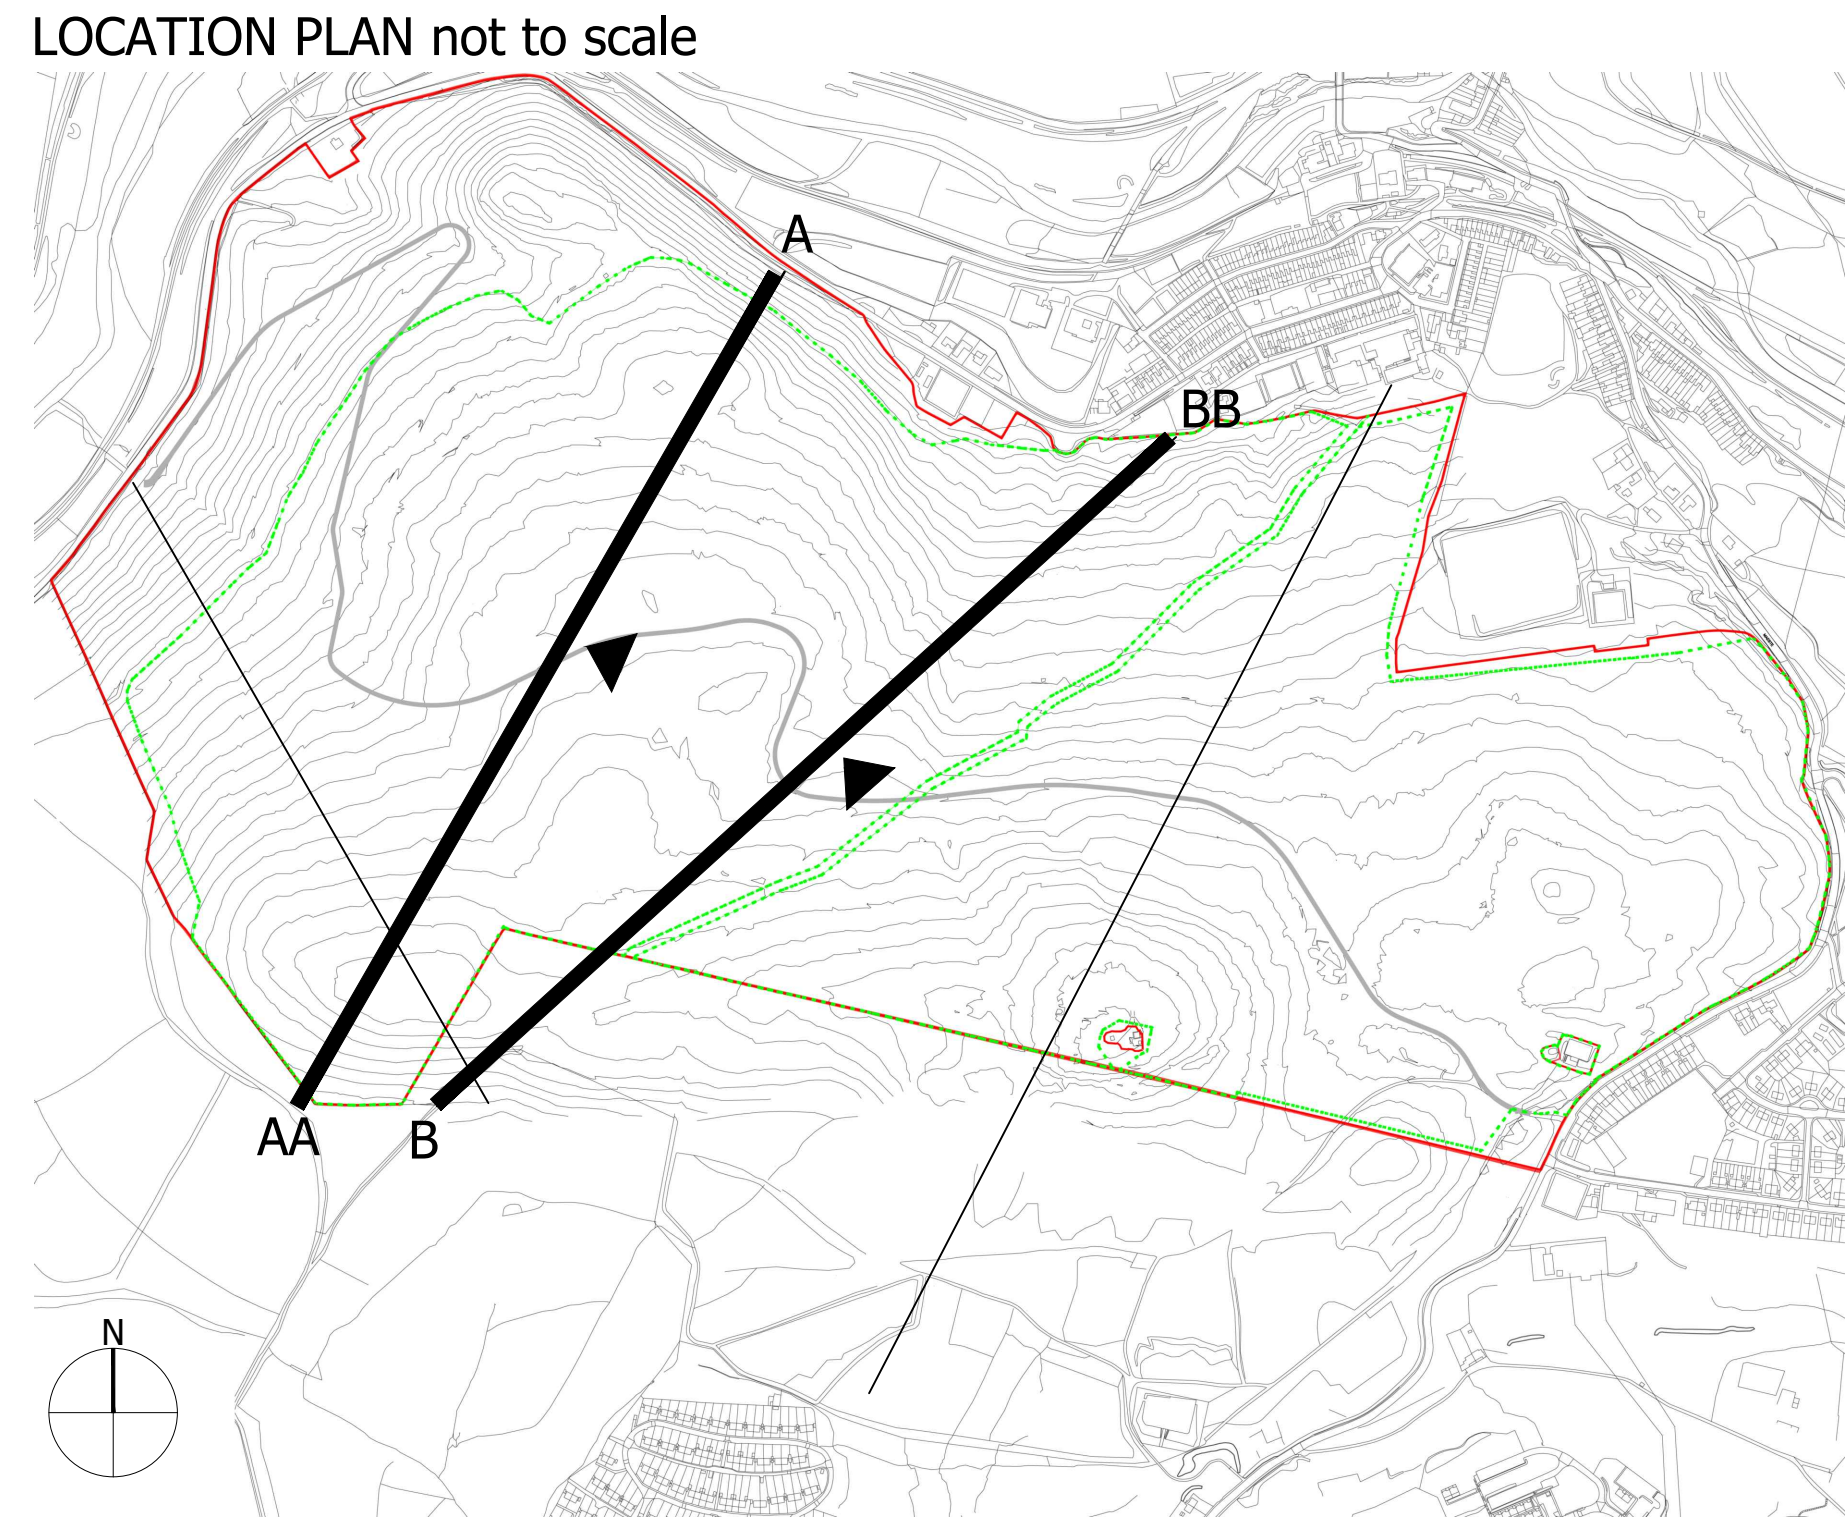


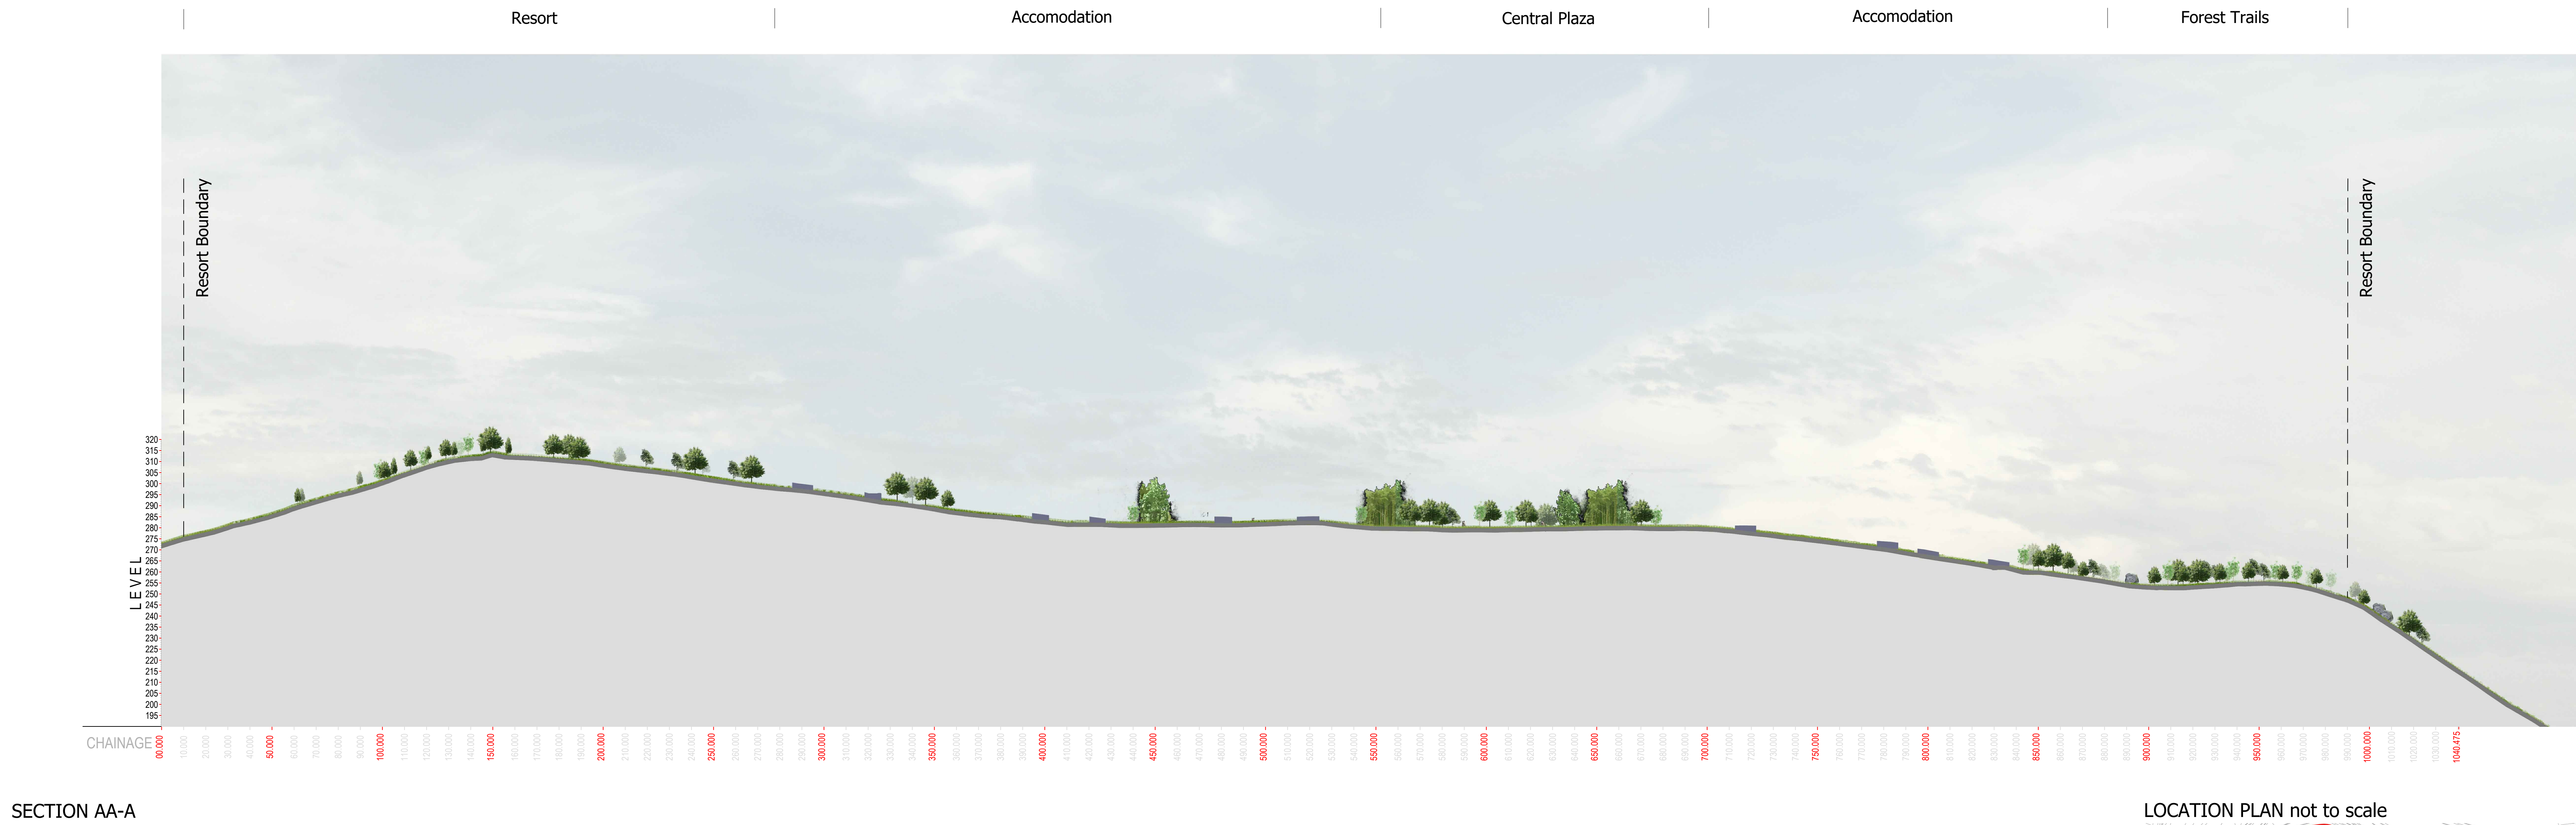

NOTES:

Cross sections through site based on section line locations shown on Gofly + Lark Landscape Sections drawing ref: 11.33A and 11.34A. Sections based on information shown on Powell Dodson Concept Masterplan 20155 (00) 302.

PLANNING

Project
Wildfox Resorts
Afan Valley

Drawing Title
Landscape RMA
Landscape Sections A-AA & B-BB

Date	Scale	Drawn by	Check by
24.10.22	1:1,250 B&D 1:2,500 B&Z	RW	JH/SC
Project No	Drawing No	Revision	
33988	RG-L-04-01	C	