


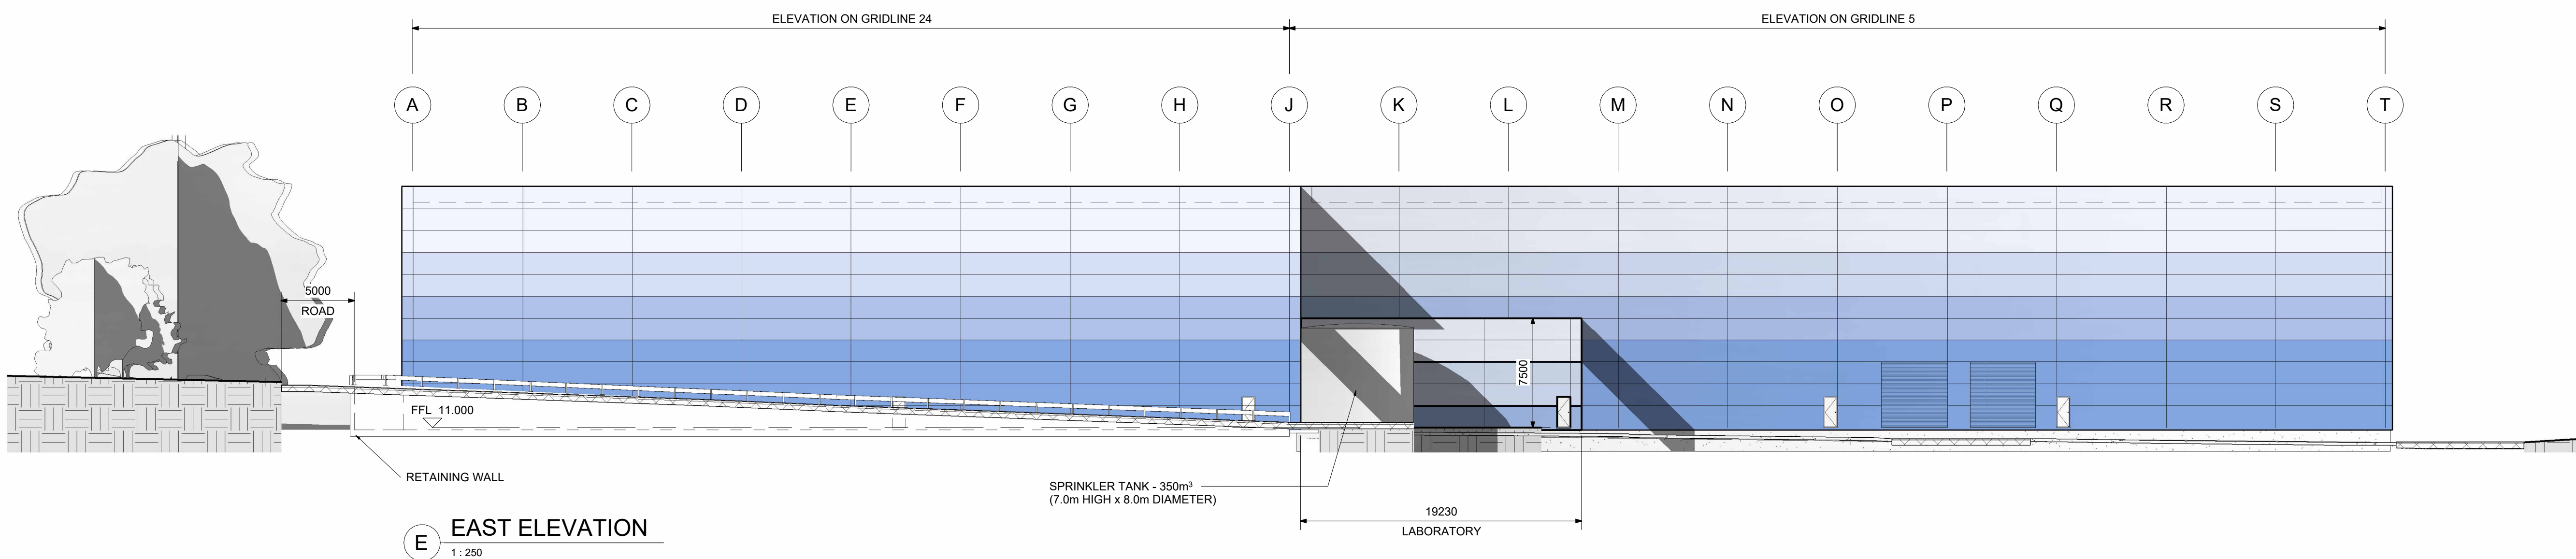



James & Nicholas

Grove House, Grove Place, Port Talbot SA13 3JA • Telephone 01639 856431 • Fax 01639 891687

Email admin@jamesandnicholas.com • www.jamesandnicholas.com

COPYRIGHT



Job title

Development Site, Port Talbot, Sandvik Osprey Ltd

	by	date
drawn	MMW	10.06.21
checked	KJT	10.06.21
approved	KJT	10.06.21

Drawing No

Job No:

scale: 1 : 250

Drawing No

ESK07

B

Drawing title

BUILDING ELEVATIONS