


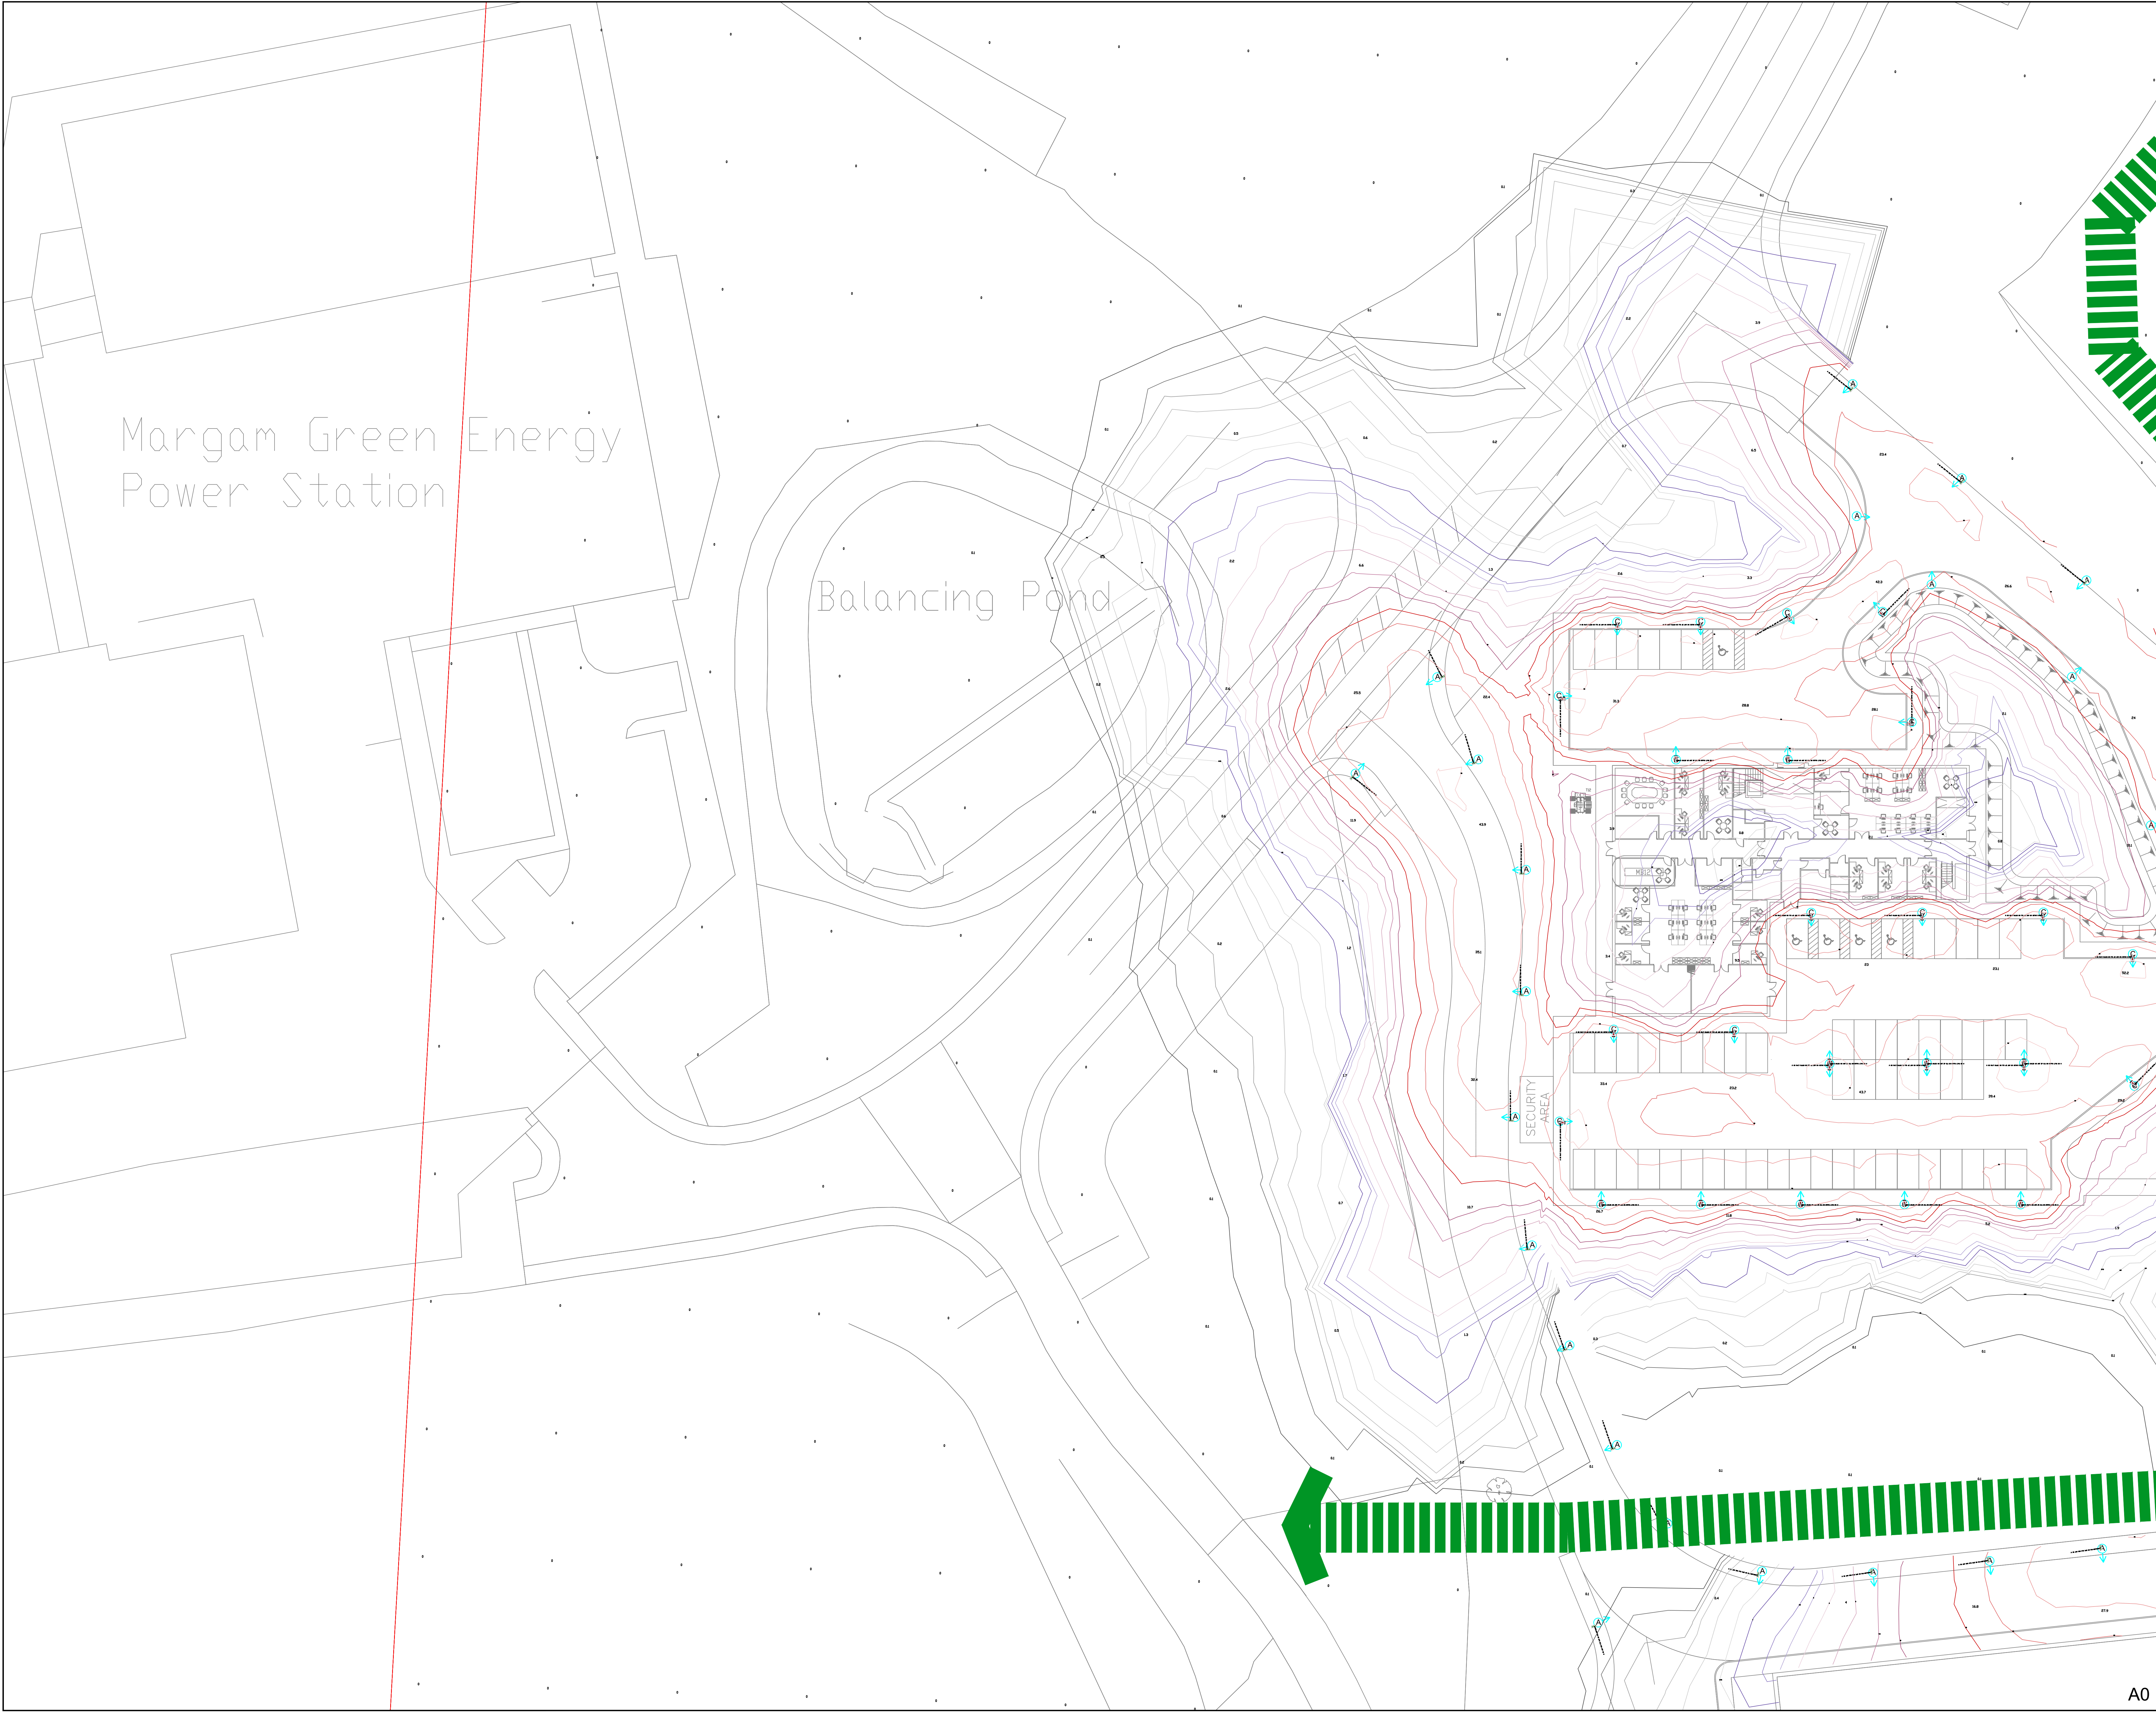

Margam Green Energy
Power Station

Balancing Pond

SECURITY
AREA

Do not scale this drawing or the computer digital data.
Lead Consultant to be notified of any discrepancies
in figured dimensions.
Contractors must check all site dimensions.
This drawing is copyright and is for use on this site only.

This Drawing shall be used for pricing purposes and to highlight
extent of works only. This drawing shall not be used for installation
purposes. Contractor shall provide their own coordinated working
drawings prior to start on site.

Notes
All installations and components shall comply with the current
requirements of:-
- The IET Regulations (Requirements for Electrical Installations)
 (BS7671:2008) - Latest edition.
- The Electricity at Work Regulations 1989.
- The Electricity Supply (Amendment) Regulations 2000.
- Health and Safety at Work Act etc 1974.
- All relevant parts of the Current Edition of the Building Regulations (including
 CDDA).
- All British Standards & Codes of Practices.

2.	Drawing revised due to splitting of drawings into multiple sheets.	RB	Apr'22	WC	PM
1.	Drawing updated to show full extent of lux plot against the bat flight path.	RB	Apr'22	WC	PM
Ref	Revision	By	Date	Checked	Auth

For Comment

Purpose of Issue

10 Pentepoeth Road
Morrison, Swansea
SA6 6AB
Tel: 01792 792323
Fax: 01792 792339



Client



Project
Development Site,
Port Talbot.

Drawn RB	Checked WC	Authorised PM	Original Scale @ A0 1:250
Date Mar'22	Date Mar'22	Date Mar'22	

Title
External Lighting Lux Plots 3/4.
Select luminaires turned off.

A0

Drawing Number 2122-002 E01(B3)	Rev 2
------------------------------------	----------