




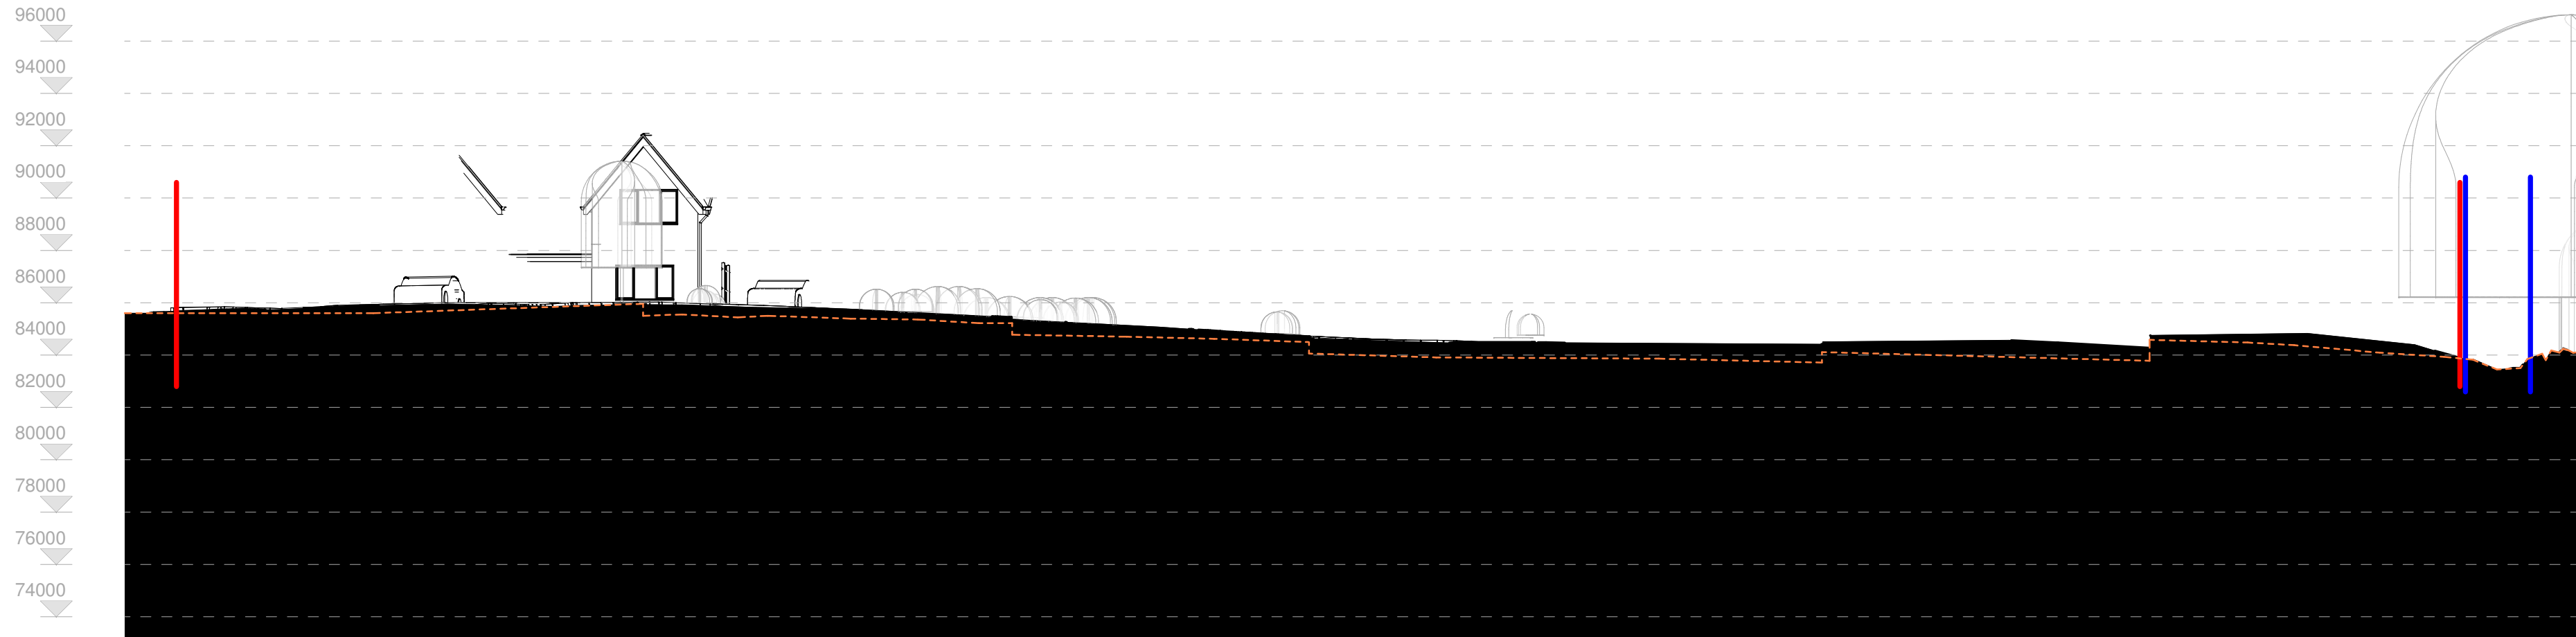


ROAD SECTION 1  
1 : 200

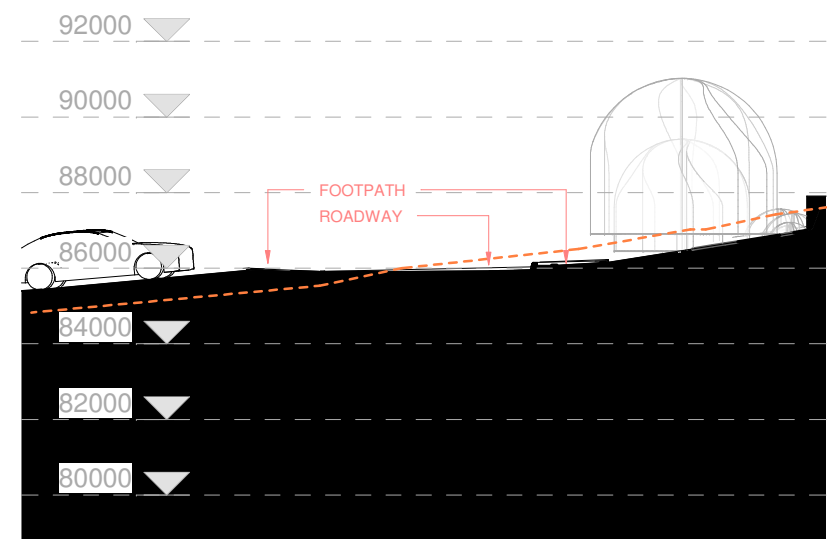


ROAD SECTION 2  
1 : 200

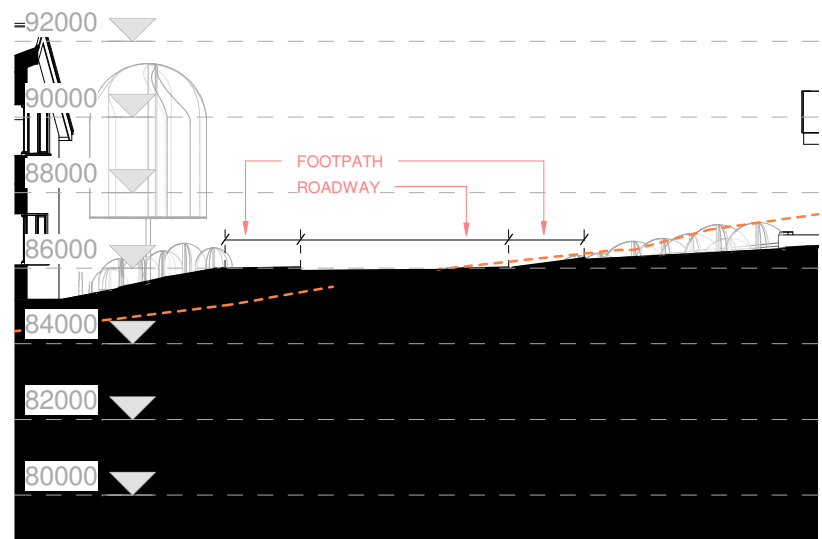


ROAD SECTION 3  
1 : 200

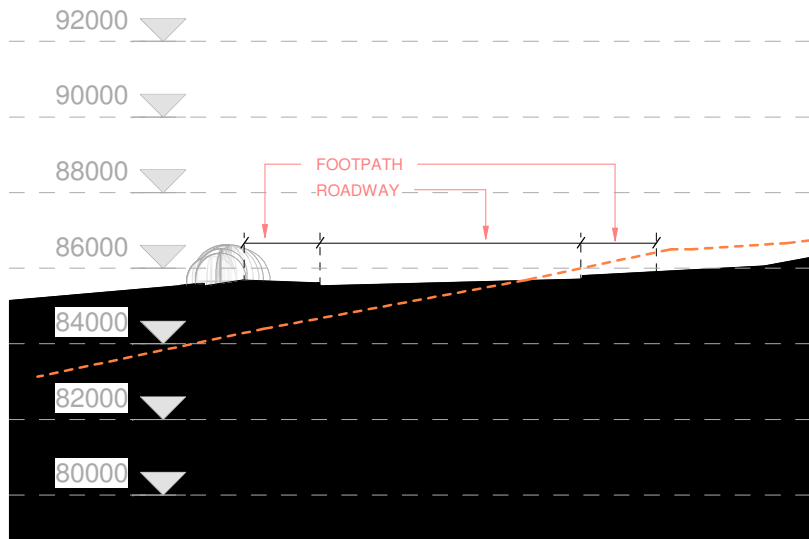


ROAD SECTION 4  
1 : 200

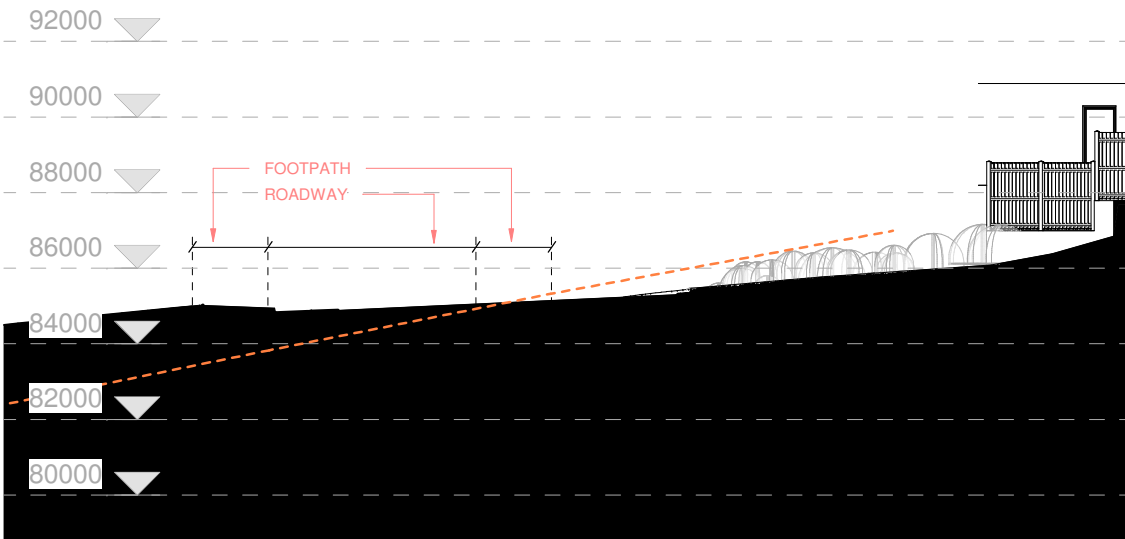


ROAD SECTION 5  
1 : 200

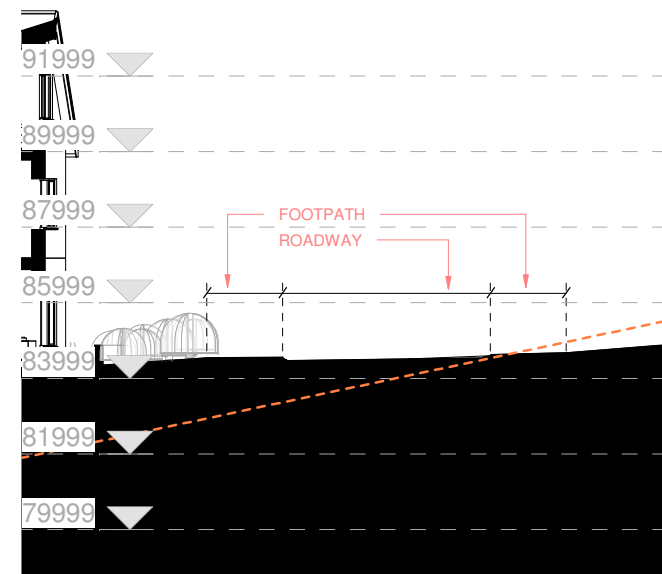


ROAD SECTION 6  
1 : 200

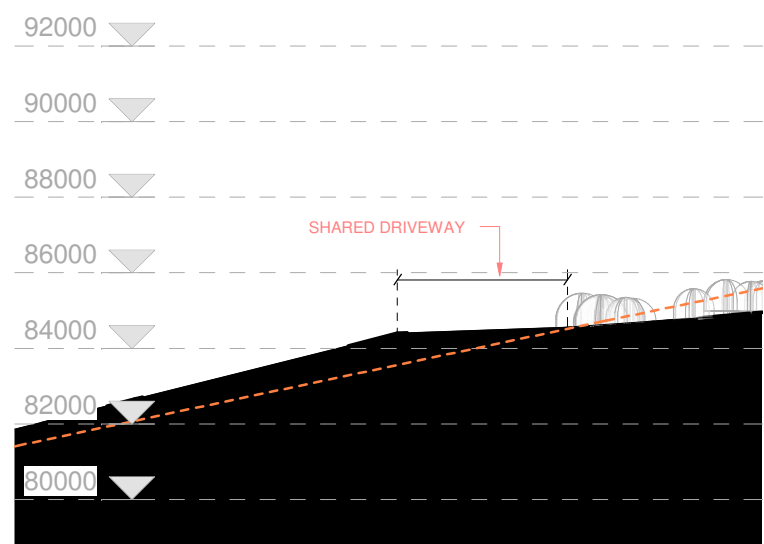

ROAD SECTION 7  
1 : 200

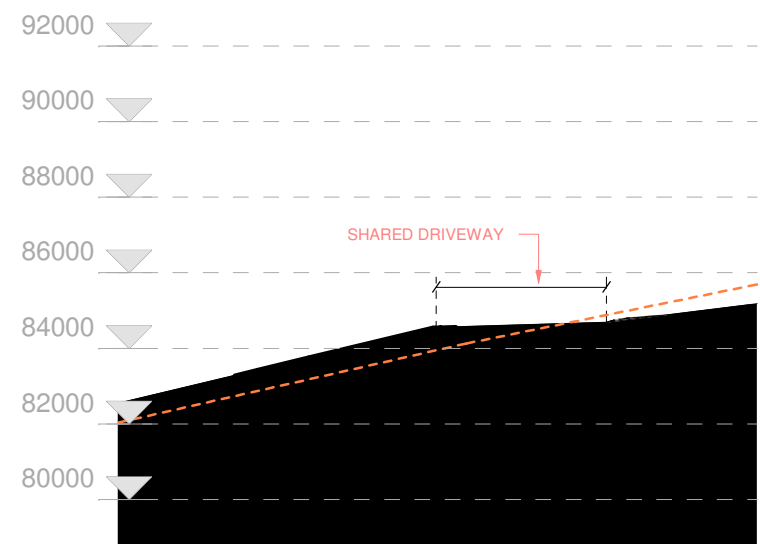

ROAD SECTION 8  
1 : 200

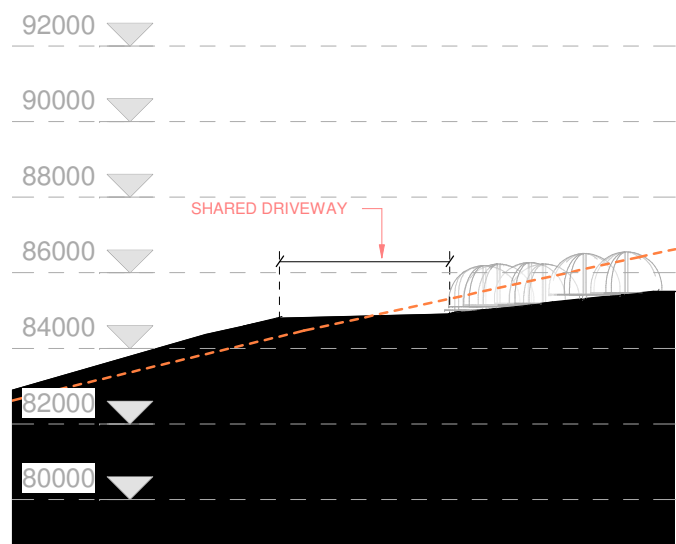


ROAD SECTION 9  
1 : 200

TO BE READ IN CONJUNCTION WITH DRAWING  
NO PL0-A100 - PLOT LAYOUT

| Rev | Description | Date     |
|-----|-------------|----------|
| A   | Redrawn     | 28-6-22  |
| B   | Redrawn     | 20-10-22 |
|     |             |          |
|     |             |          |
| STATUS | PURPOSE OF ISSUE |
|--------|------------------|
|        |                  |

**i.m.***Design Studio*

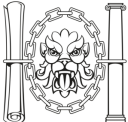

Chartered Institute of  
Architectural Technologists  
Registered Practice

27 Park Avenue,  
Skewen, SA106RU

PROJECT  
Maes Ty Canol,  
Baglan, Port Talbot

TITLE  
ROAD SECTIONS

CLIENT  
---

|                         |                       |                                  |
|-------------------------|-----------------------|----------------------------------|
| DRAWN BY<br>Author      | CHECKED BY<br>Checker | DATE<br>04/04/22                 |
| SCALE (@ A1)<br>1 : 200 |                       | PROJECT NUMBER<br>Project Number |

|                                     |                 |
|-------------------------------------|-----------------|
| DRAWING NUMBER<br><b>PL0 - A106</b> | REV<br><b>B</b> |
|-------------------------------------|-----------------|