




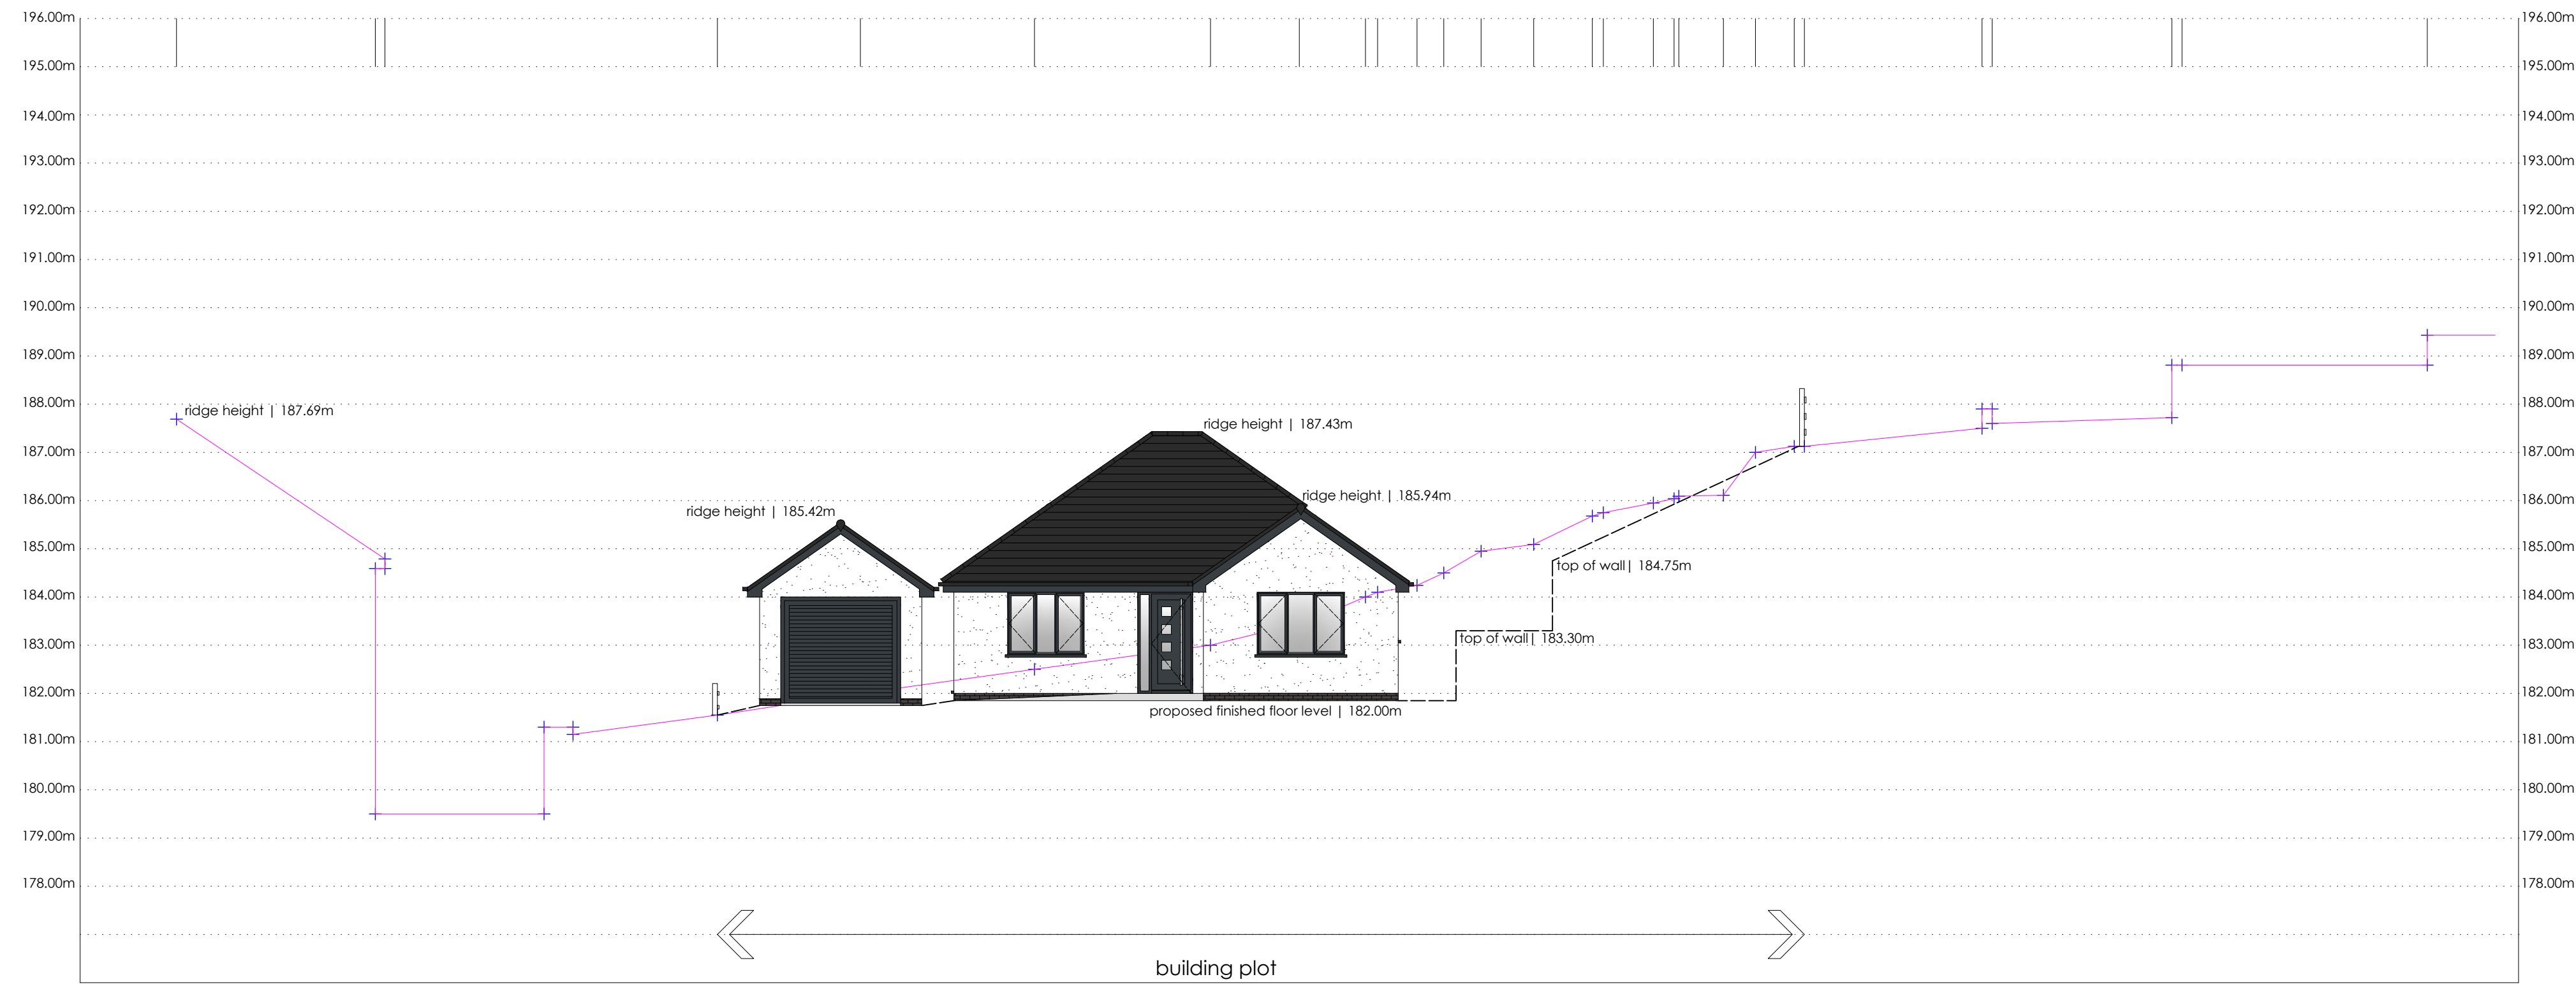


existing-proposed section a-a

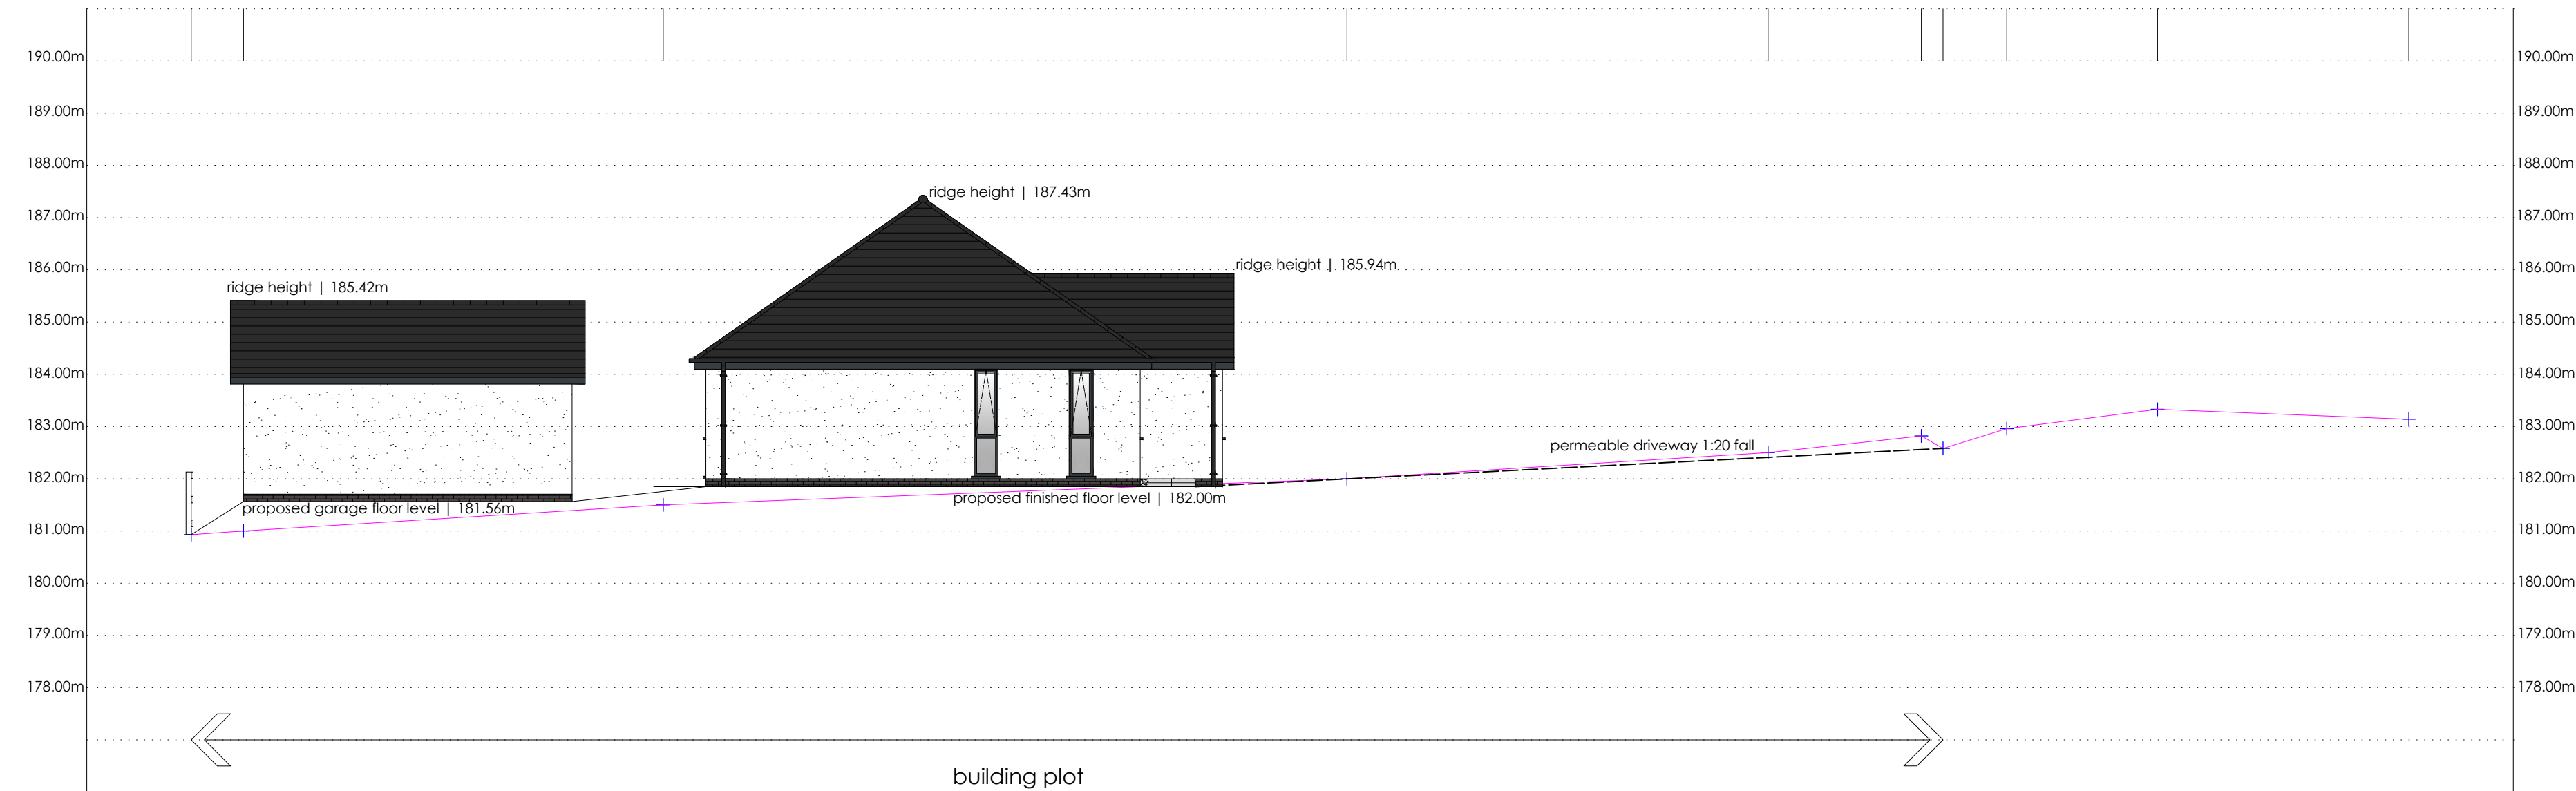

existing-proposed section b-b

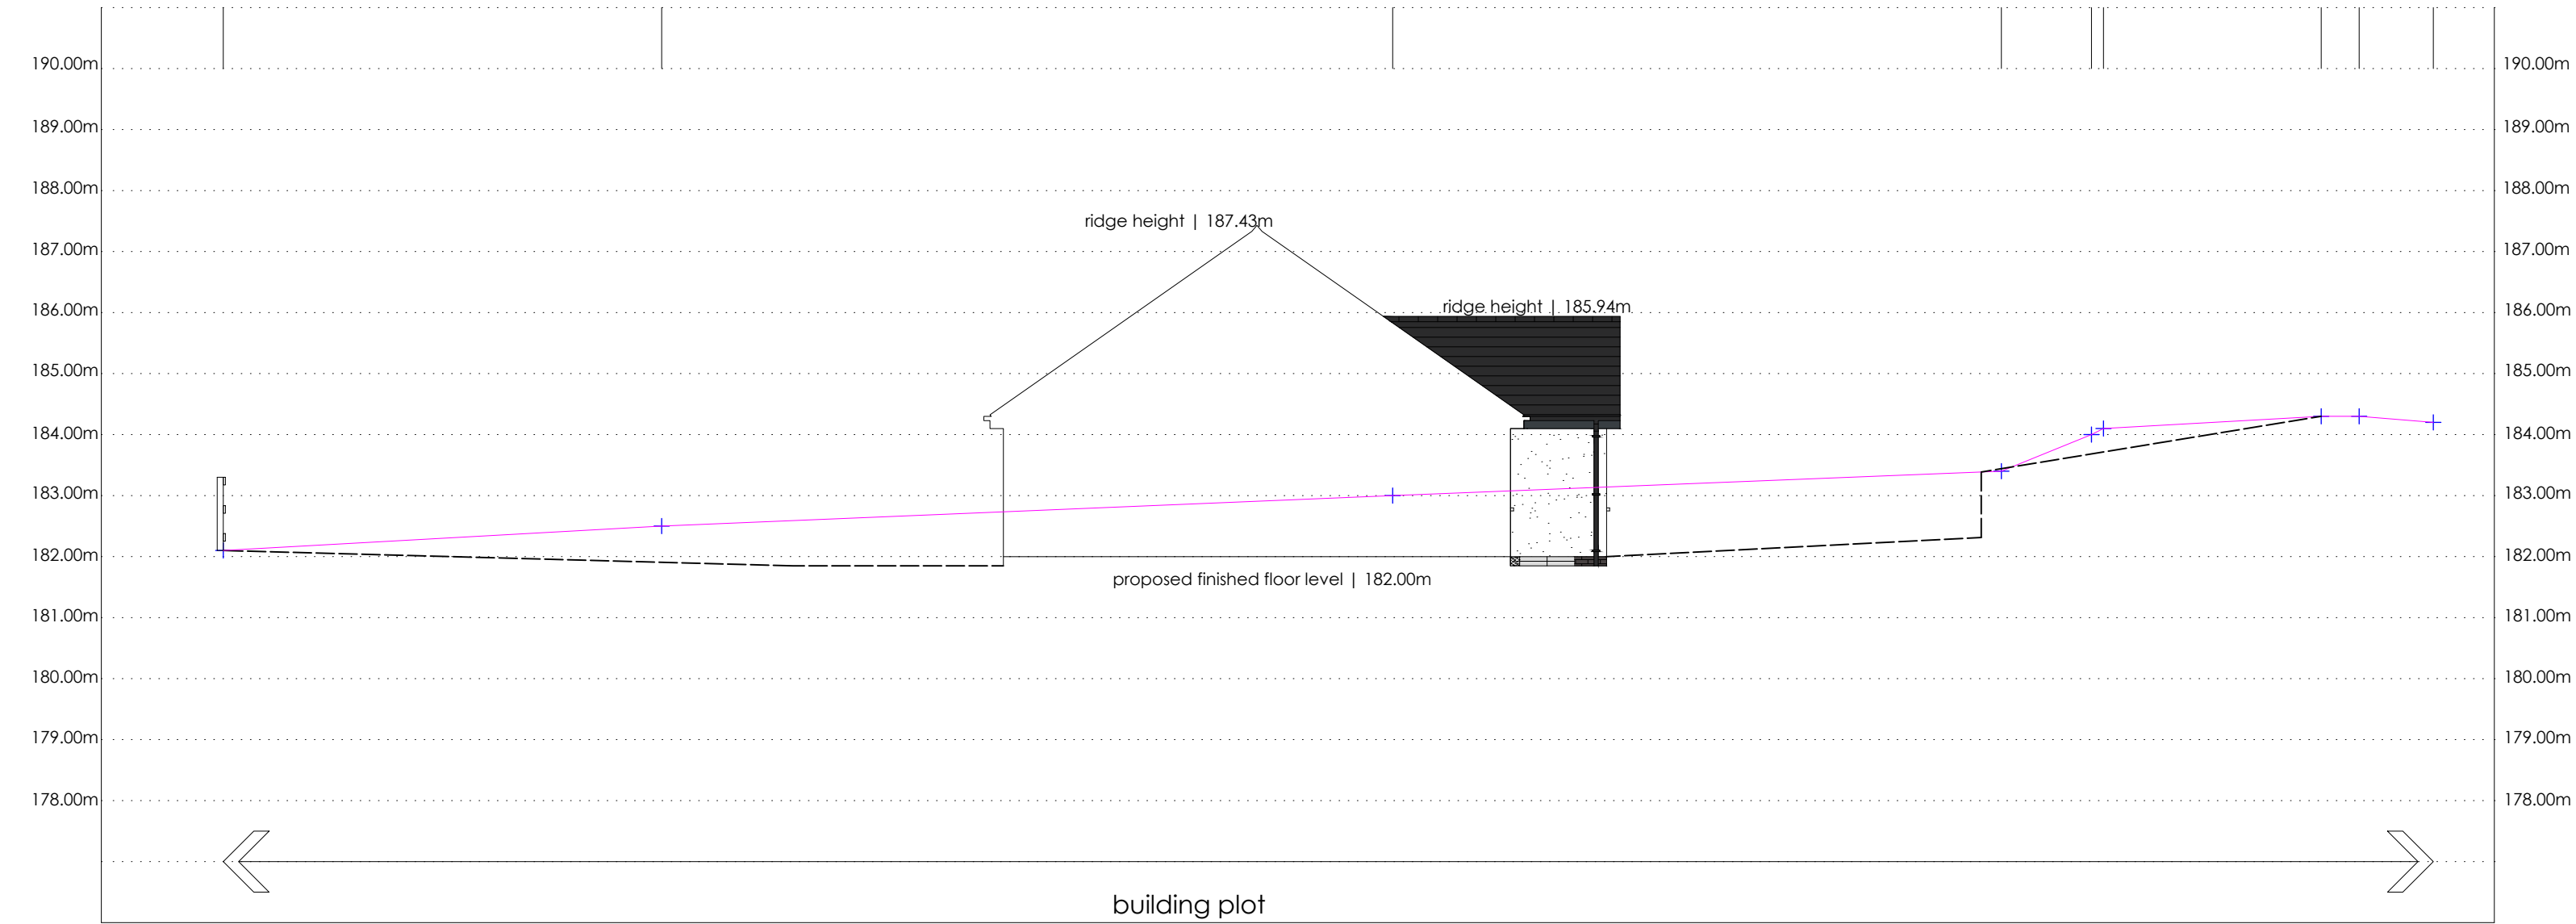

existing-proposed section c-c

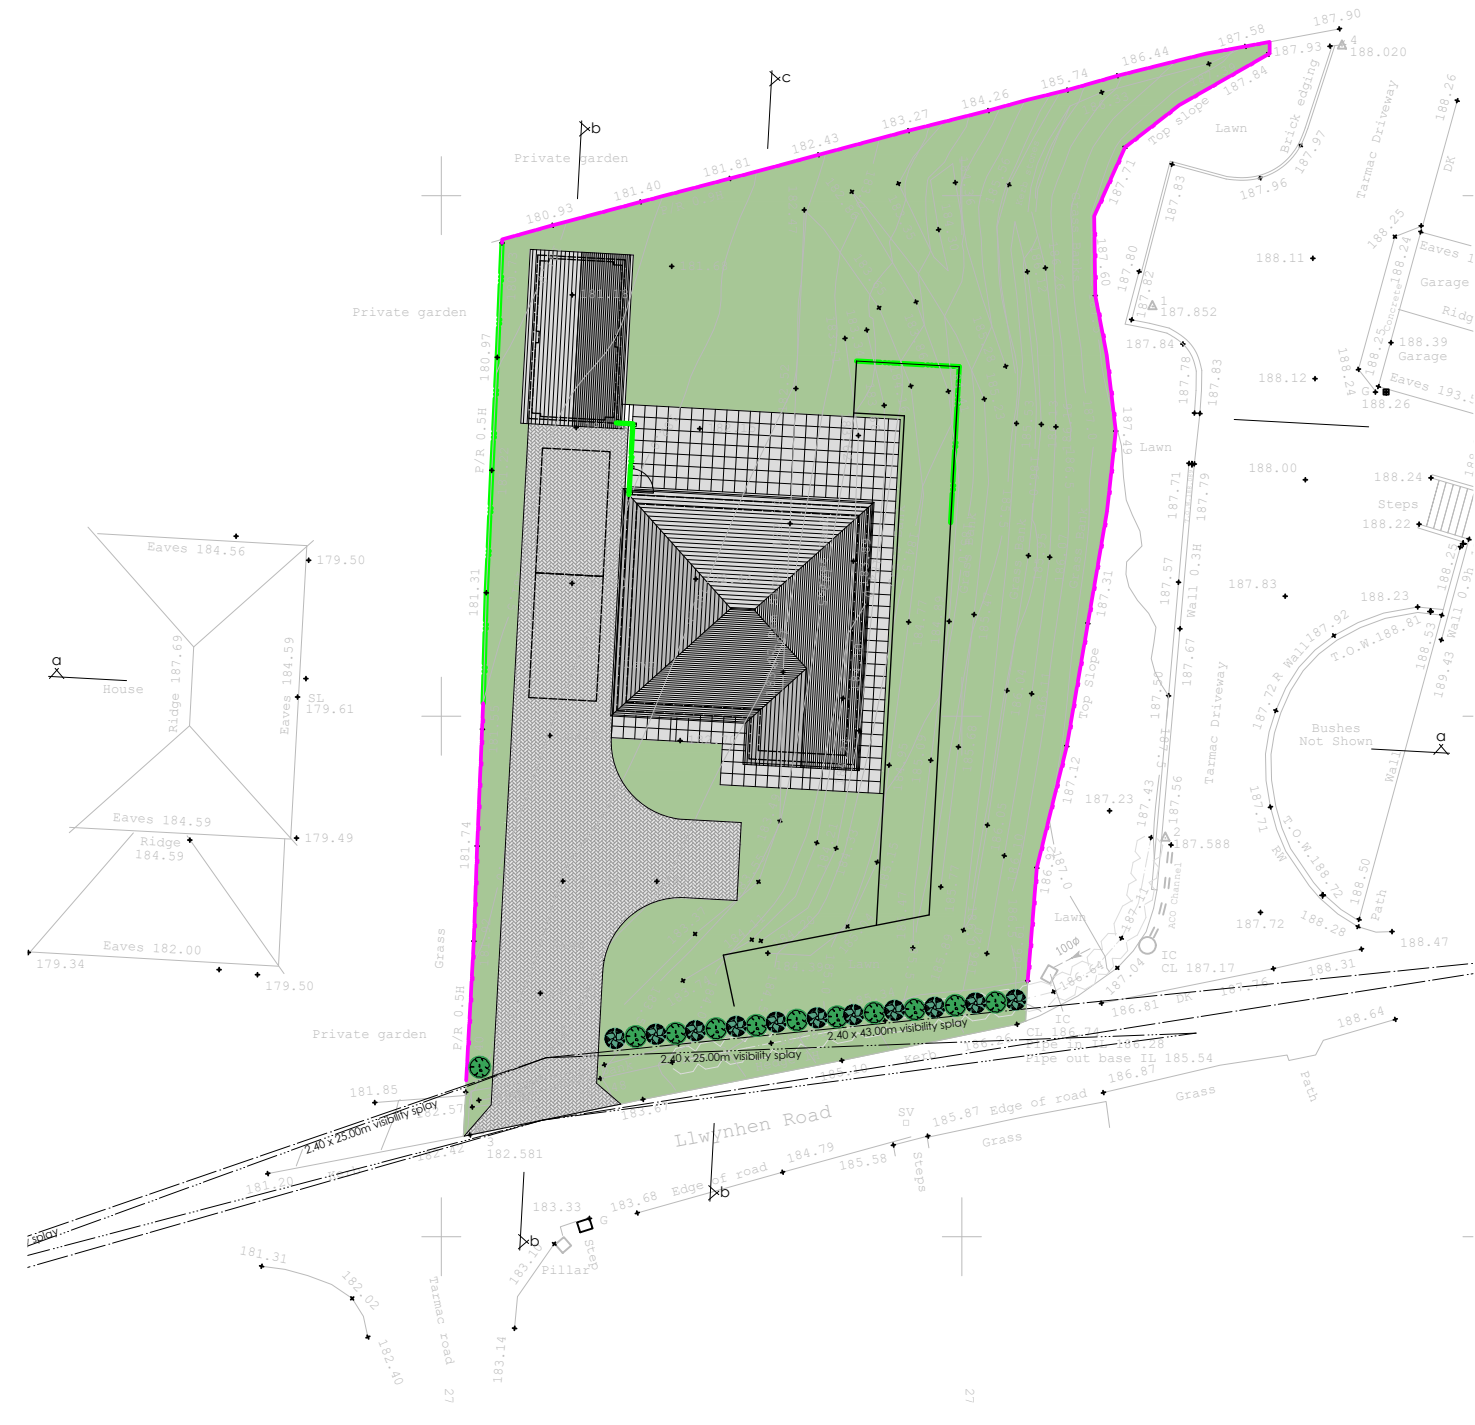

revision	
a	
b	
c	
d	
e	
f	
g	