

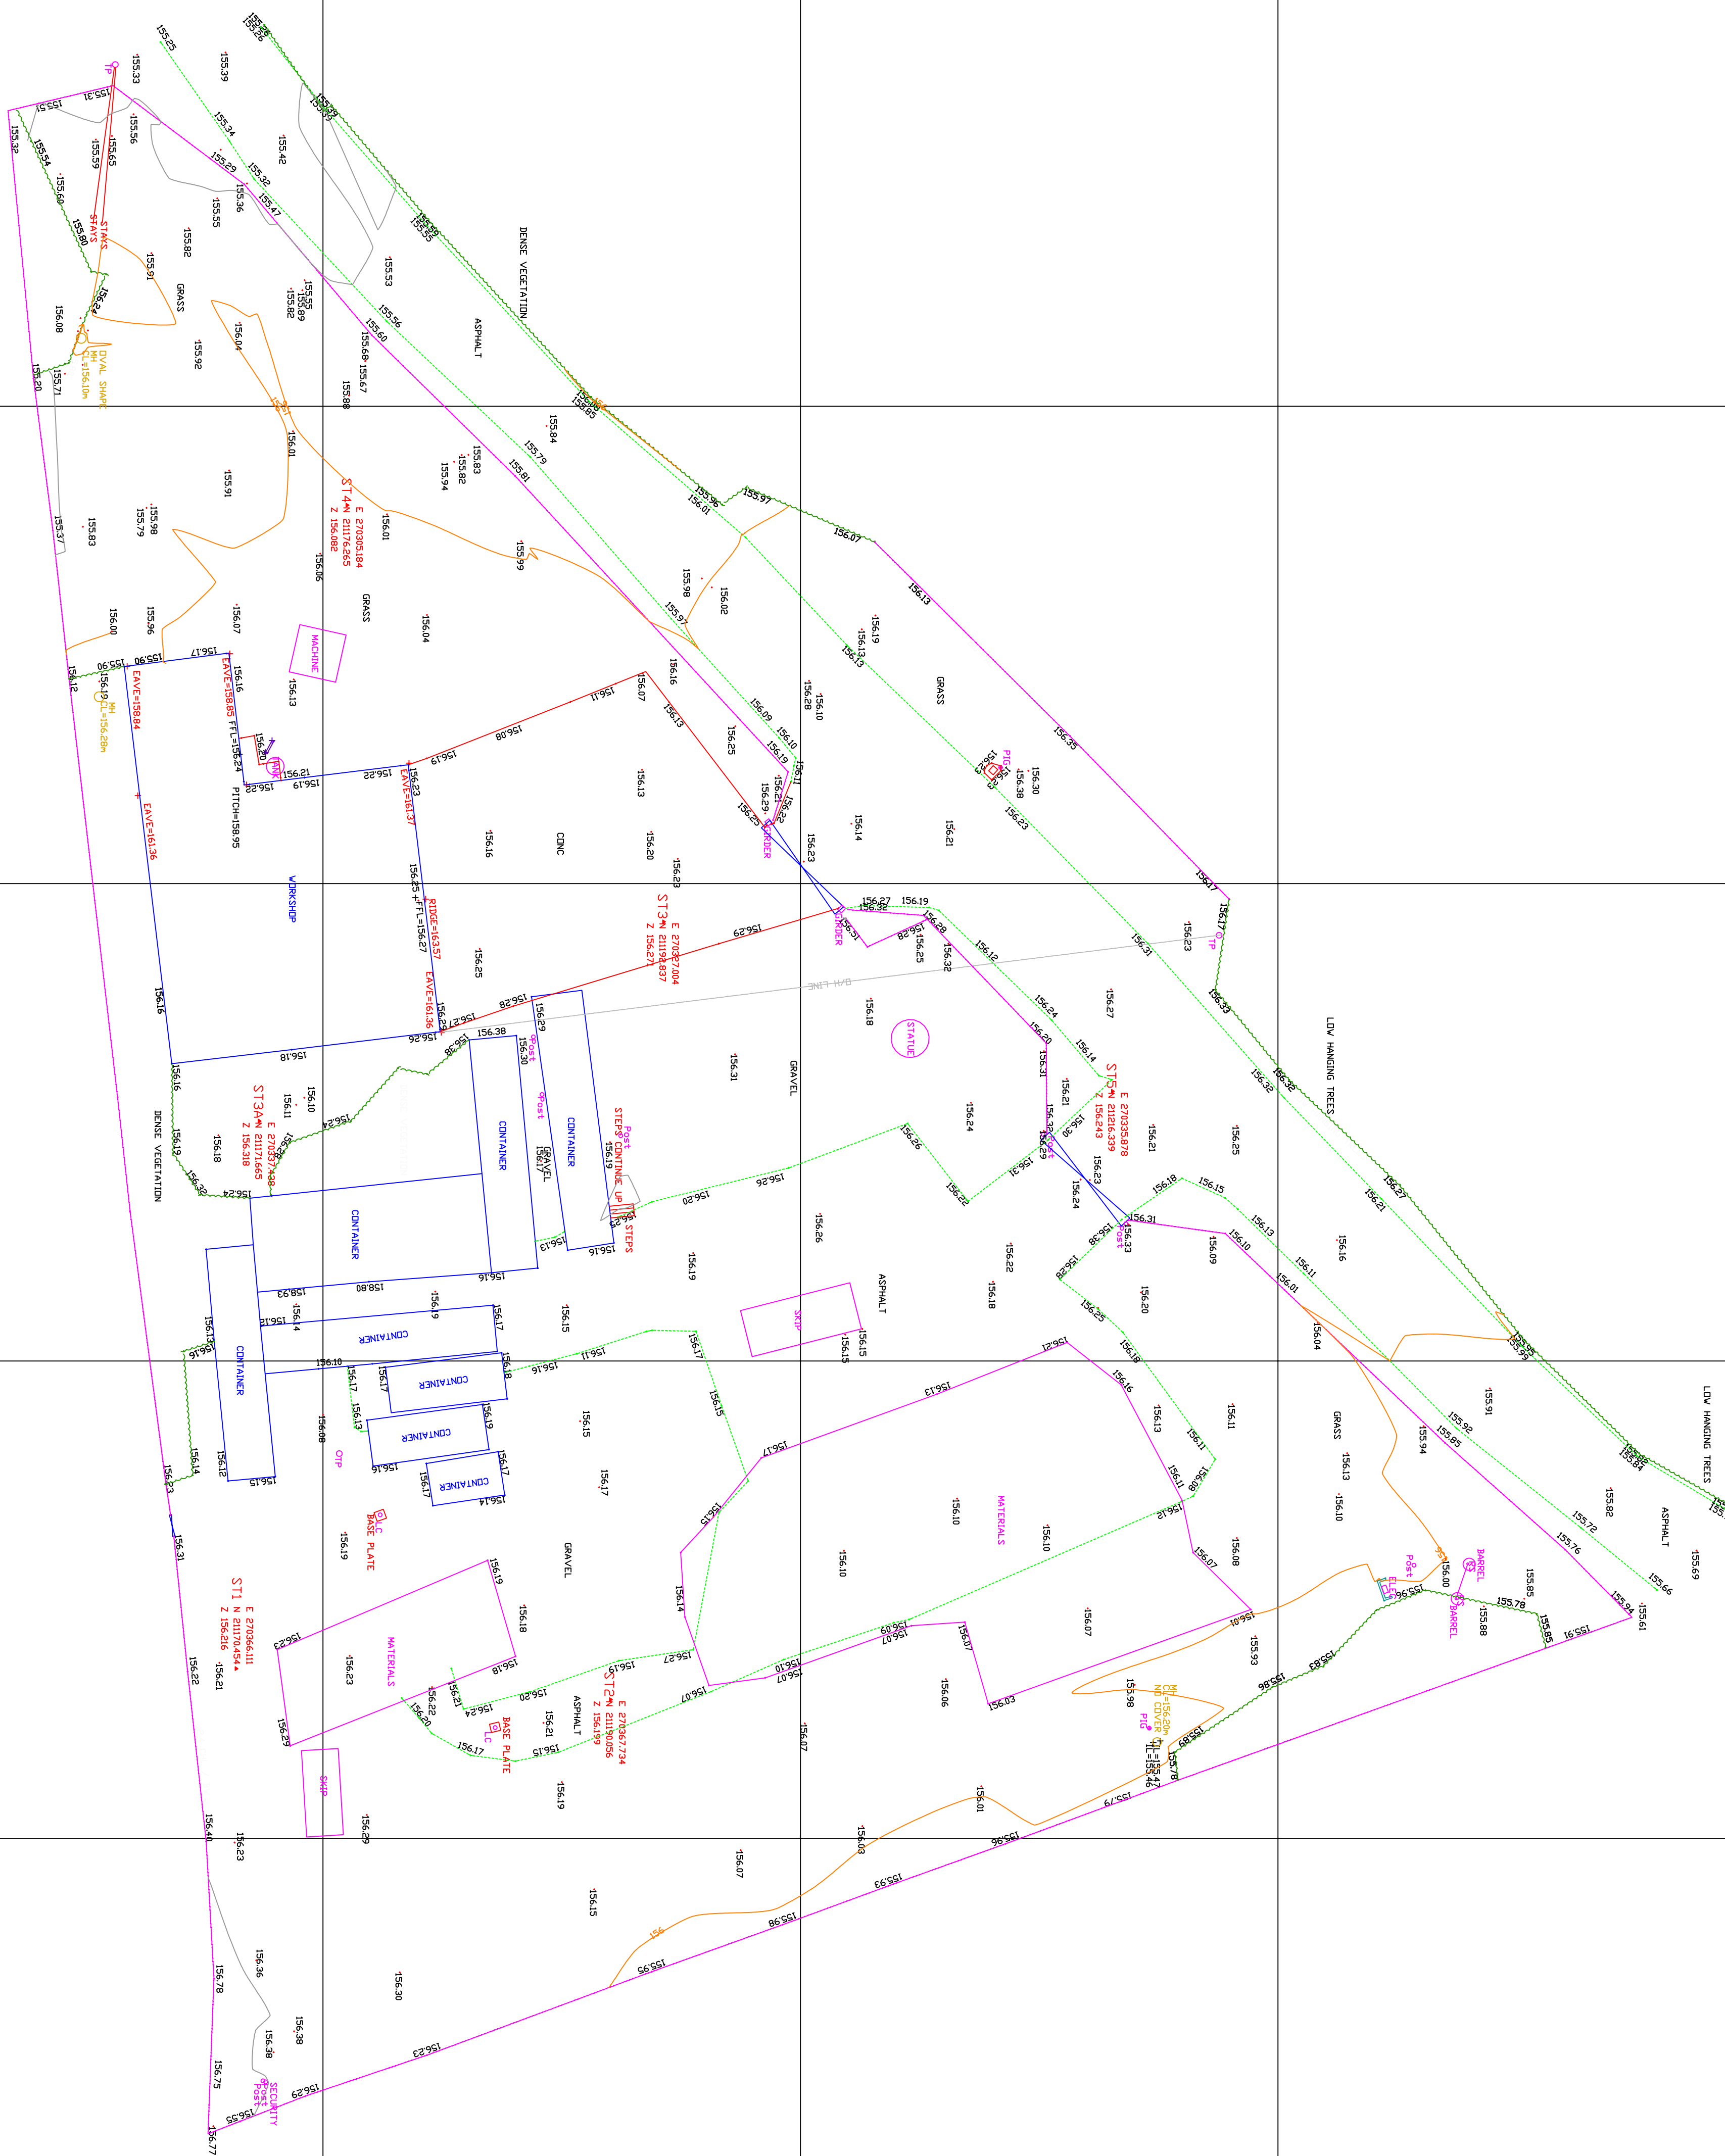
Rev	Amendments	Date	By

Do not scale this drawing.
This drawing is copyright.

This drawing is copyright.

NOTES:

1. SITE GRID AND LEVELS ARE BASED UPON ORDINANCE SURVEY VIA THE ACTIVE GPS NETWORK.

[illegible]



Alpine Land Surveyors Ltd.
Zooval Business Park
Hawthorn Industrial Estate,
Aberdeen,
Aberdeen, Scotland
CF4 4UP
Tel. 01783 814534
Mob. 07890 042038
j.price@alpinelandsurveyors.co.uk

SGW PLANNING

PROJECT
TOPOGRAPHICAL SURVEY AT
AMMAN VALLEY WELDERS,
PONTARDAWE

Surveyed by	BM	Date	11/08/2022
Drawn	EJ	Date	12/08/2022
Scales	1:200@A1	Checked	TC
Project Reference No.	ALS4761		
Drawing Number	SGW/AVW/01		