


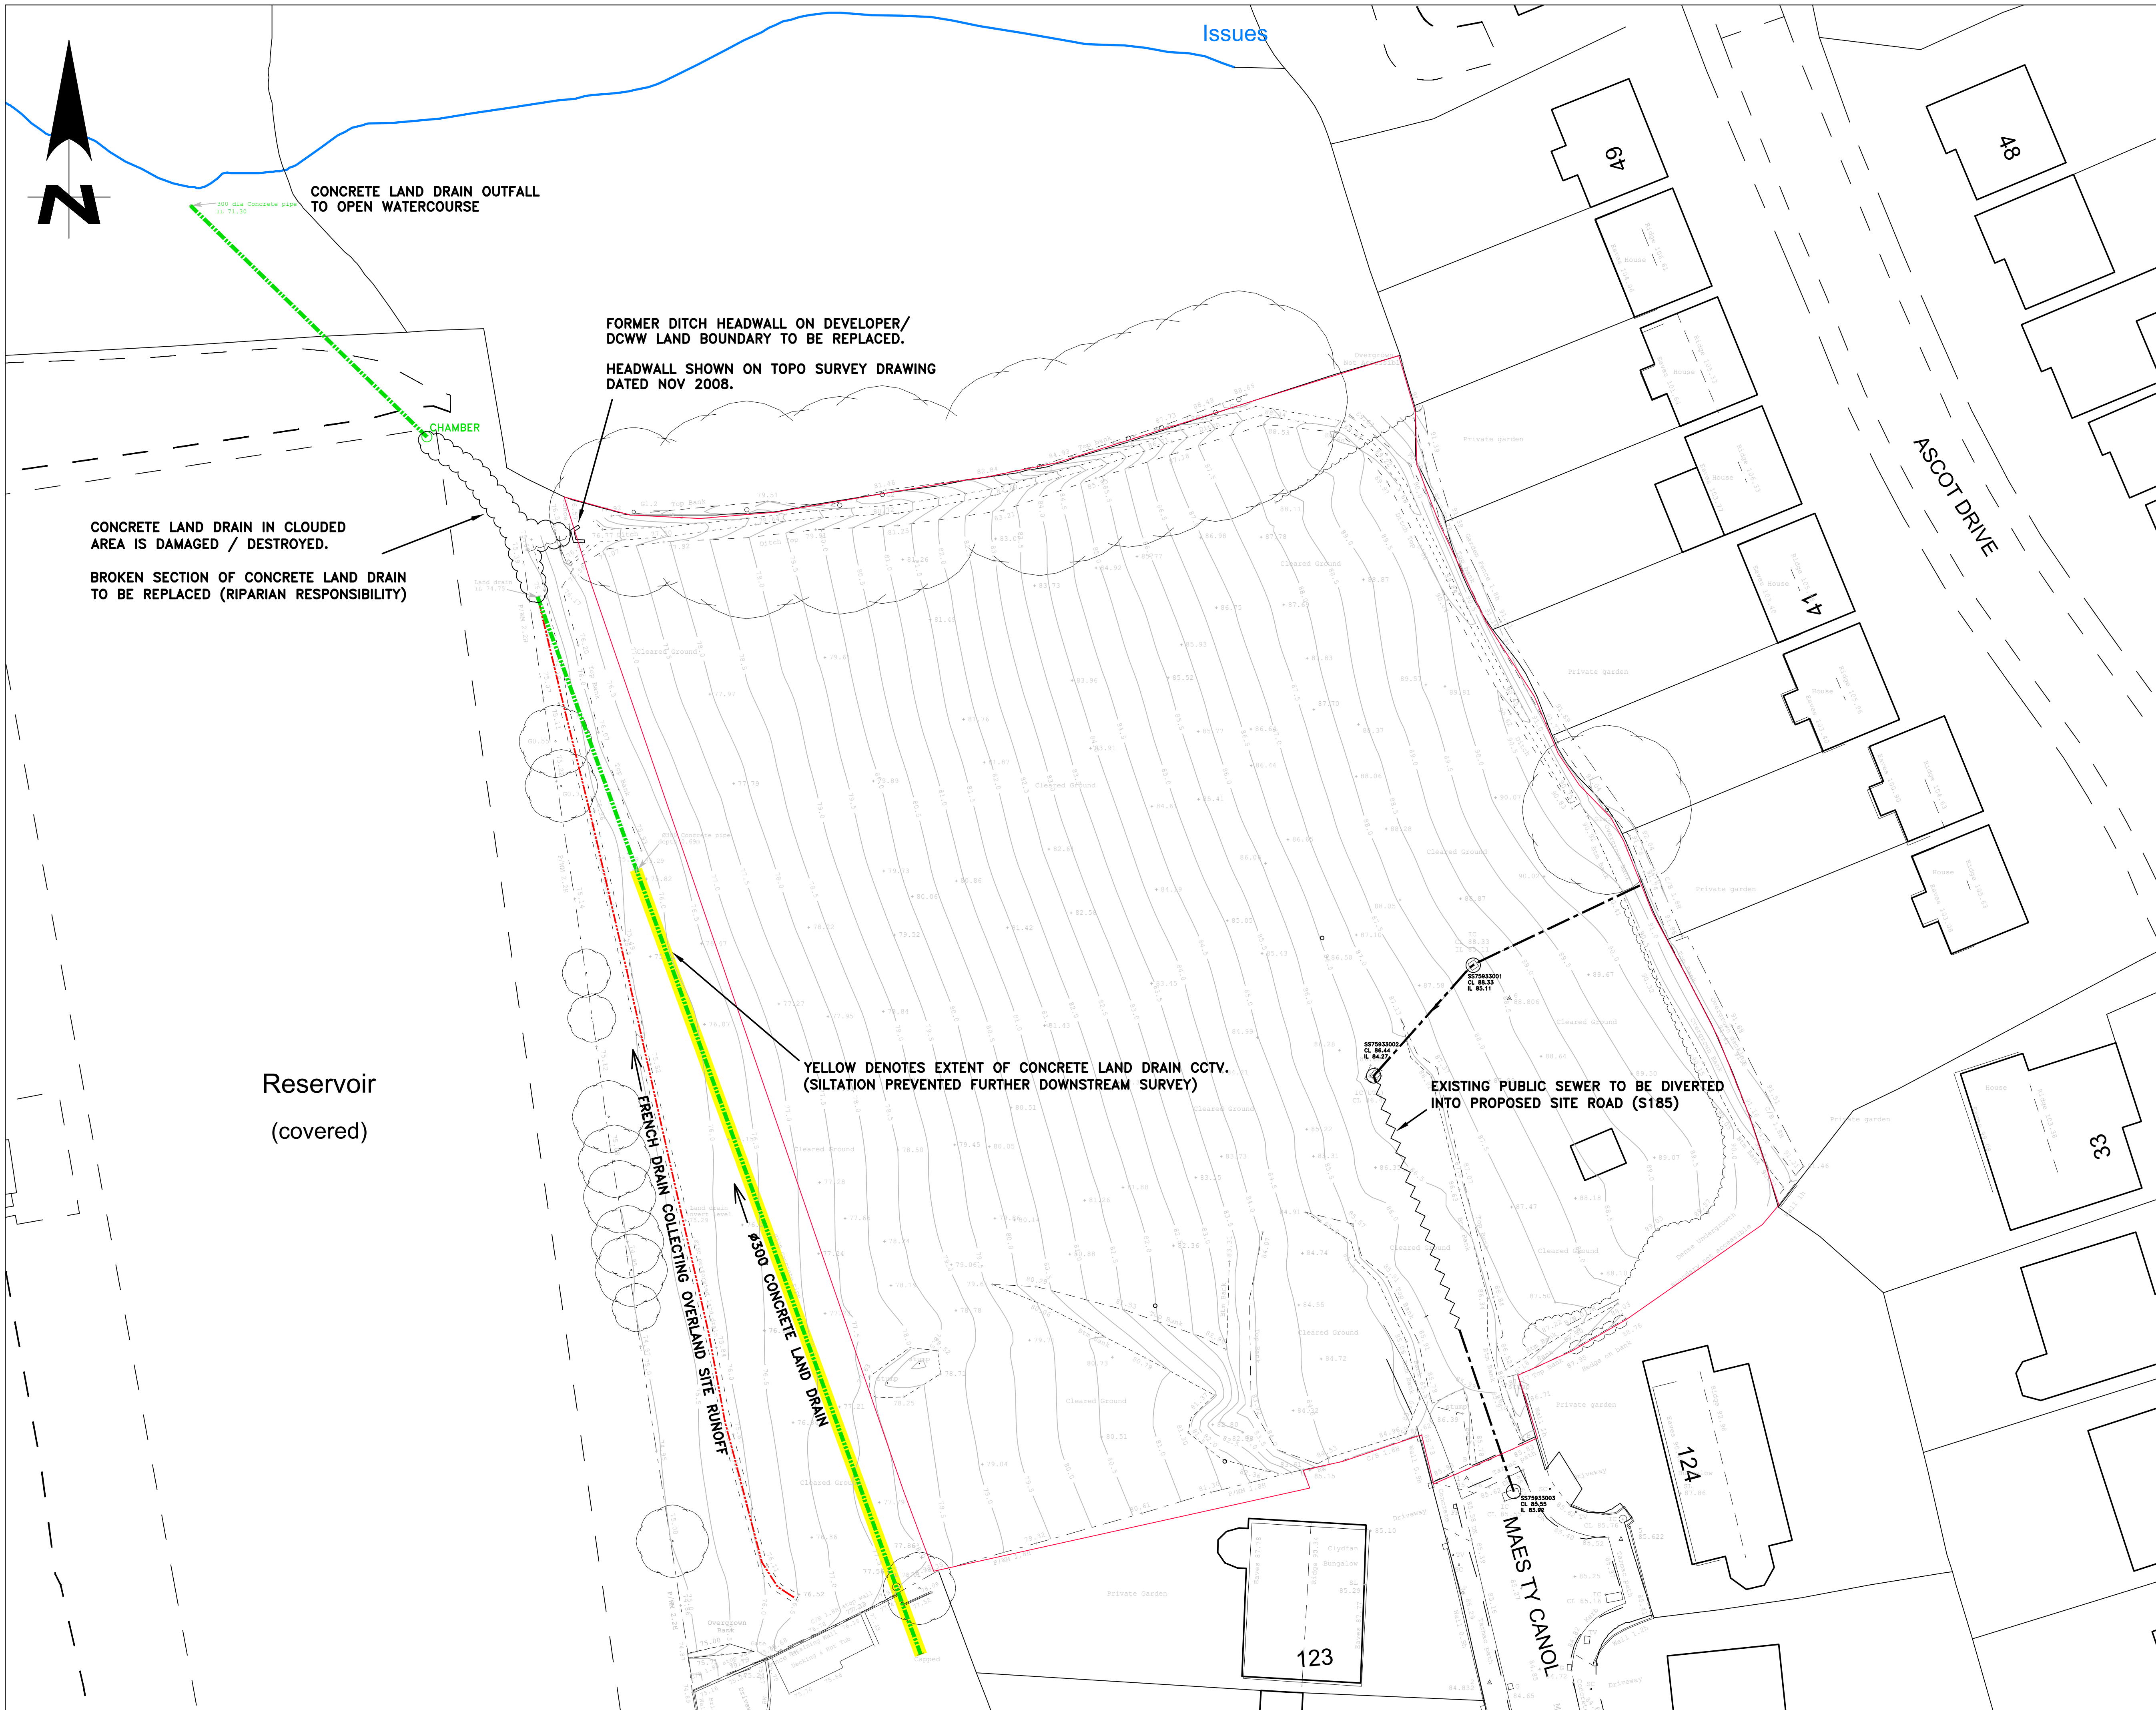

REV	DATE
 34 Cullfor Road, Loughor, Swansea SA4 6TY tel: 01792 893407 mob: 07843 491524 e: admin@tulipengineering.co.uk w: www.tulipengineering.co.uk	
CLIENT:	LEIGH SHRIMPTON
PROJECT:	MAES TY CANOL, BAGLAN
DWG TITLE:	EXISTING SITE DRAINAGE
DATE:	28.10.22
STATUS:	DCWW PREAPP
SCALE:	1:250
DWG No.	J070/103
REV.	—
SIZE:	A1