

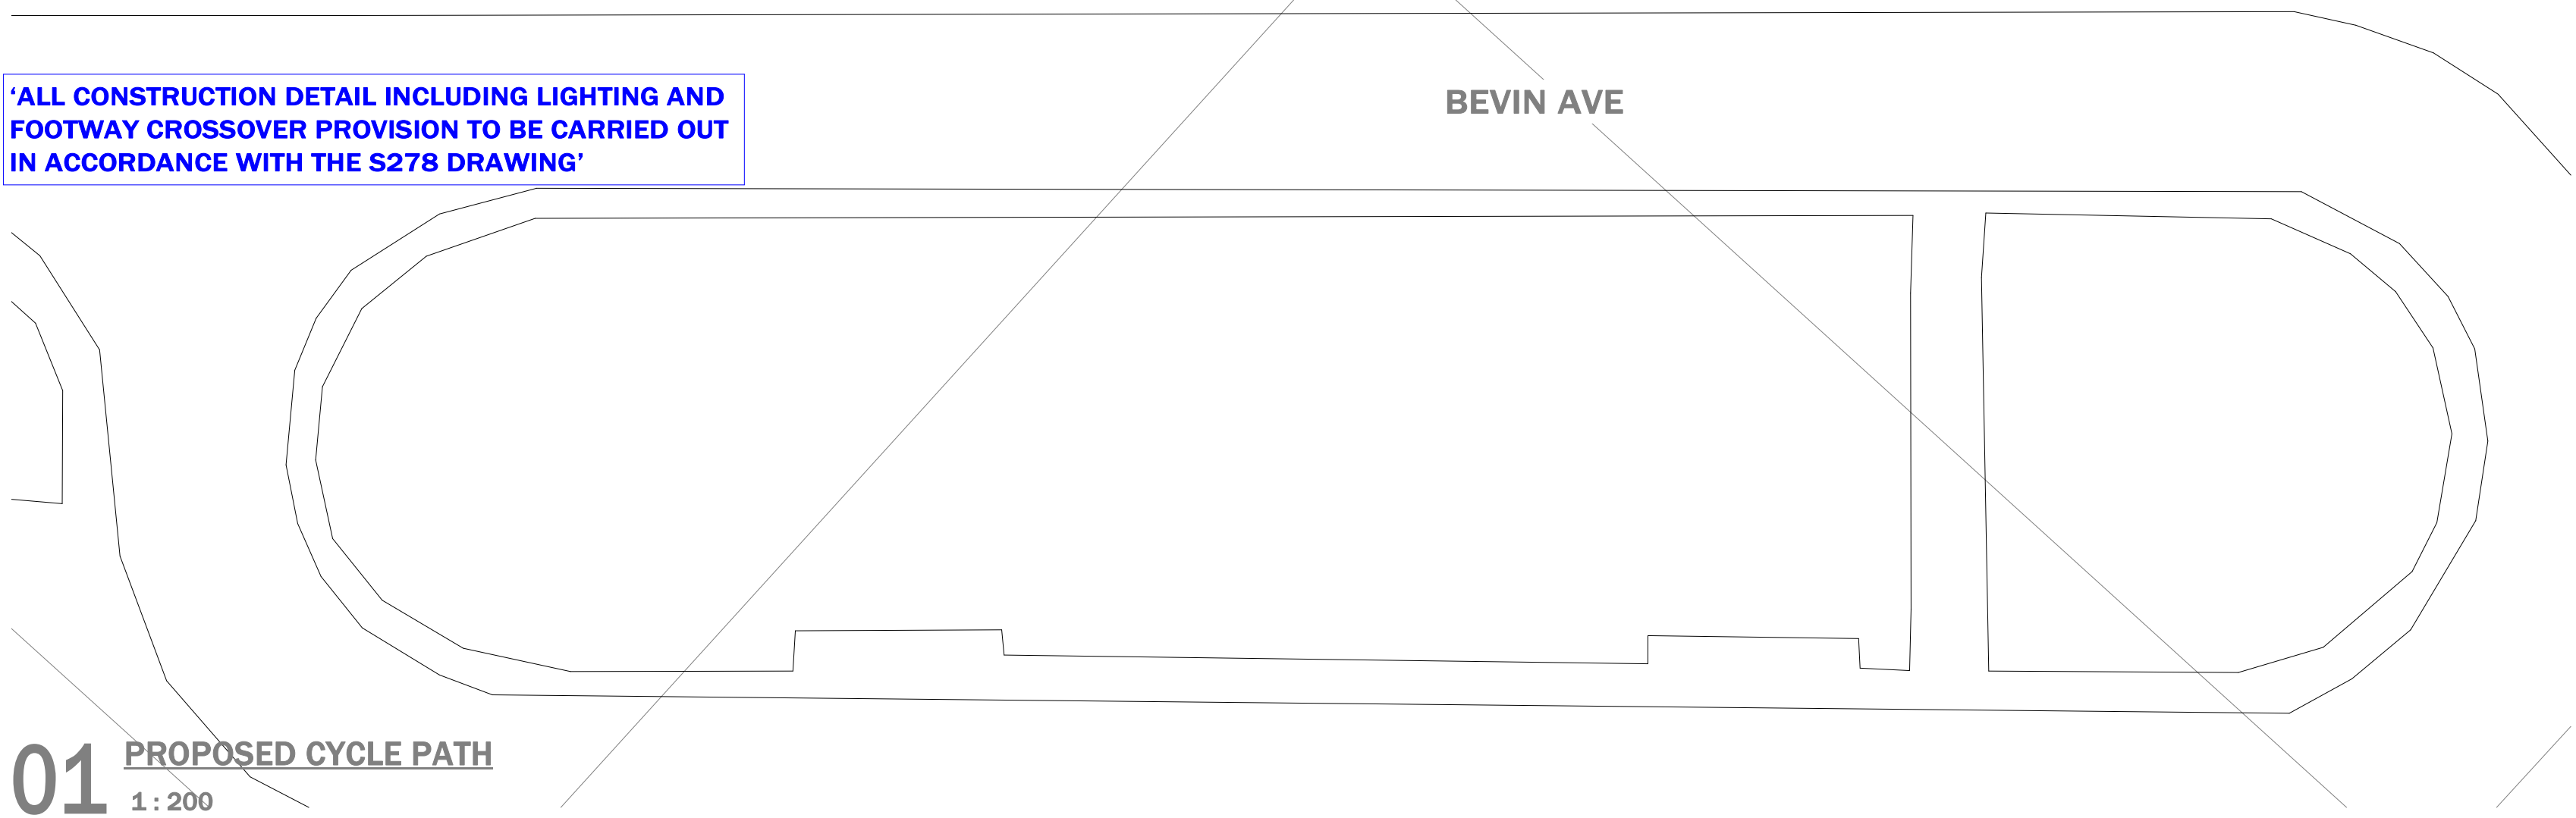


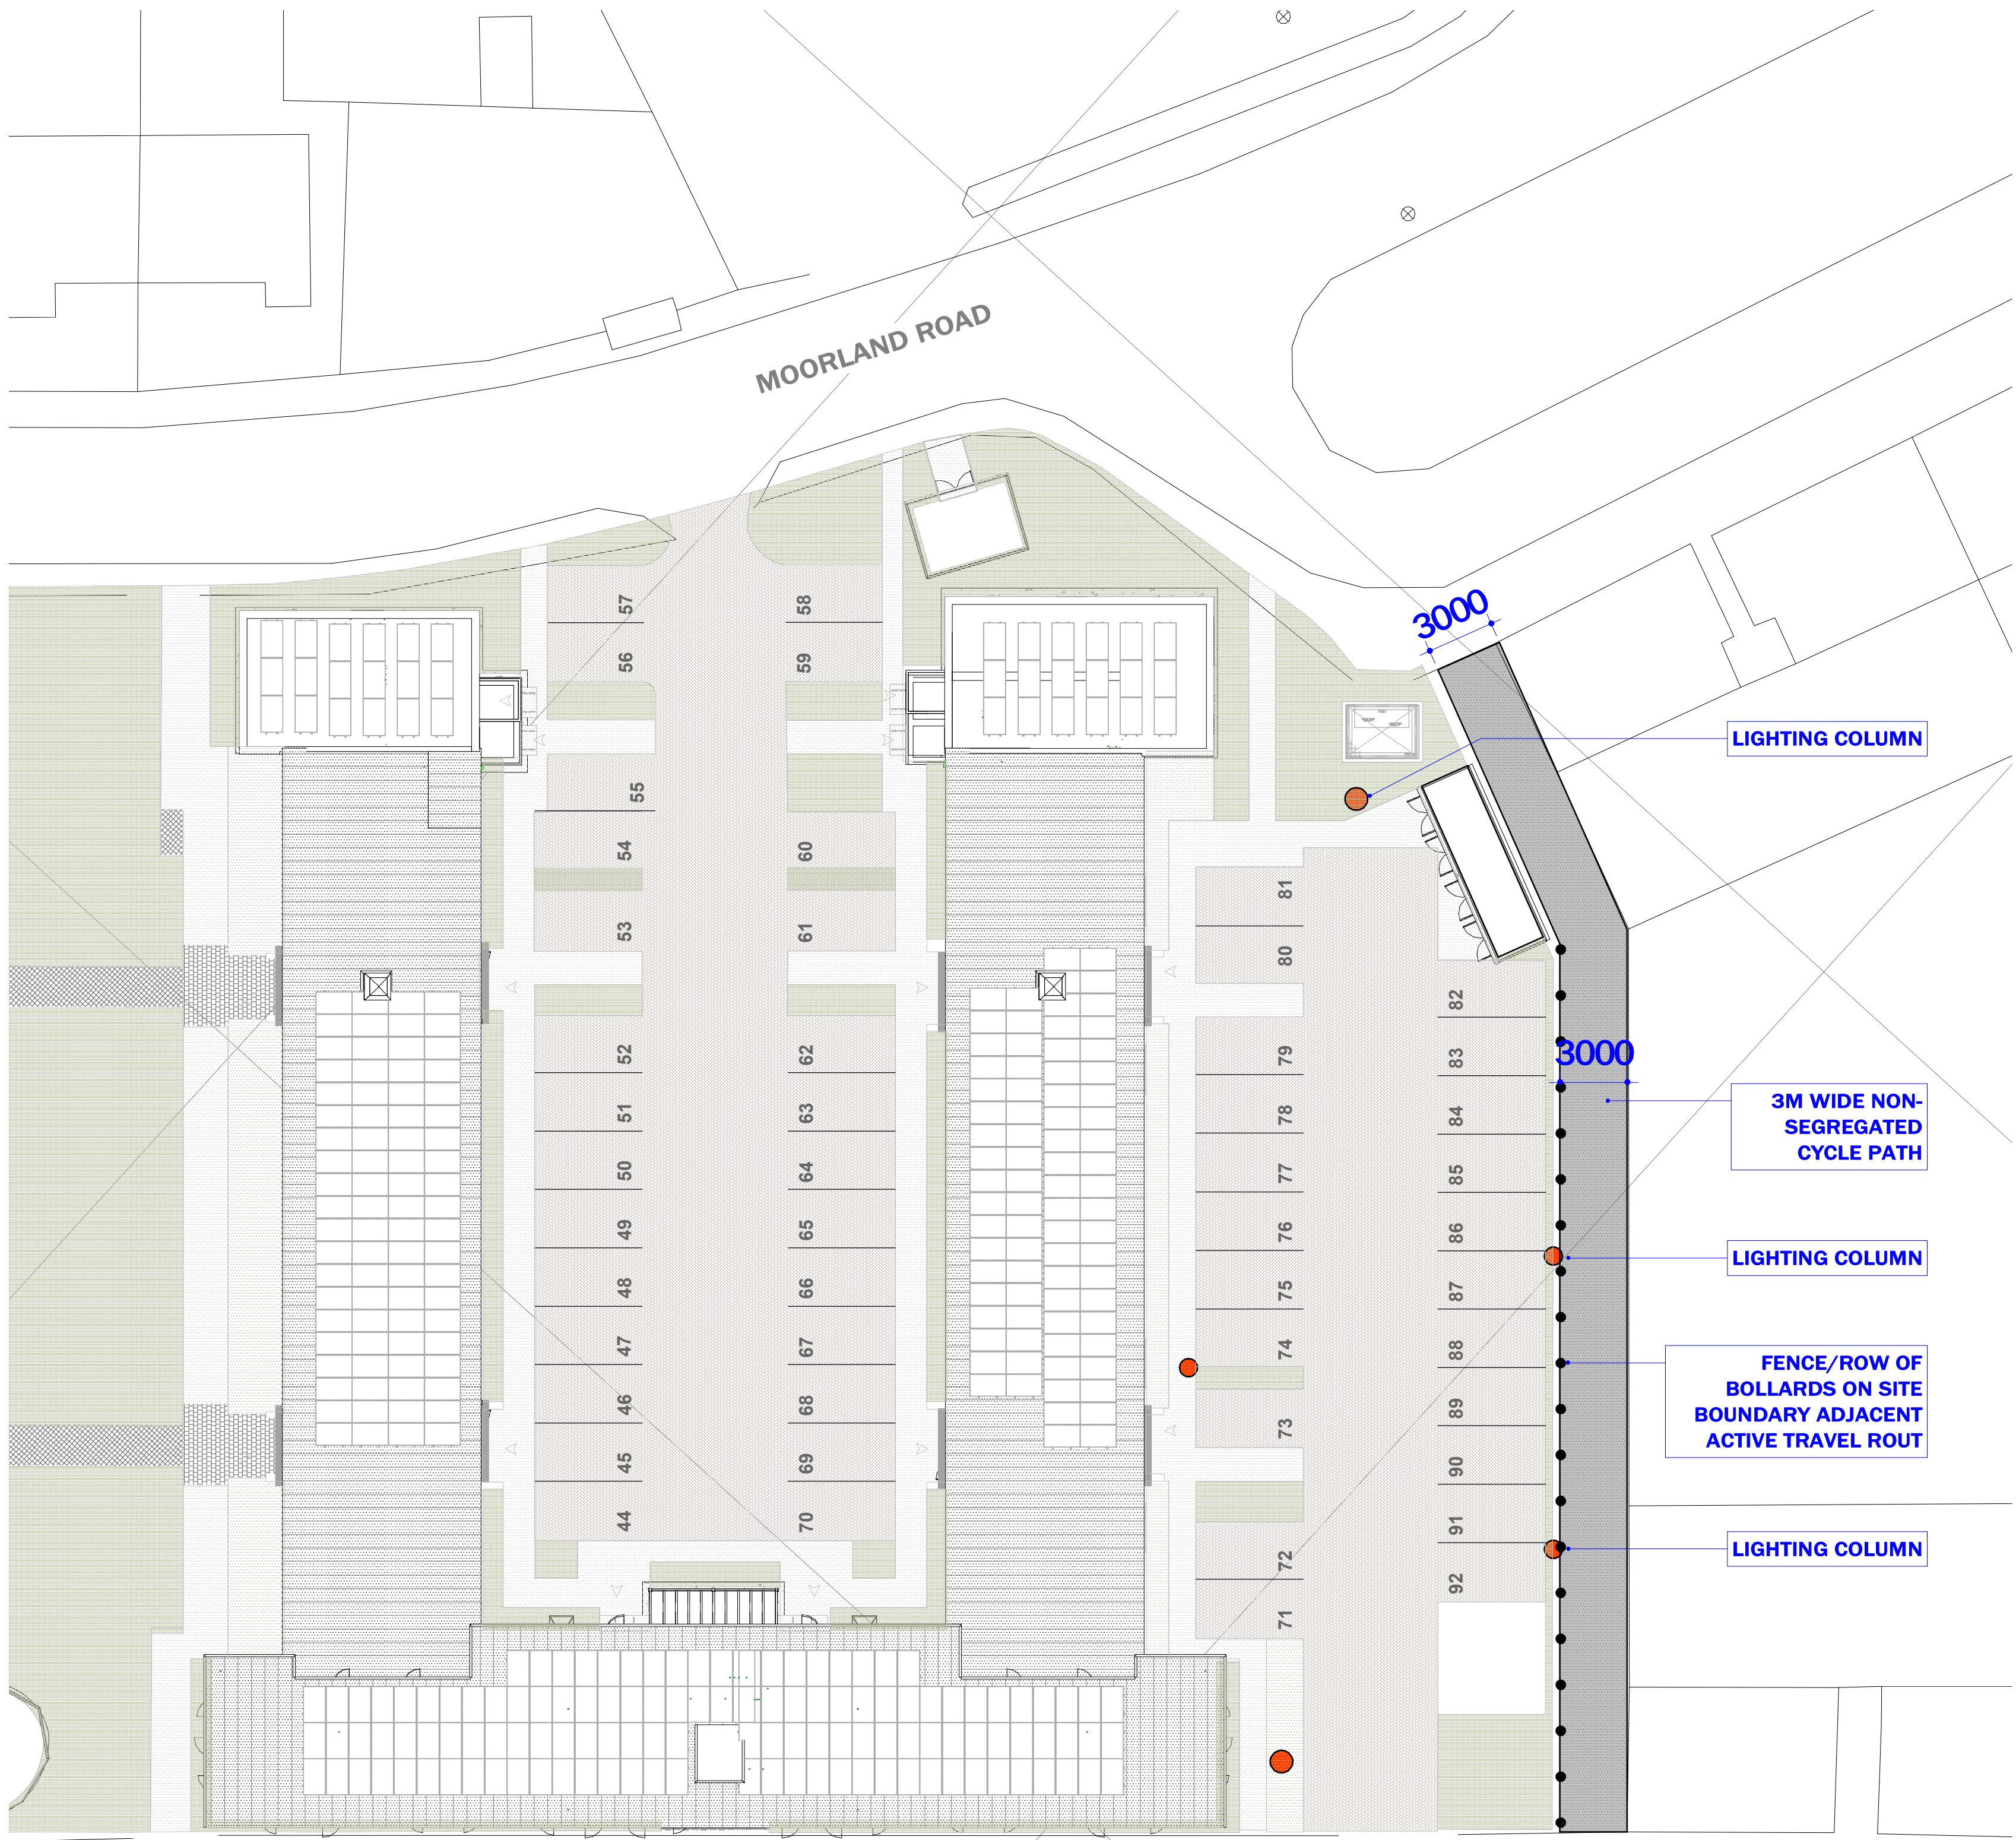

01 PROPOSED CYCLE PATH
1 : 200

Revisions

A	28.10.22	Cycle path notes amended
B	01.11.22	Bollards added to cycle path
C	08.11.22	Note added

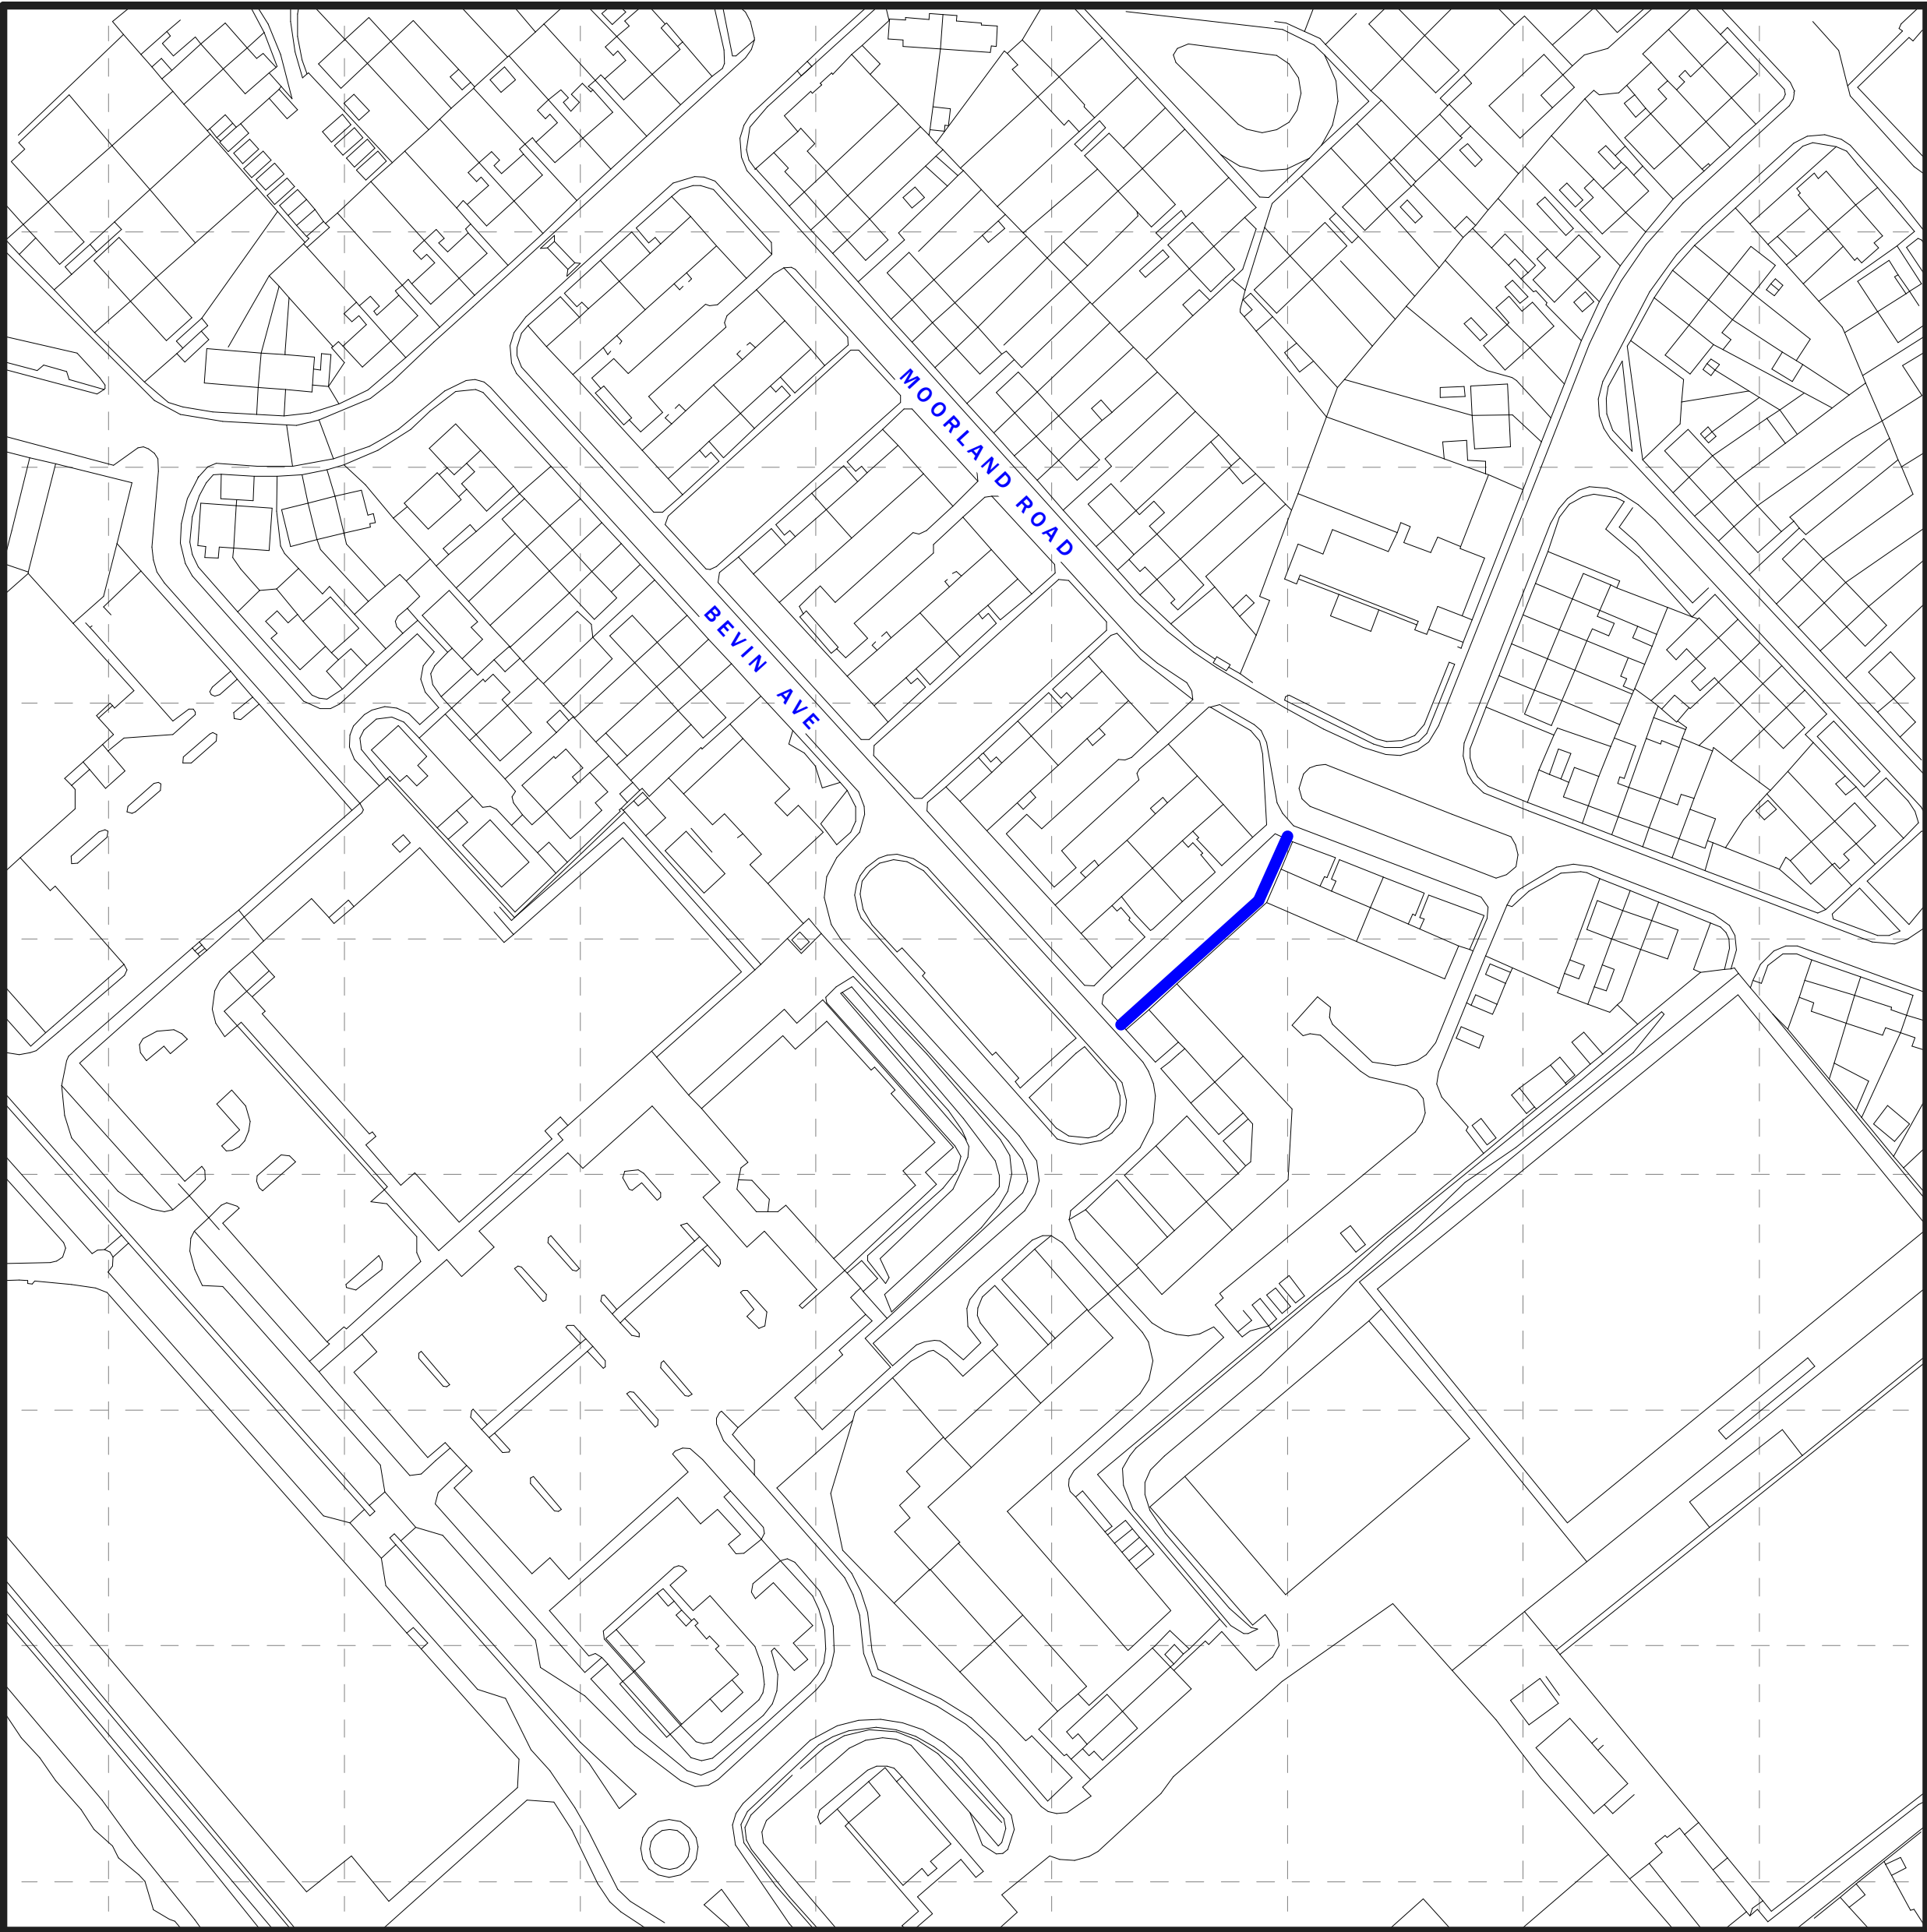

02 OS MAP
1 : 1250

Notes

Do not scale from this drawing. Use figured dimensions only, which are displayed in millimeters unless stated otherwise. The contractor is requested to check all dimensions before work is put in hand. Any discrepancies within the drawing should be reported prior to commencement of works.

Copyright of this drawing belongs solely to CMKA Ltd. This drawing must only be used for the purpose for which it is supplied and its contents must not be reproduced for any purpose without written permission.

**CHAMBERLAIN
MOSS
KING**
architecture
97a Glebe Street | Penarth
Vale of Glamorgan | CF64 1EE
T. 02920 306400
www.chamberlainmossking.co.uk

Project	COUNTY FLATS, SANDFIELDS
Project number	N297
Client	HALE CONSTRUCTION LTD
Title	CYCLE PATH
Drawing number	A098
Scale	As indicated at A1
Revision	C
Status	INFORMATION
Drawn	PC
Date	09/08/22