


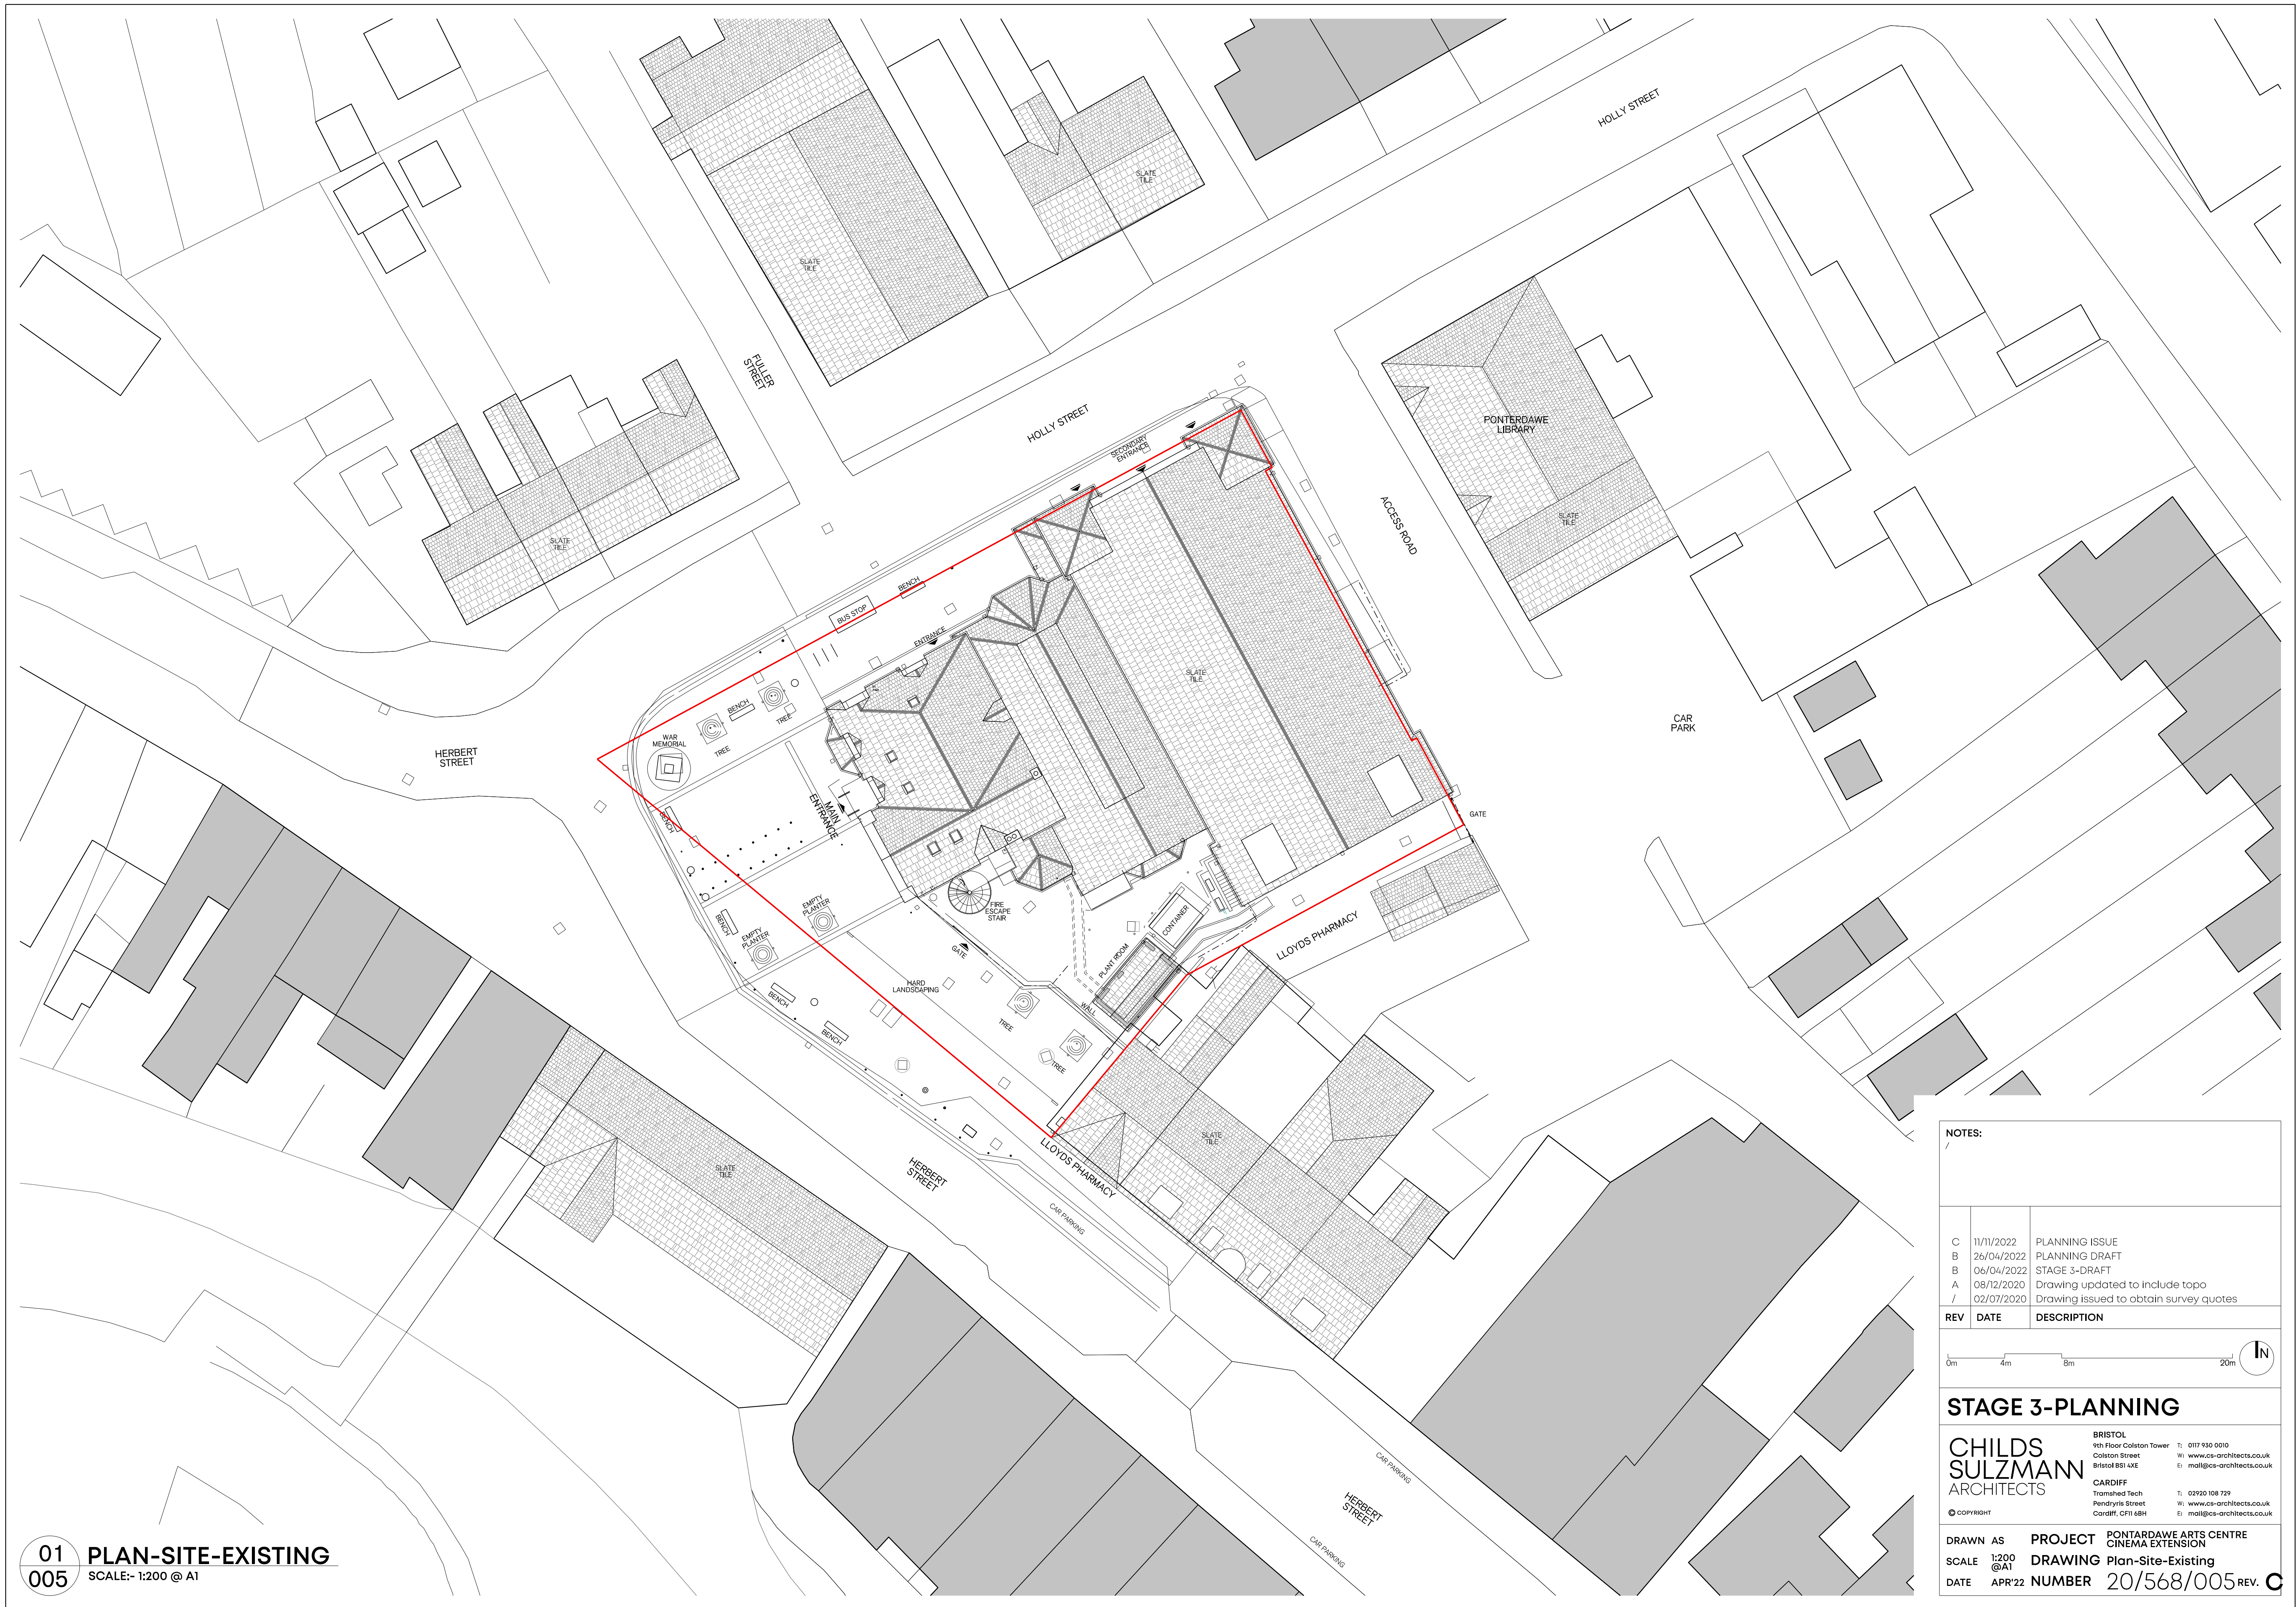

NOTES:

C	11/11/2022	PLANNING ISSUE
B	26/04/2022	PLANNING DRAFT
B	06/04/2022	STAGE 3-DRAFT
A	08/12/2020	Drawing updated to include topo
/	02/07/2020	Drawing issued to obtain survey quotes

REV	DATE	DESCRIPTION
-----	------	-------------

0m 4m 8m 20m

STAGE 3-PLANNING

CHILDS SULZMANN ARCHITECTS

BRISTOL
9th Floor Colston Tower
Colston Street
Bristol BS1 4XE
T: 0117 930 0010
W: www.cs-architects.co.uk
E: mail@cs-architects.co.uk

CARDIFF
Tramshed Tech
Pendryris Street
Cardiff, CF11 6BH
T: 02920 108 729
W: www.cs-architects.co.uk
E: mail@cs-architects.co.uk

© COPYRIGHT

DRAWN AS	PROJECT	PONTARDAWE ARTS CENTRE CINEMA EXTENSION
SCALE 1:200 @A1	DRAWING	Plan-Site-Existing
DATE APR'22	NUMBER	20/568/005 REV. C