


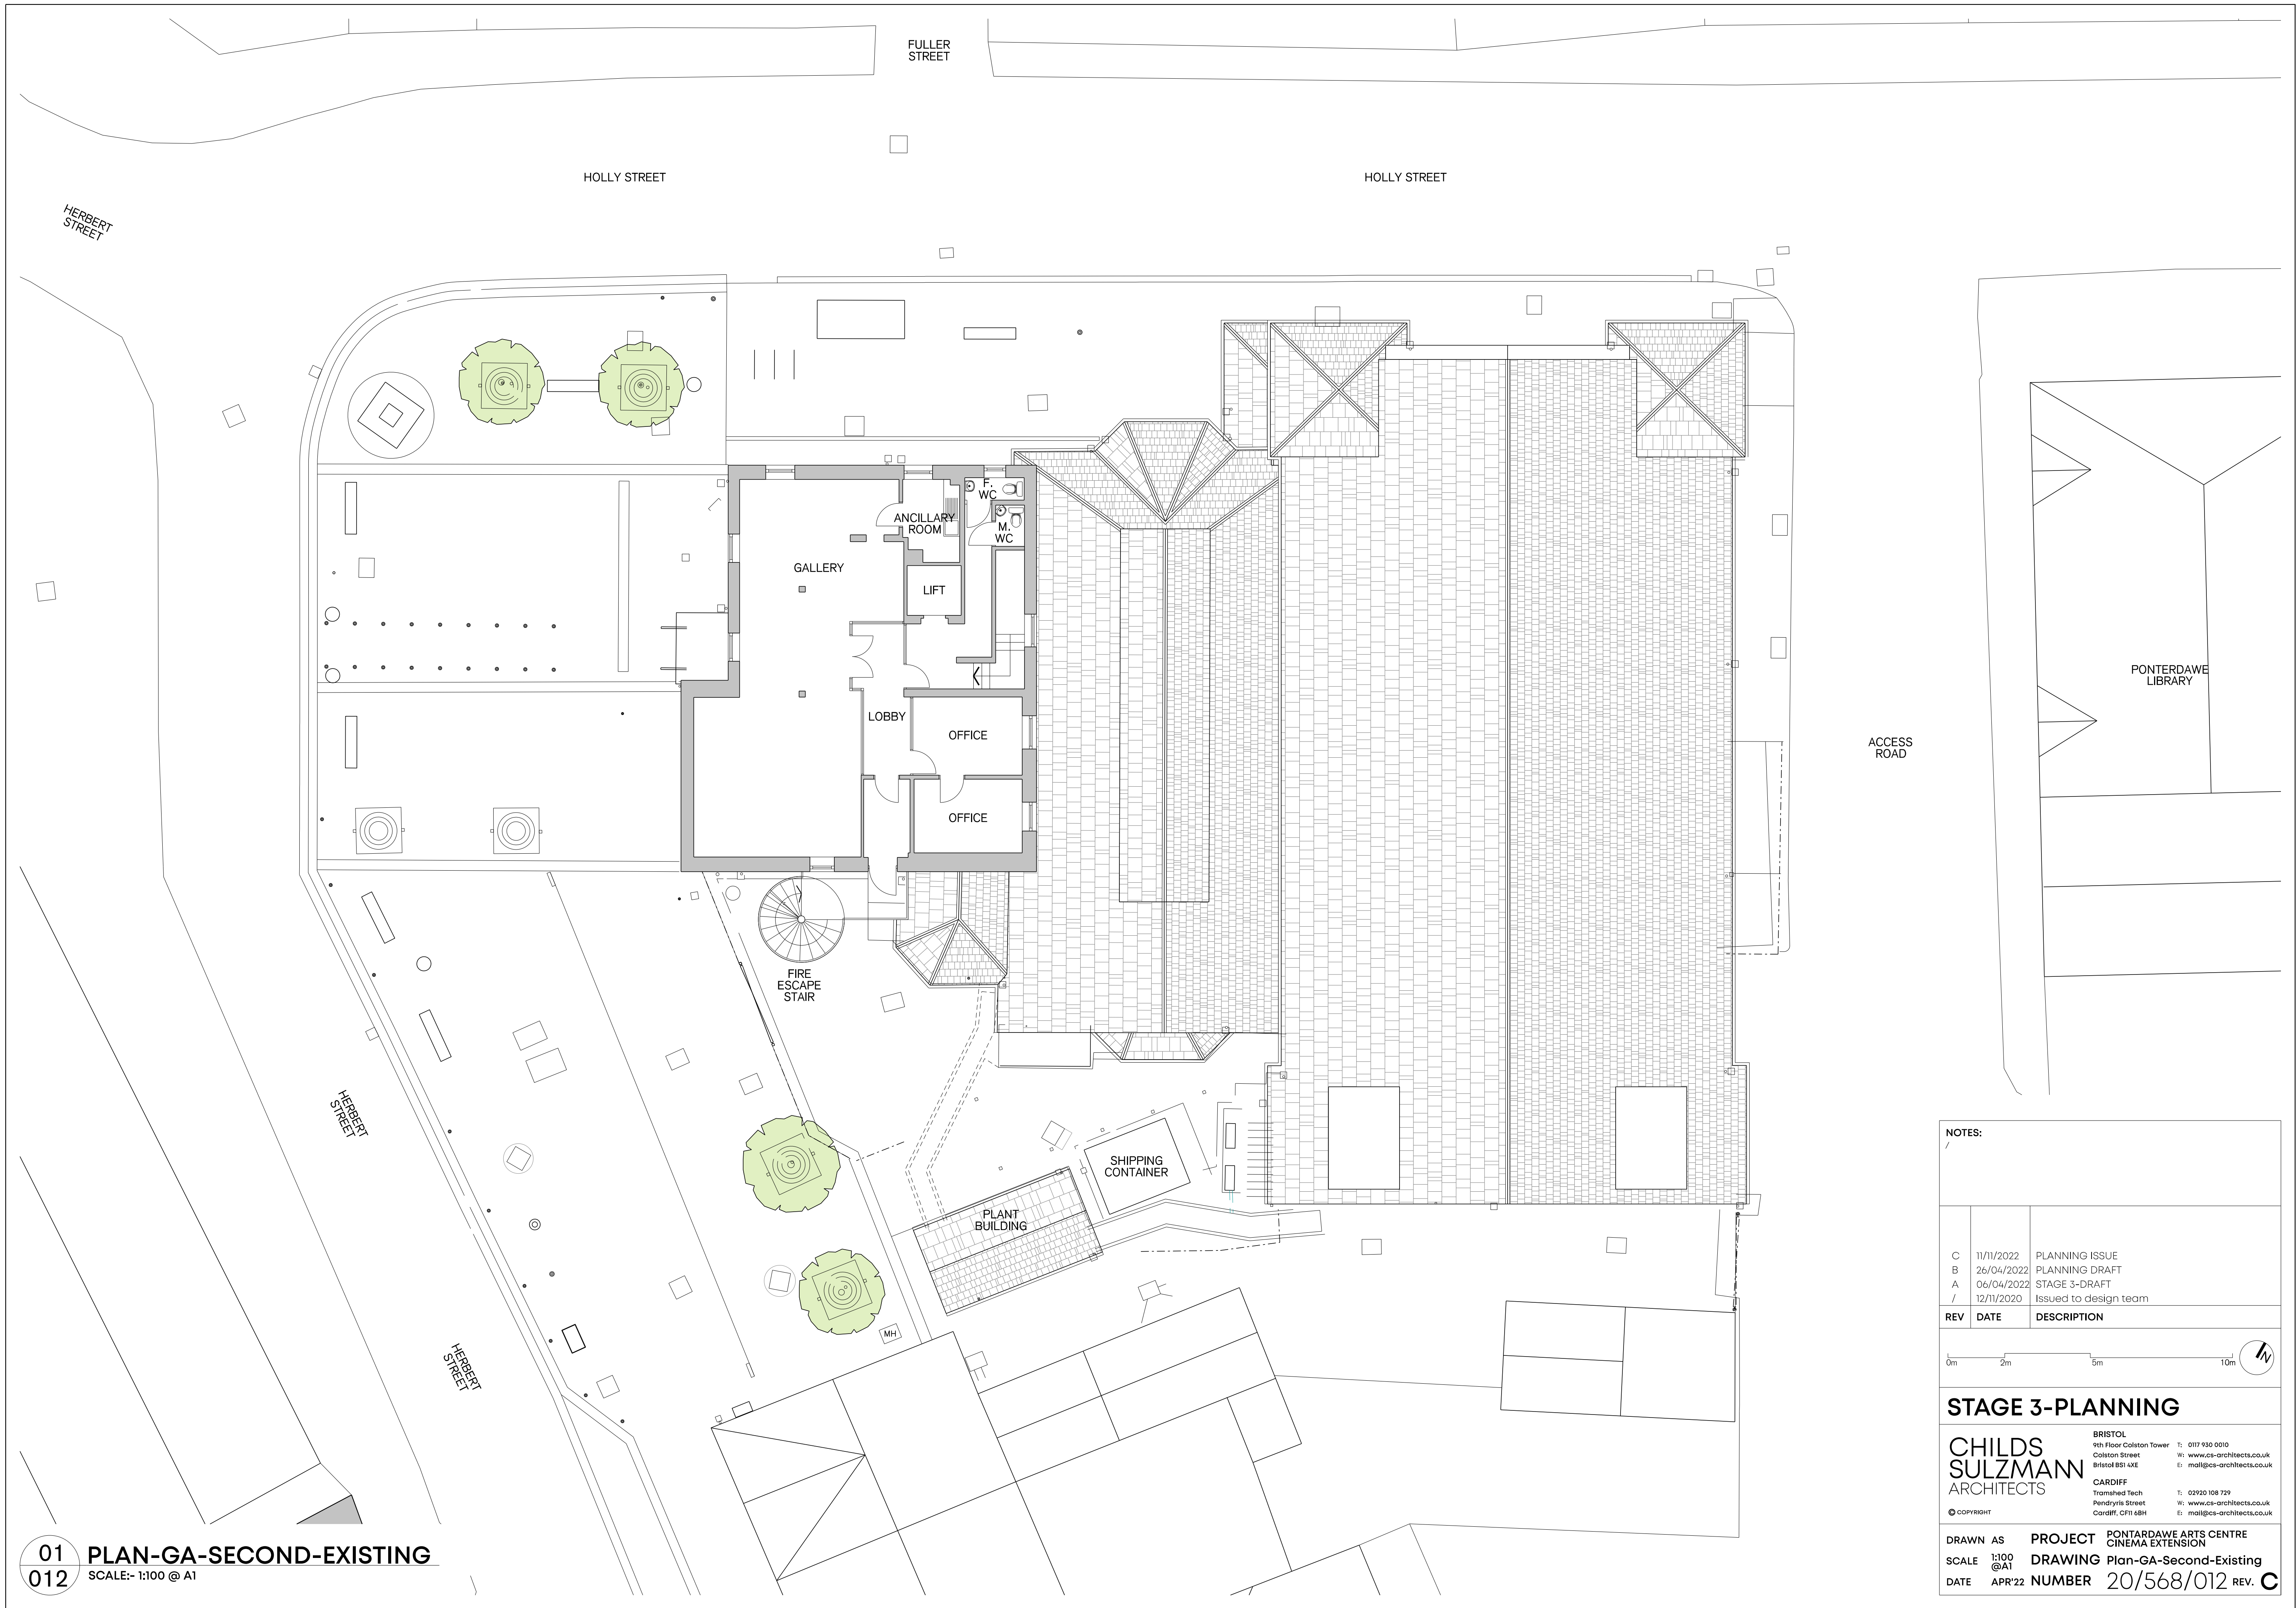

NOTES:
/

C	11/11/2022	PLANNING ISSUE
B	26/04/2022	PLANNING DRAFT
A	06/04/2022	STAGE 3-DRAFT
/	12/11/2020	Issued to design team
REV	DATE	DESCRIPTION

0m 2m 5m 10m

STAGE 3-PLANNING

CHILDS
SULZMANN
ARCHITECTS

BRISTOL

4th Floor Colston Tower
Colston Street
Bristol BS1 4XE

T: 0117 930 0010
W: www.cs-architects.co.uk
E: mail@cs-architects.co.uk

CARDIFF

Tramshed Tech
Pendryris Street
Cardiff, CF11 6BH

T: 02920 108 729
W: www.cs-architects.co.uk
E: mail@cs-architects.co.uk

© COPYRIGHT

DRAWN AS PROJECT

DATE APR'22 NUMBER 20/568/012 REV. C

SCALE 1:100 @A1 DRAWING Plan-GA-Second-Existing

BRISTOL 4th Floor Colston Tower Colston Street Bristol BS1 4XE T: 0117 930 0010 W: www.cs-architects.co.uk E: mail@cs-architects.co.uk CARDIFF Tramshed Tech Pendryris Street Cardiff, CF11 6BH T: 02920 108 729 W: www.cs-architects.co.uk E: mail@cs-architects.co.uk