


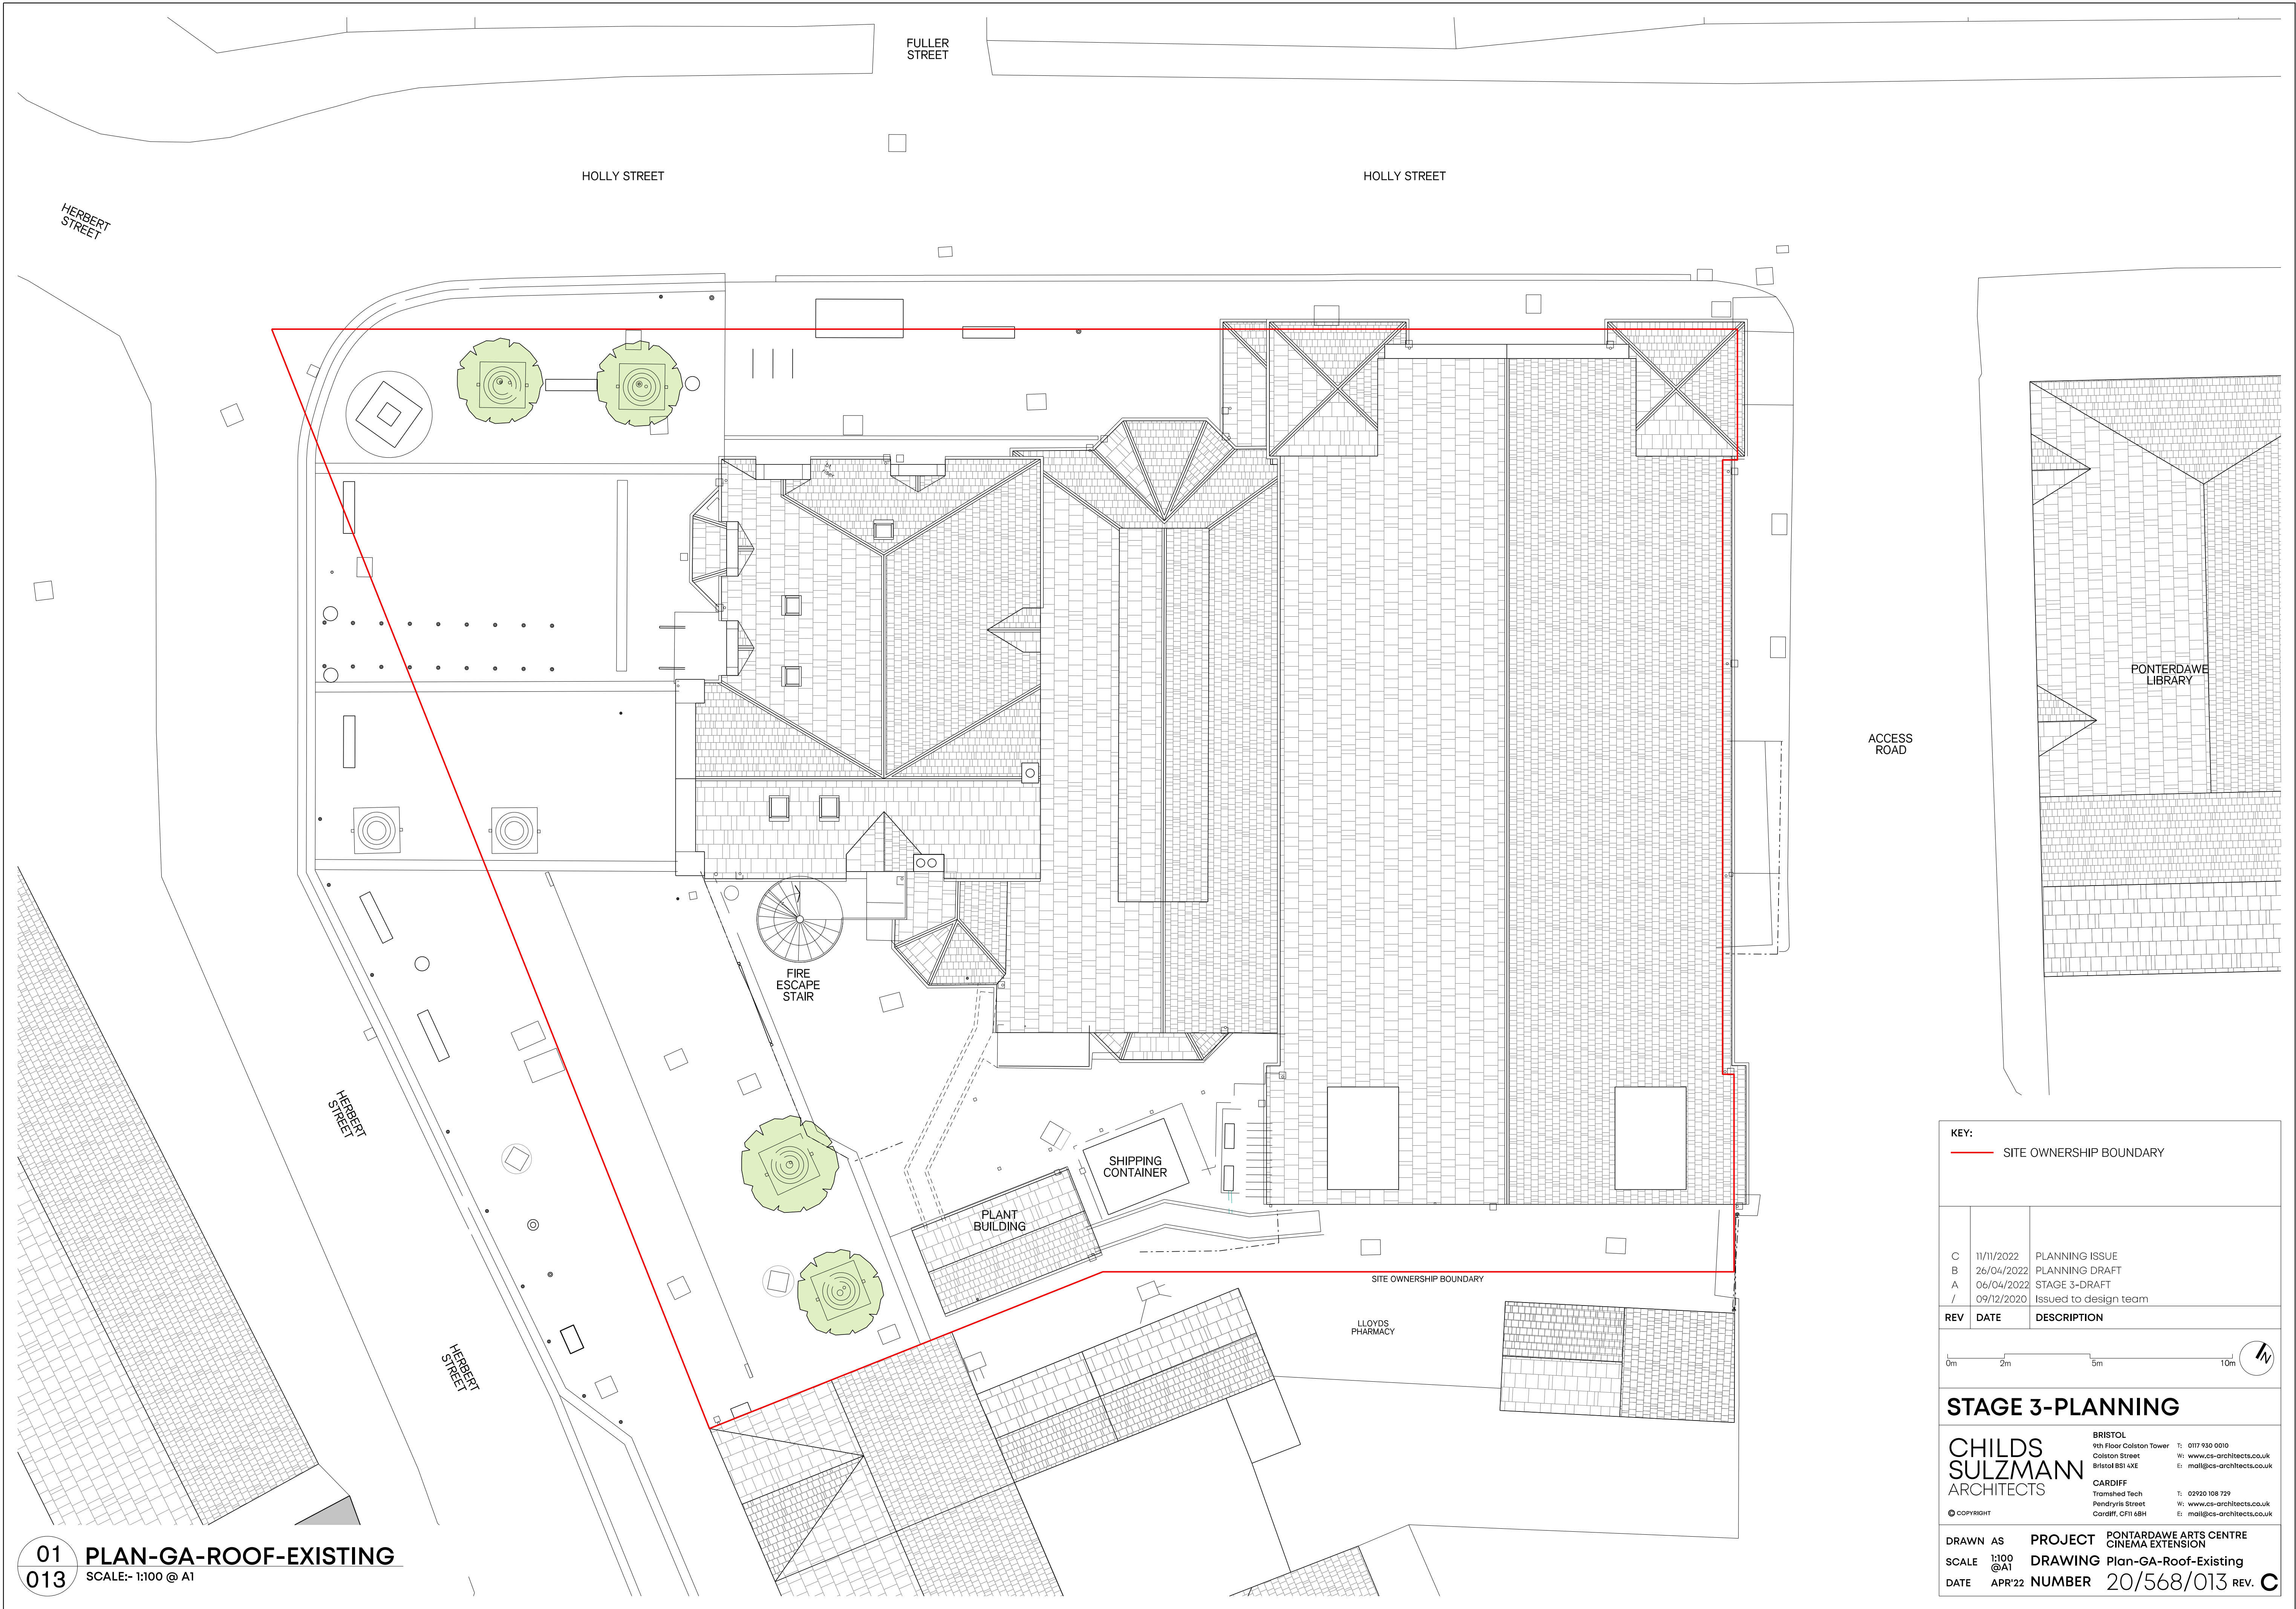

KEY:
— SITE OWNERSHIP BOUNDARY

REV	DATE	DESCRIPTION
C	11/11/2022	PLANNING ISSUE
B	26/04/2022	PLANNING DRAFT
A	06/04/2022	STAGE 3-DRAFT
/	09/12/2020	Issued to design team

0m 2m 5m 10m

STAGE 3-PLANNING

CHILDS SULZMANN ARCHITECTS

BRISTOL
4th Floor Colston Tower
Colston Street
Bristol BS1 4XE
T: 0117 930 0010
W: www.cs-architects.co.uk
E: mail@cs-architects.co.uk

CARDIFF
Tramshed Tech
Pendryris Street
Cardiff, CF11 6BH
T: 02920 108 729
W: www.cs-architects.co.uk
E: mail@cs-architects.co.uk

© COPYRIGHT

DRAWN AS PROJECT
SCALE 1:100 @A1 DRAWING
DATE APR'22 NUMBER 20/568/013 REV. C