

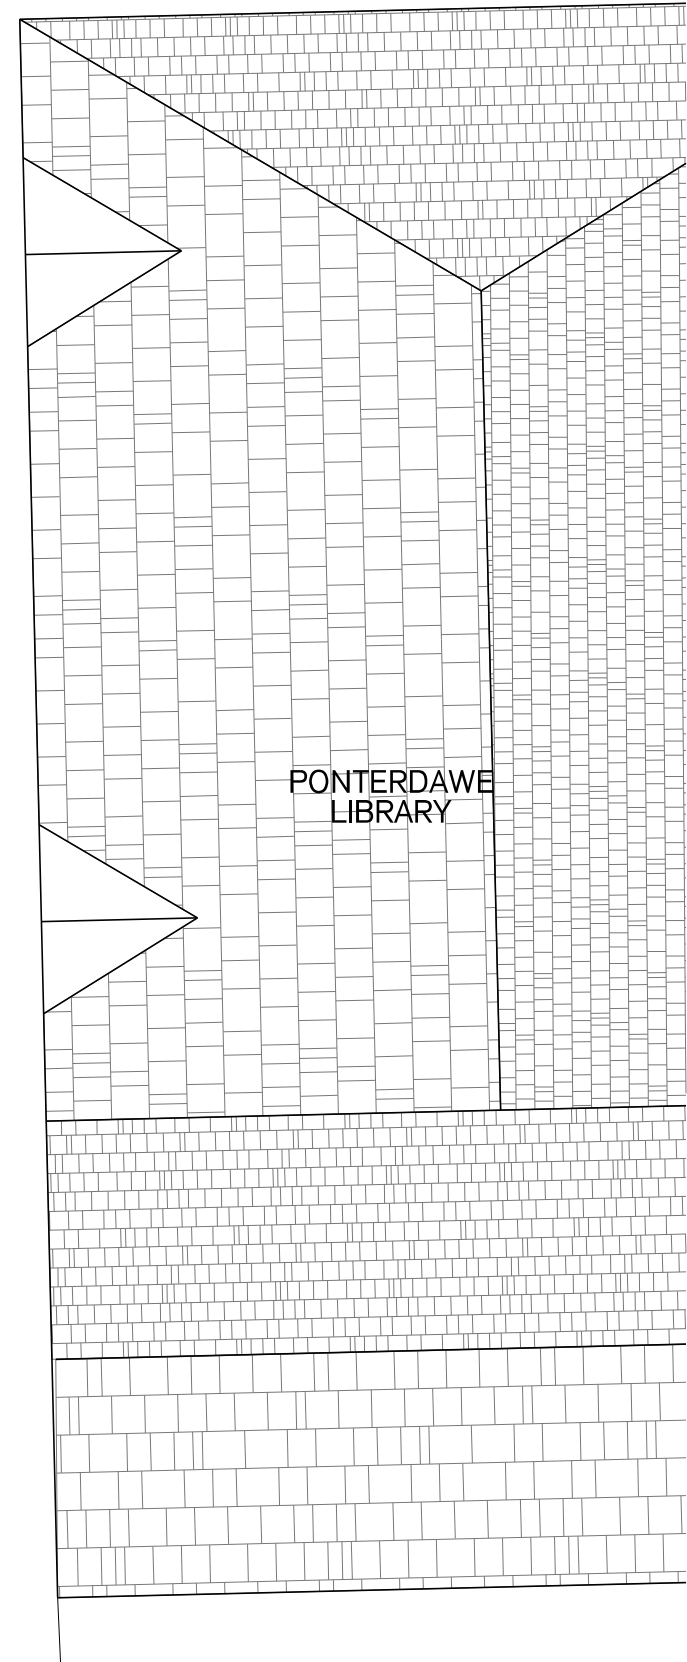


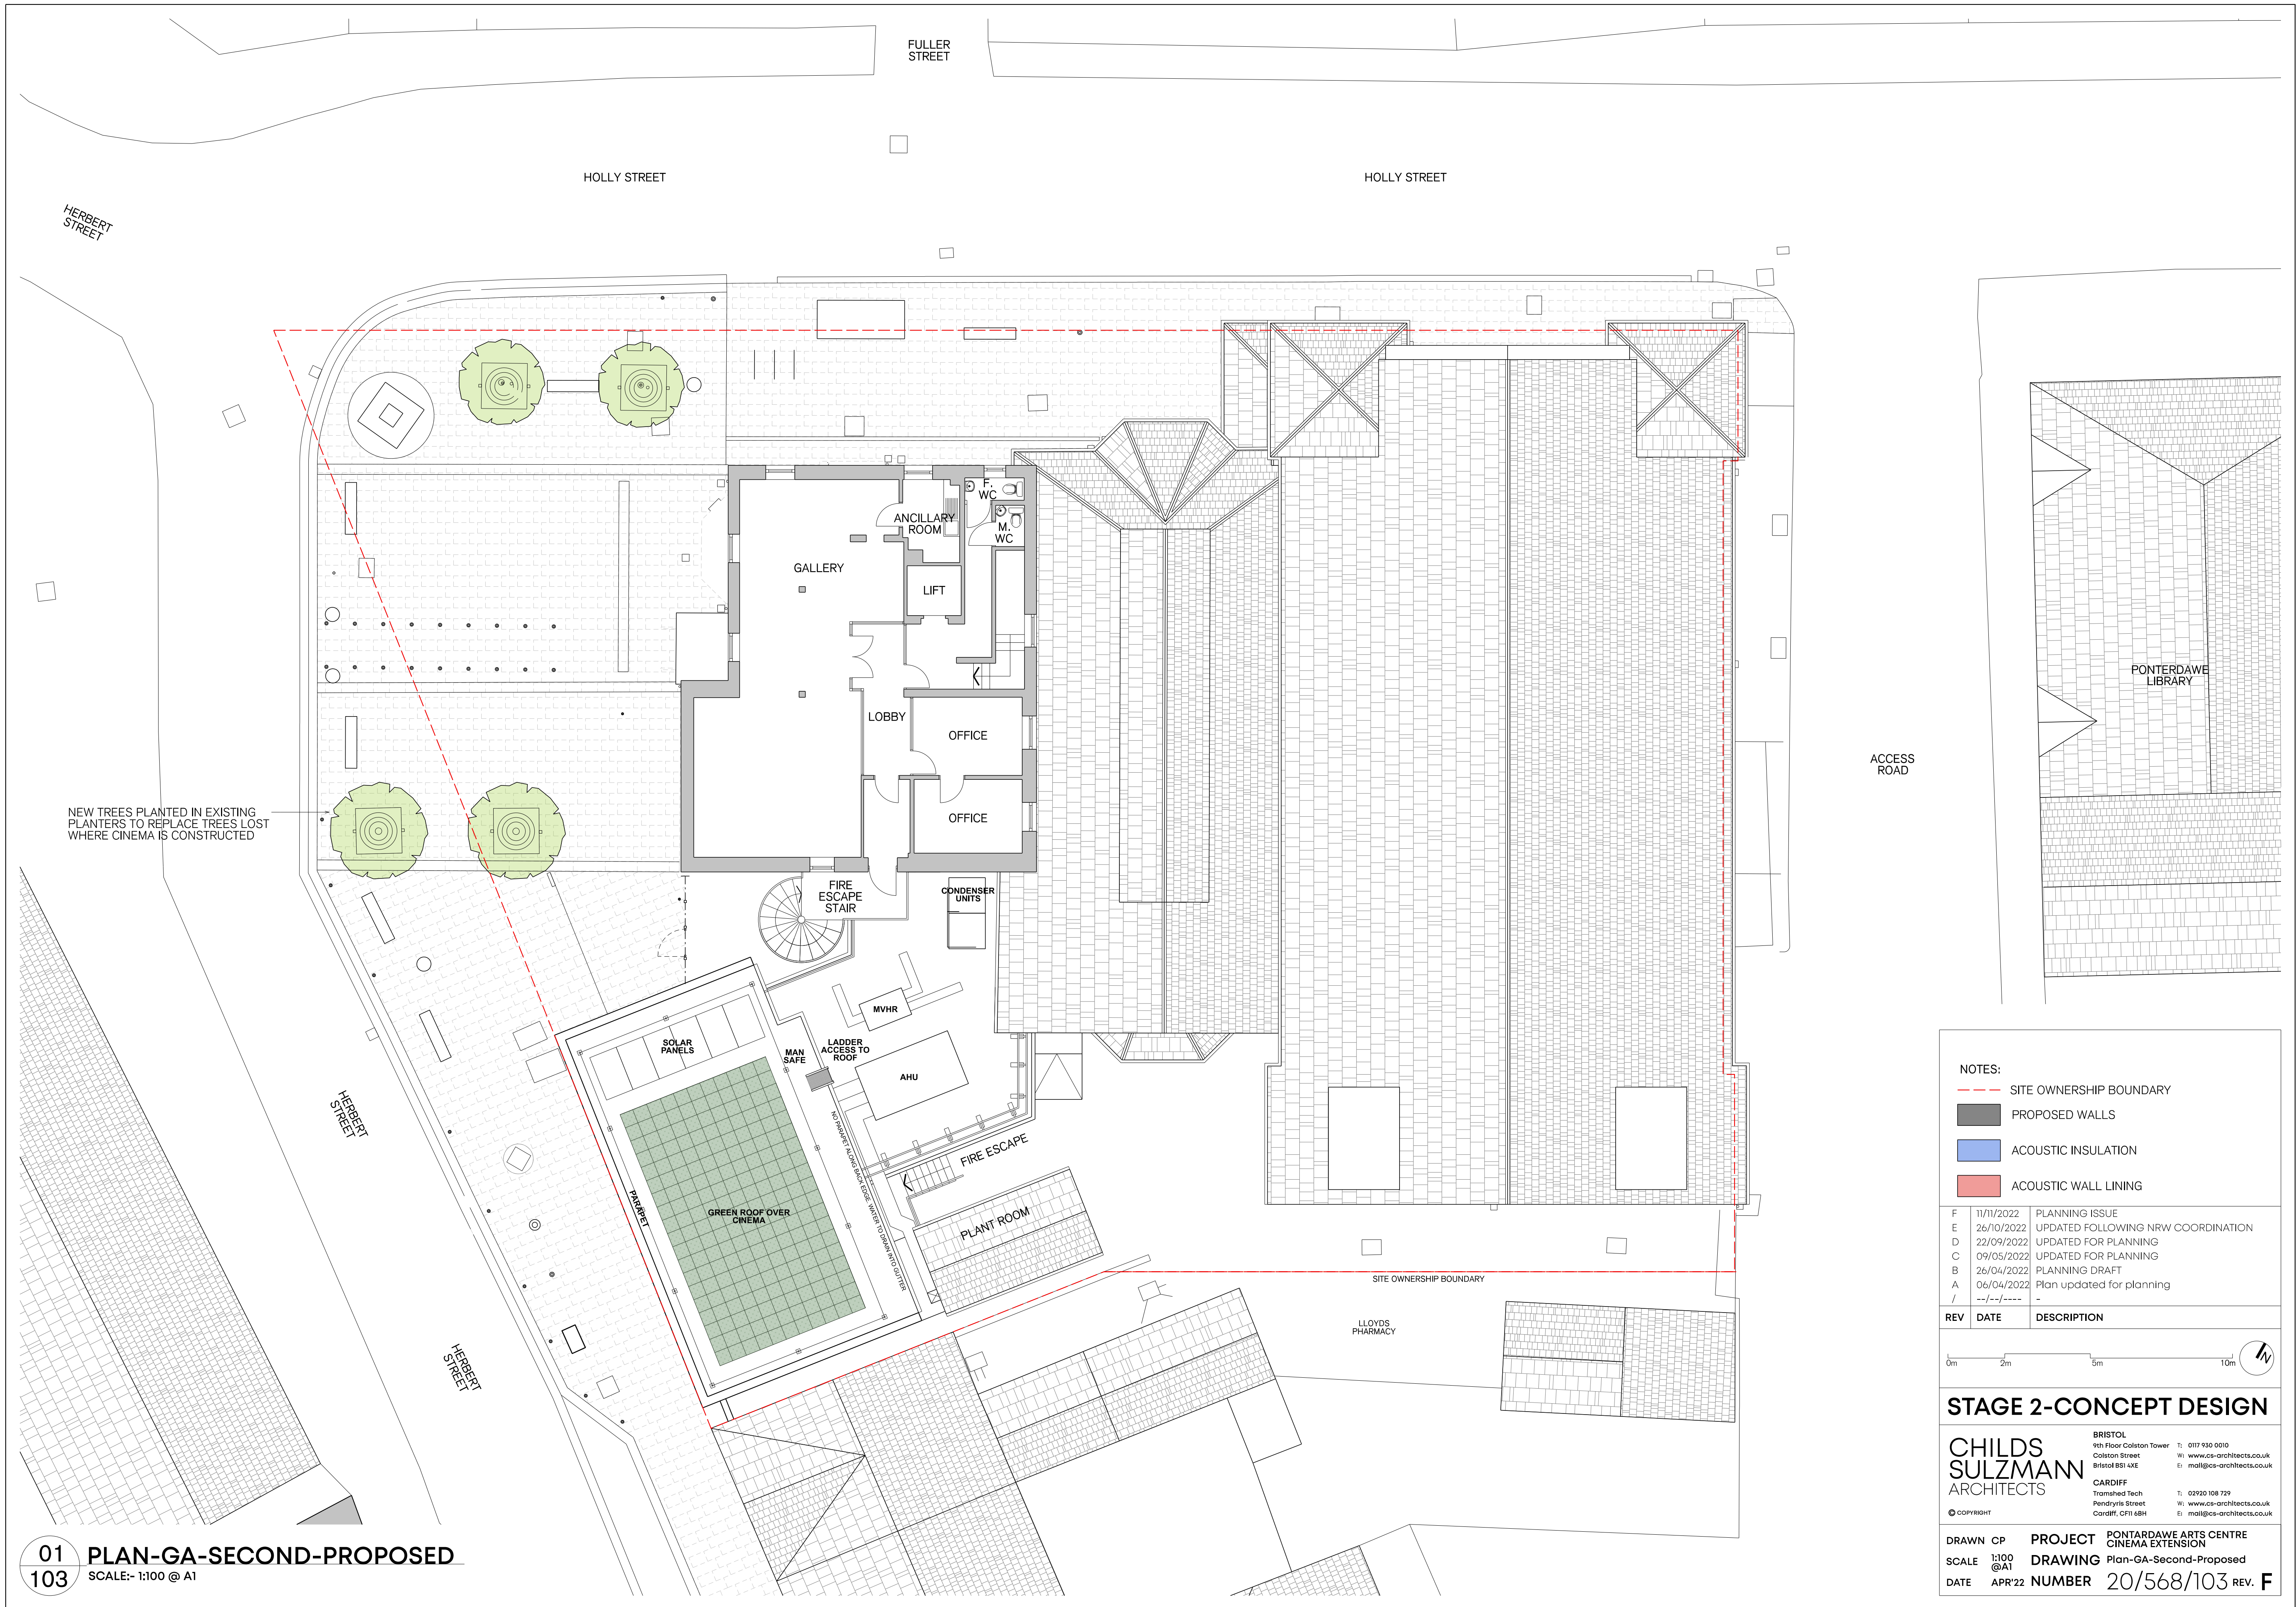

- NOTES:
- SITE OWNERSHIP BOUNDARY
 - PROPOSED WALLS
 - ACOUSTIC INSULATION
 - ACOUSTIC WALL LINING

F	11/11/2022	PLANNING ISSUE
E	26/10/2022	UPDATED FOLLOWING NRW COORDINATION
D	22/09/2022	UPDATED FOR PLANNING
C	09/05/2022	UPDATED FOR PLANNING
B	26/04/2022	PLANNING DRAFT
A	06/04/2022	Plan updated for planning
/	--/--/----	-

REV	DATE	DESCRIPTION
-----	------	-------------

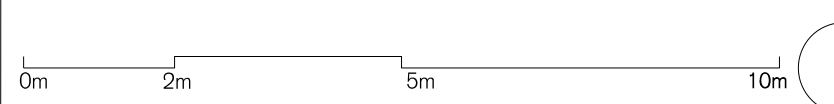

STAGE 2-CONCEPT DESIGN

**CHILDS
SULZMANN
ARCHITECTS**

BRISTOL
4th Floor Colston Tower
Colston Street
Bristol BS1 4XE
T: 0117 930 0010
W: www.cs-architects.co.uk
E: mail@cs-architects.co.uk

CARDIFF
Tramshed Tech
Pendryris Street
Cardiff, CF11 6BH
T: 02920 108 729
W: www.cs-architects.co.uk
E: mail@cs-architects.co.uk

© COPYRIGHT

DRAWN	CP	PROJECT	PONTARDAWE ARTS CENTRE CINEMA EXTENSION
SCALE	1:100 @A1	DRAWING	Plan-GA-Second-Proposed
DATE	APR'22	NUMBER	20/568/103 REV. F