


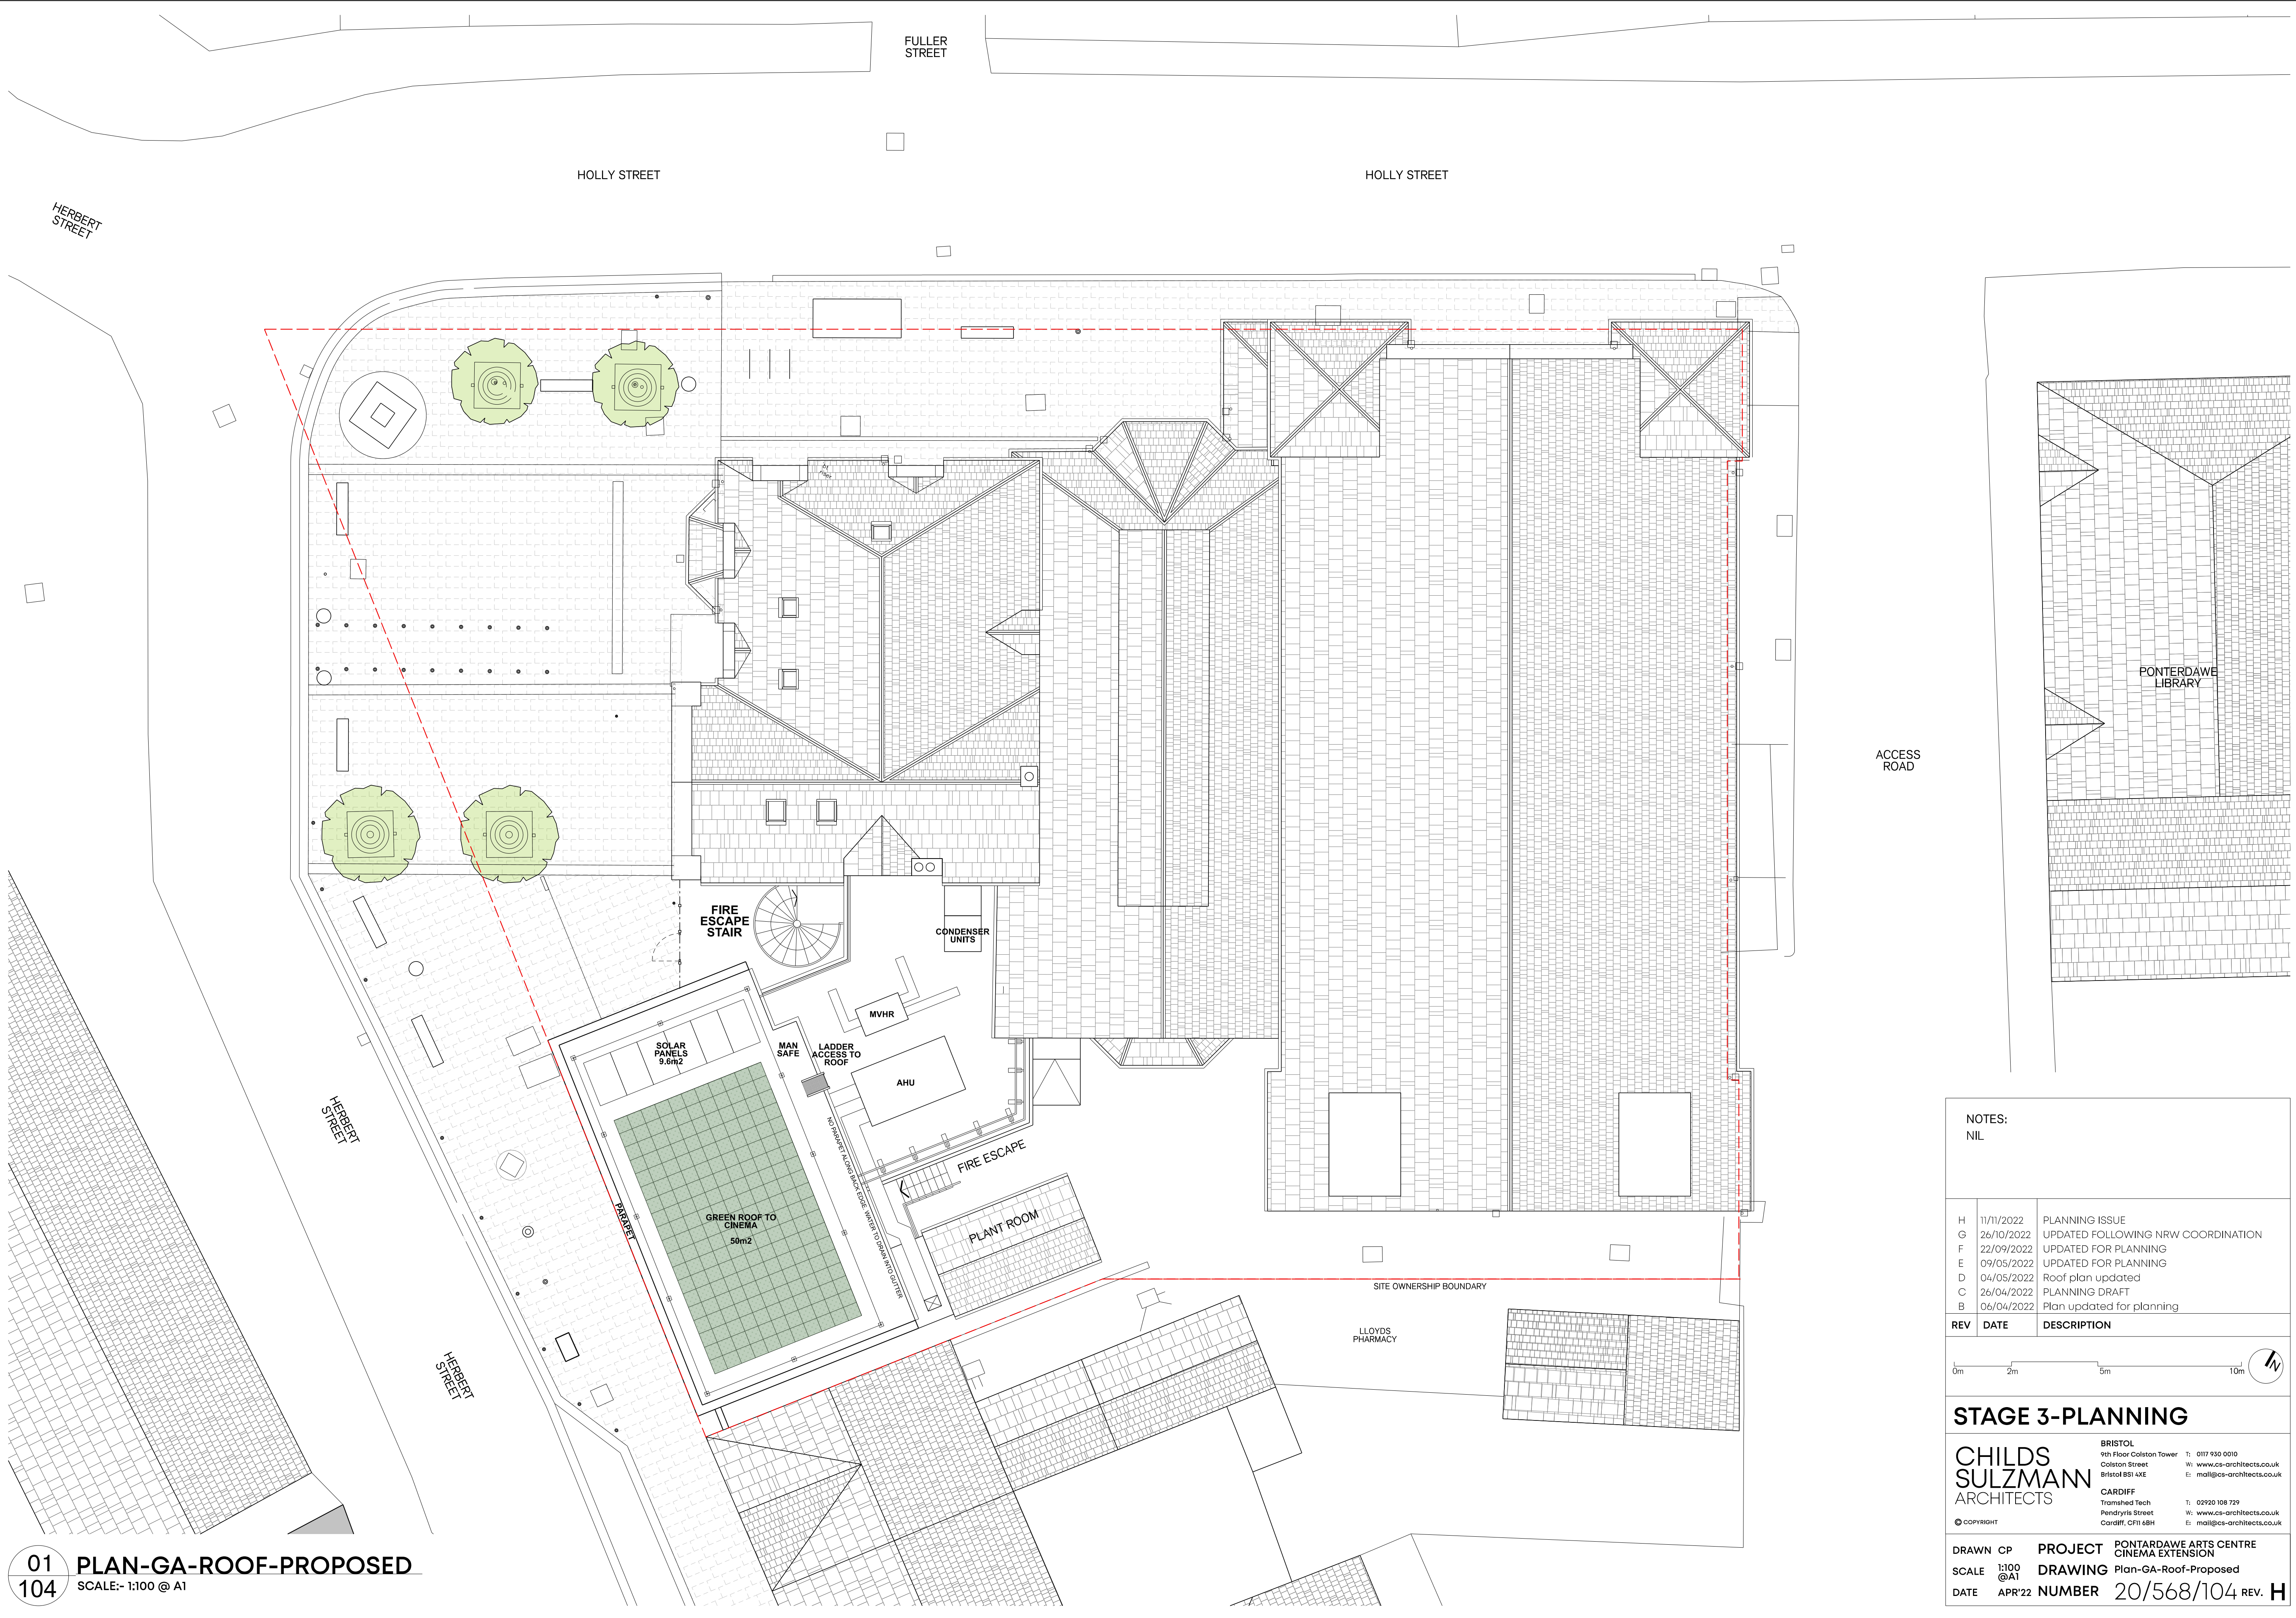

NOTES:
NIL

H	11/11/2022	PLANNING ISSUE
G	26/10/2022	UPDATED FOLLOWING NRW COORDINATION
F	22/09/2022	UPDATED FOR PLANNING
E	09/05/2022	UPDATED FOR PLANNING
D	04/05/2022	Roof plan updated
C	26/04/2022	PLANNING DRAFT
B	06/04/2022	Plan updated for planning

REV	DATE	DESCRIPTION

0m2m5m10m

STAGE 3-PLANNING

CHILDS
SULZMANN
ARCHITECTS

BRISTOL
9th Floor Colston Tower
Colston Street
Bristol BS1 4XE

T: 0117 930 0010
W: www.cs-architects.co.uk
E: mail@cs-architects.co.uk

CARDIFF
Tramshed Tech
Pendryllis Street
Cardiff, CF11 6BH

T: 02920 108 729
W: www.cs-architects.co.uk
E: mail@cs-architects.co.uk

© COPYRIGHT

DRAWN	CP	PROJECT	PONTARDAWE ARTS CENTRE CINEMA EXTENSION
SCALE	1:100 @A1	DRAWING	Plan-GA-Roof-Proposed
DATE	APR'22	NUMBER	20/568/104 REV. H