


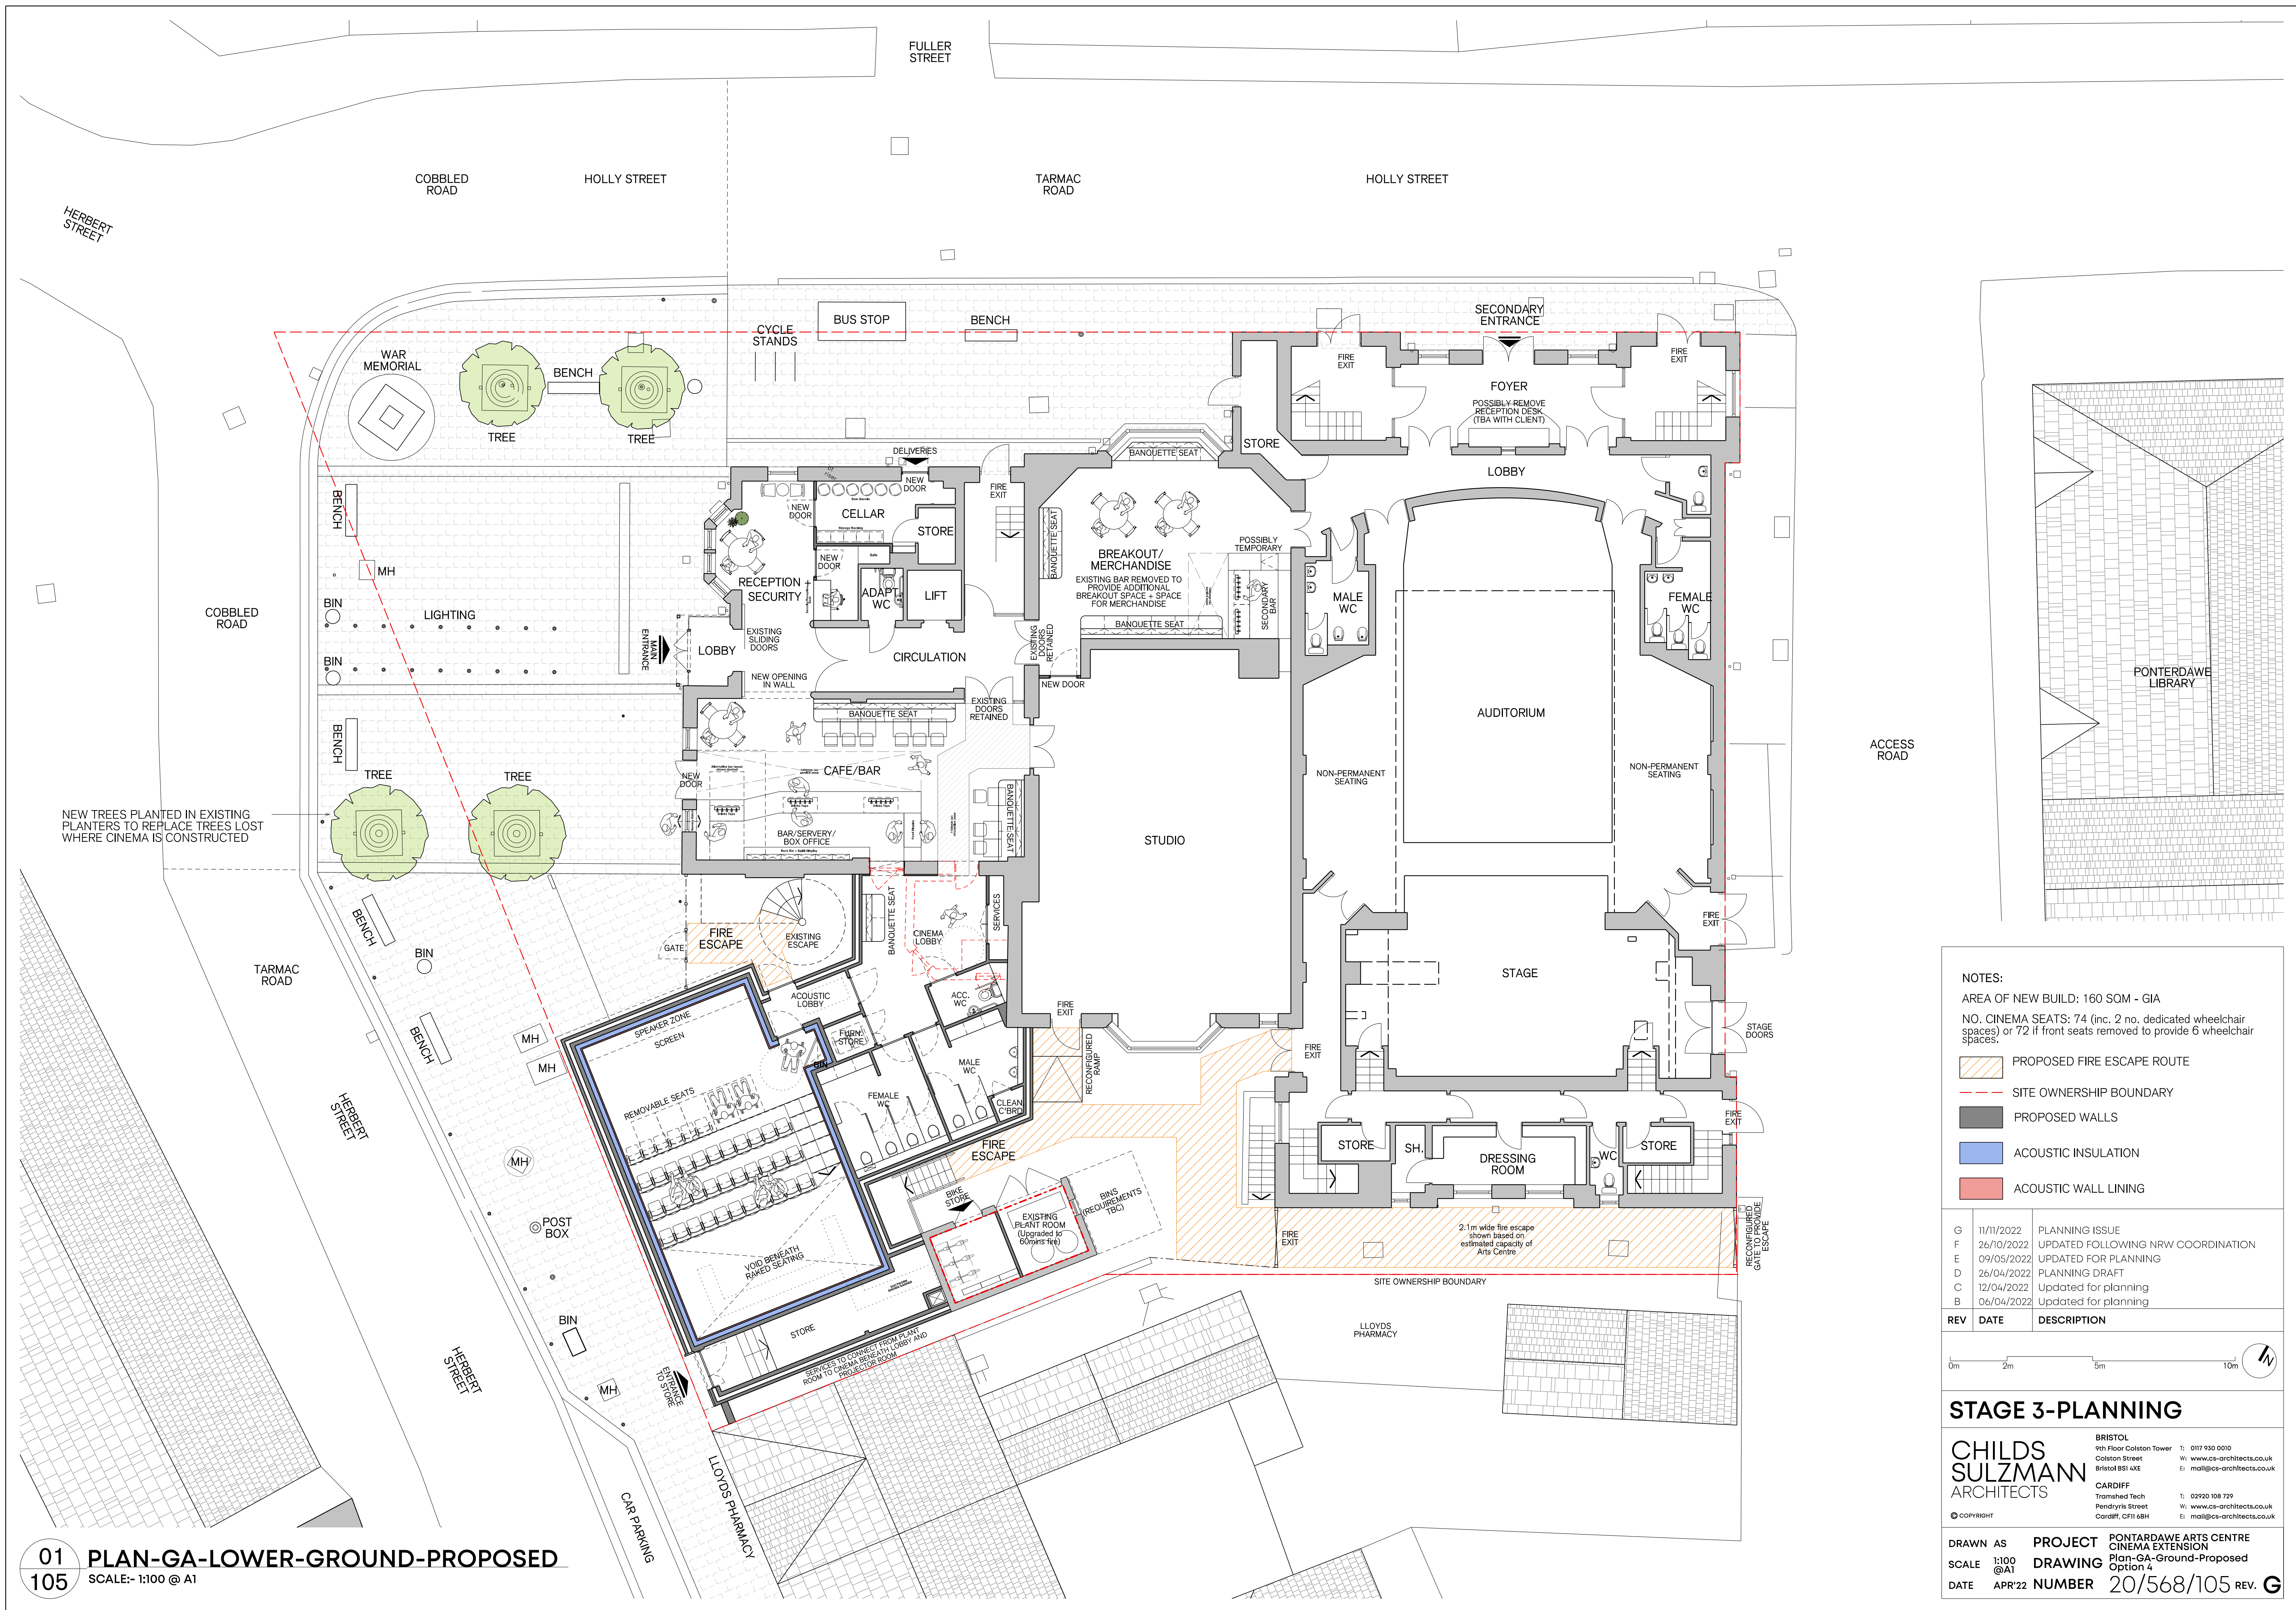

NOTES:

AREA OF NEW BUILD: 160 SQM - GIA

NO. CINEMA SEATS: 74 (inc. 2 no. dedicated wheelchair spaces) or 72 if front seats removed to provide 6 wheelchair spaces.

- PROPOSED FIRE ESCAPE ROUTE
- SITE OWNERSHIP BOUNDARY
- PROPOSED WALLS
- ACOUSTIC INSULATION
- ACOUSTIC WALL LINING

G	11/11/2022	PLANNING ISSUE
F	26/10/2022	UPDATED FOLLOWING NRW COORDINATION
E	09/05/2022	UPDATED FOR PLANNING
D	26/04/2022	PLANNING DRAFT
C	12/04/2022	Updated for planning
B	06/04/2022	Updated for planning

REV	DATE	DESCRIPTION

0m 2m 5m 10m

STAGE 3-PLANNING

CHILDS SULZMANN
ARCHITECTS

BRISTOL
4th Floor Colston Tower
Colston Street
Bristol BS1 4XE

CARDIFF
Tramshed Tech
Pendryris Street
Cardiff, CF11 6BH

T: 0117 930 0010
W: www.cs-architects.co.uk
E: mail@cs-architects.co.uk

T: 02920 108 729
W: www.cs-architects.co.uk
E: mail@cs-architects.co.uk

© COPYRIGHT

DRAWN AS	PROJECT	PONTARDAWE ARTS CENTRE
SCALE	DRAWING	CINEMA EXTENSION
DATE	NUMBER	Plan-GA-Ground-Proposed Option 4
APR'22	20/568/105	REV. G