


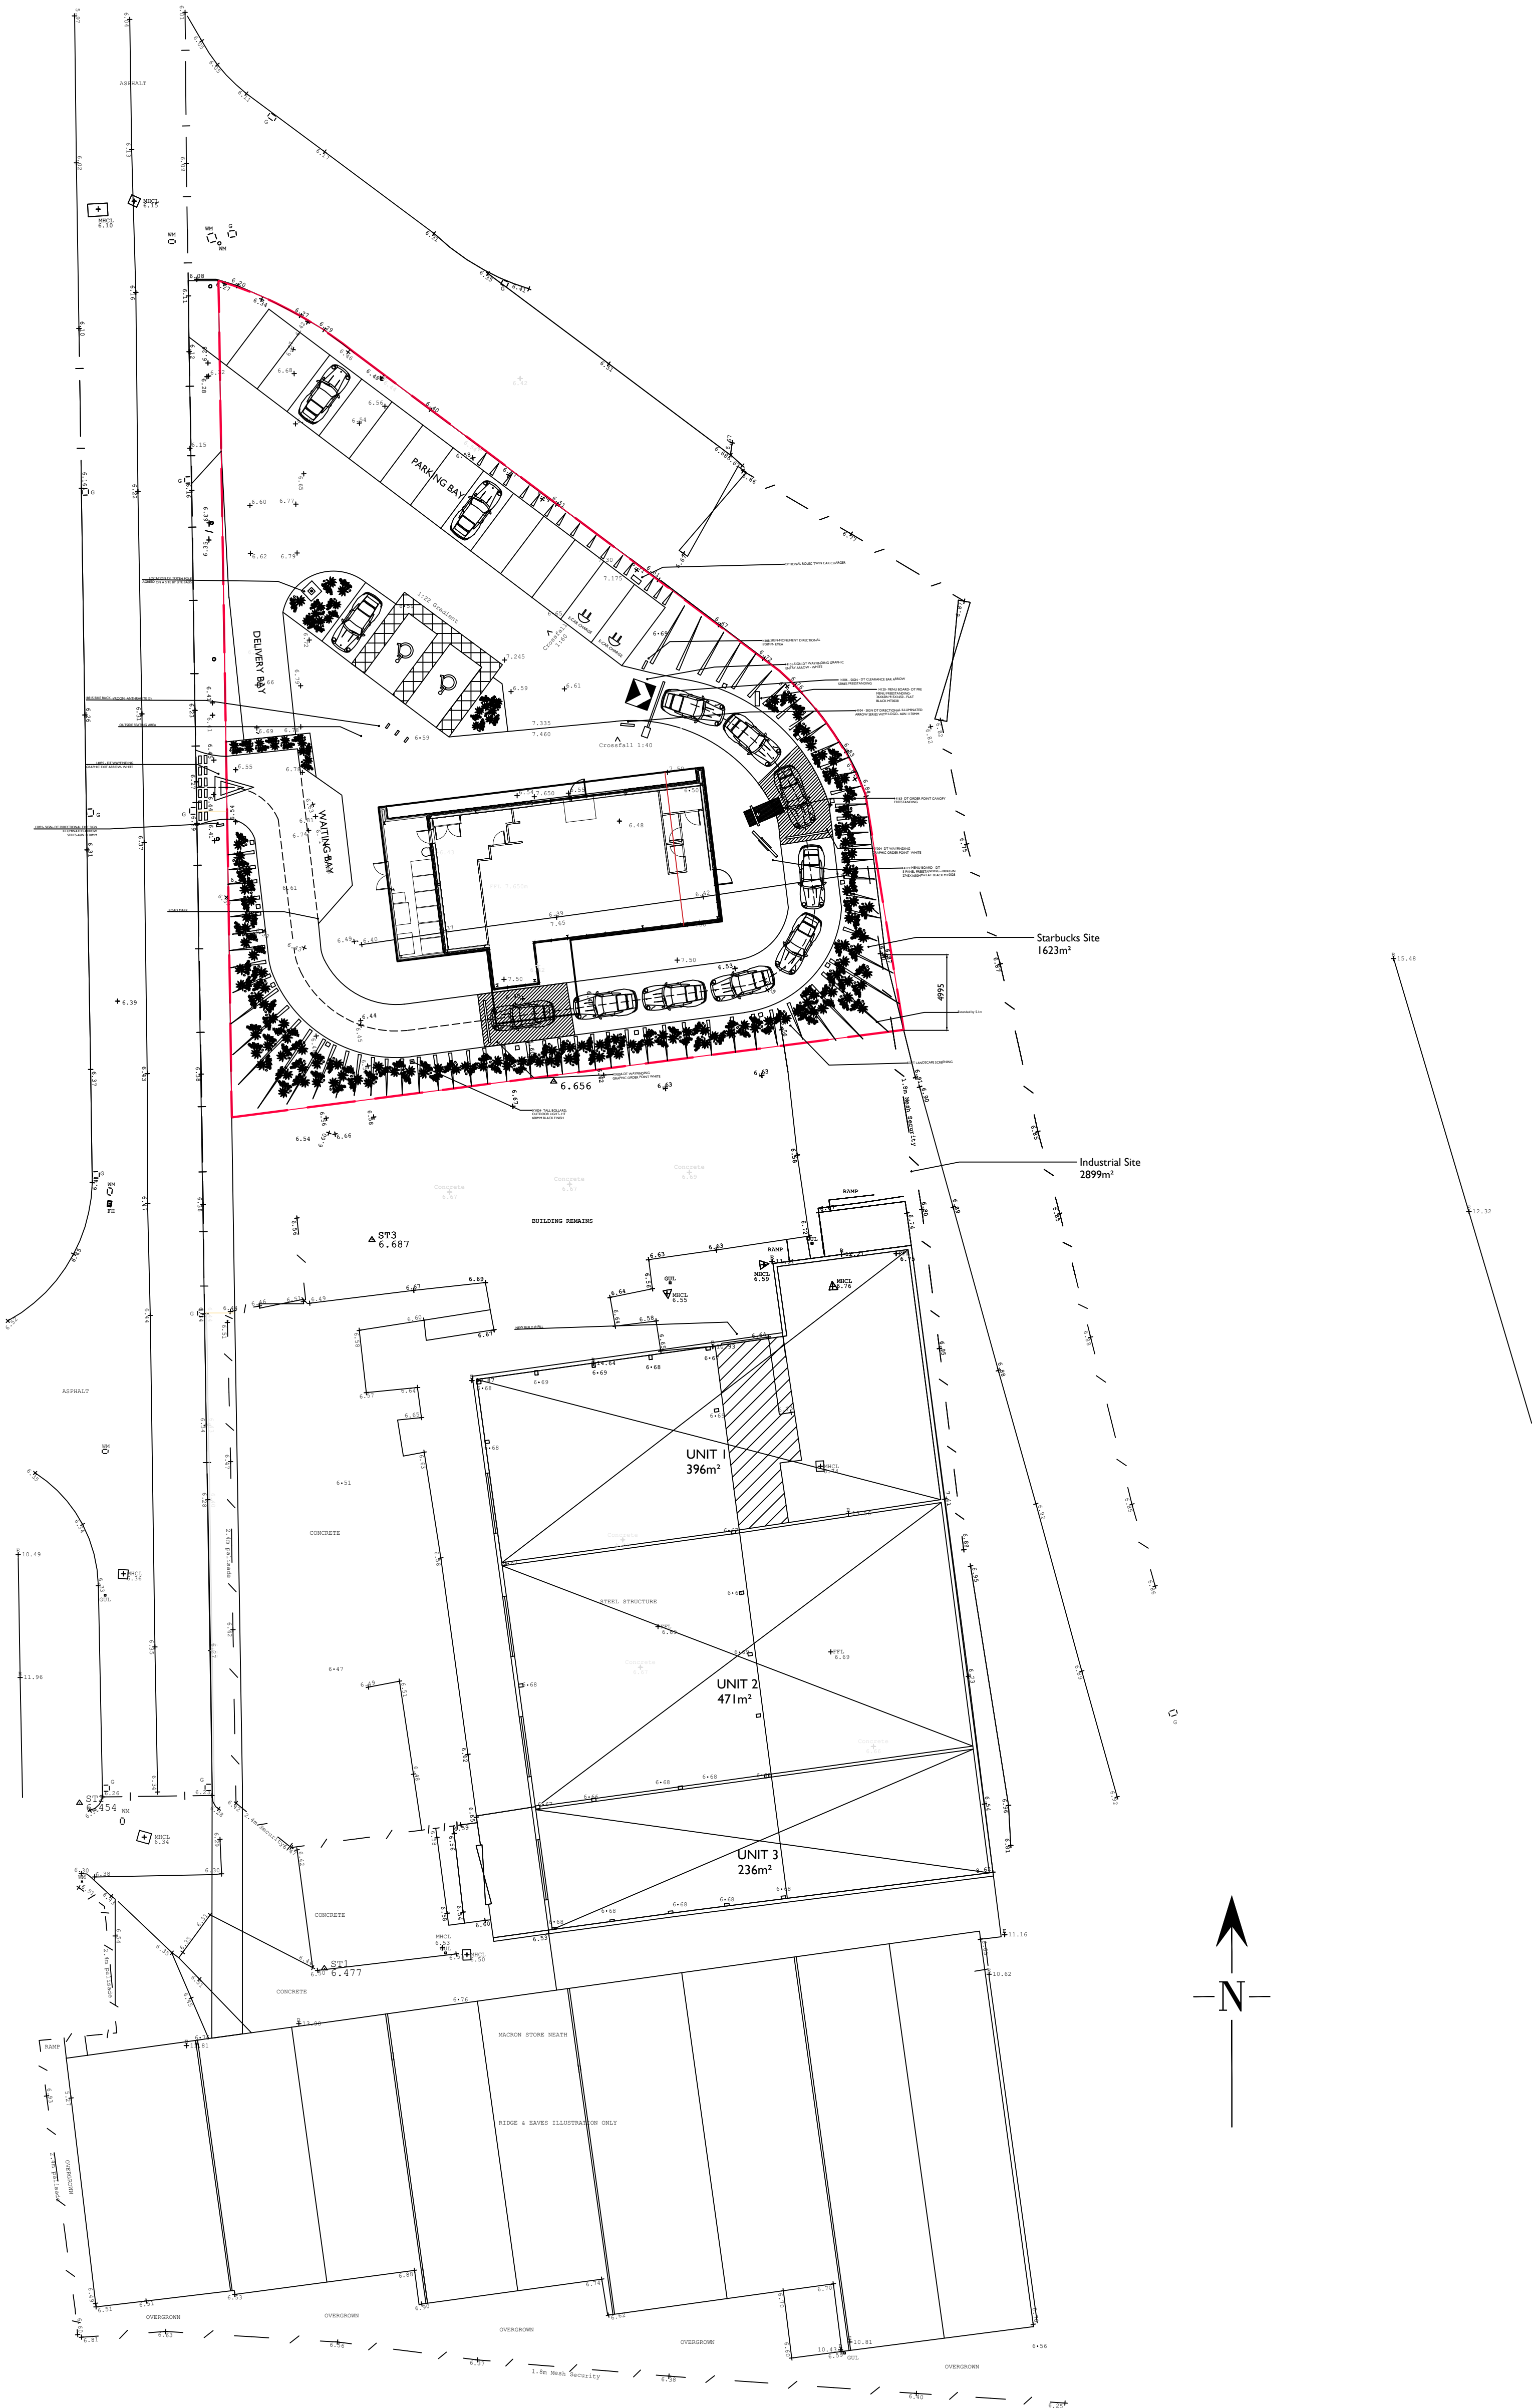

BUCKMASTERBATCUP
Architects Ltd.

CLIENT:
Huw Jenkins
PROJECT TITLE:
Site adjoining Neath Abbey Road, Neath

DRAWING TITLE:
Starbucks and industrial site masterplan

SCALE: 1:250 @ A1 | DATE: September 2022

SWANSEA 70 Walter Road Swansea, SA1 4QA T - 01792 466060 F - 01792 644646 www.bbarch.co.uk info@bbarch.co.uk	LONDON One Kingdom Street Paddington Central London, W2 6BD BBA 909.P.02
---	--

This Drawing is Copyright.
Note: All dimensions to be checked on site
and not to be scaled from drawing

Revision

Date