


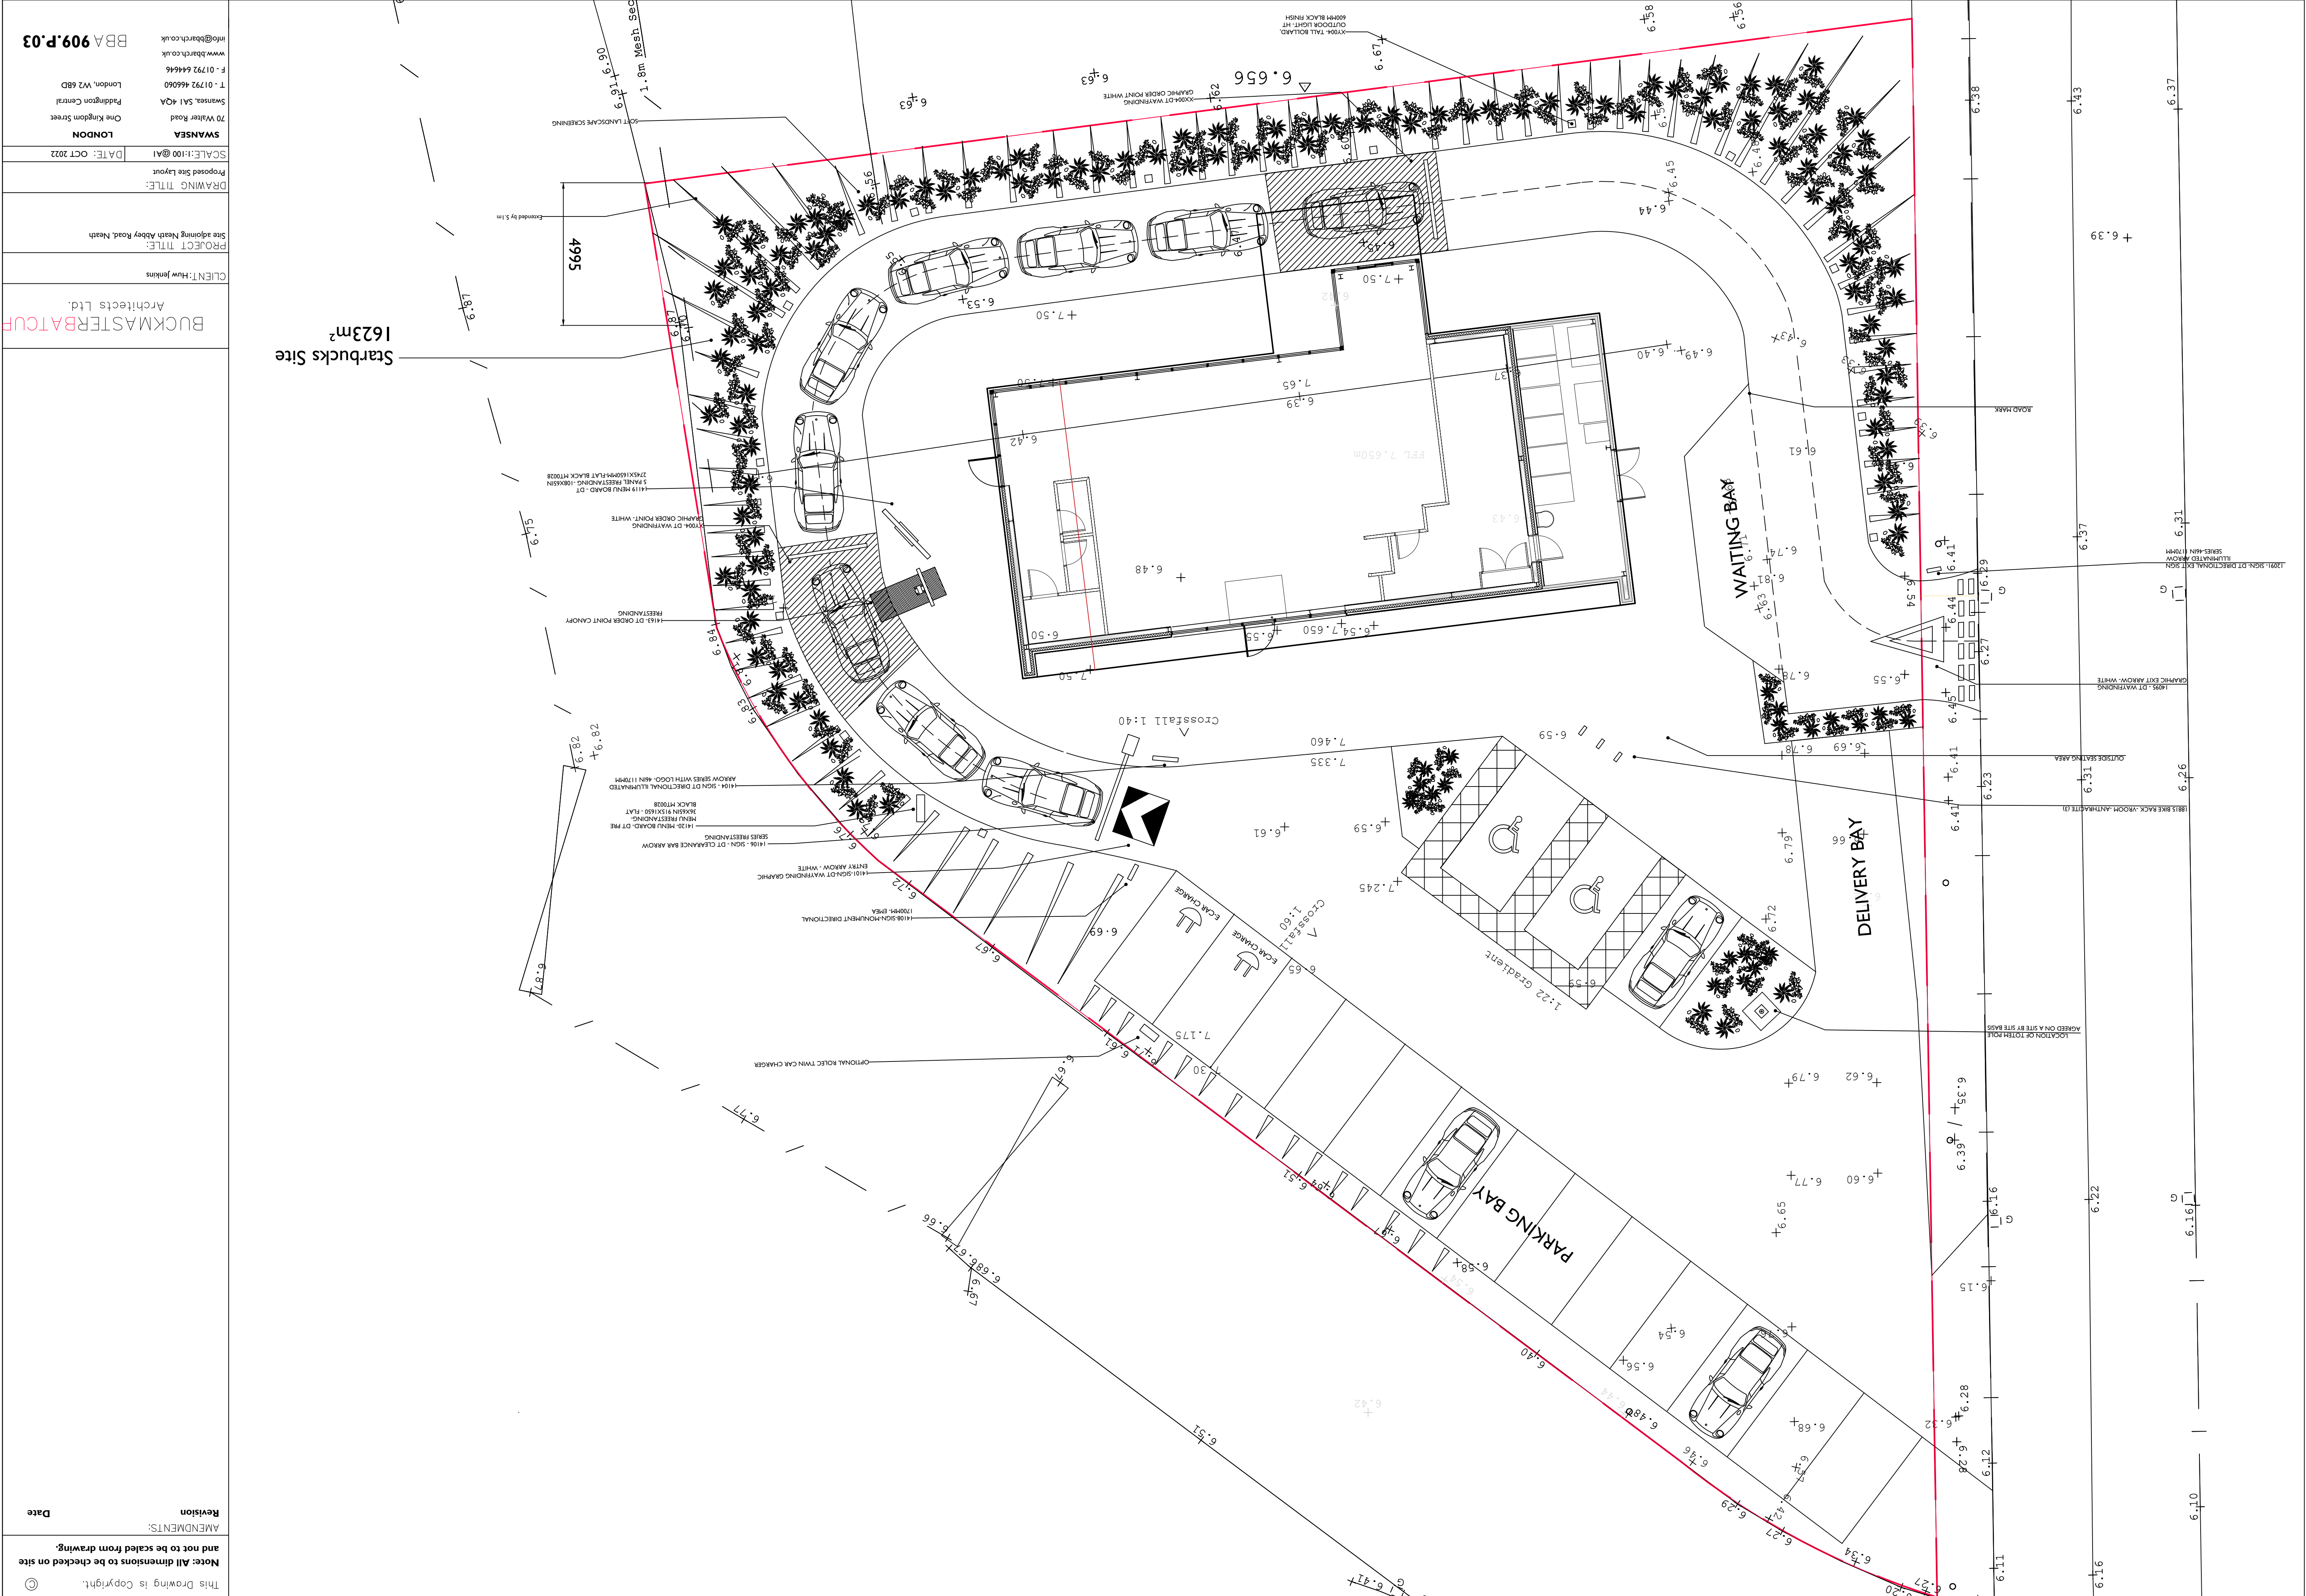

SWANSEA
LONDON

70 Water Road
Swansea, SA1 4QA
F: 01792 646646
www.bbarch.co.uk

info@bbarch.co.uk

DATE: OCT 2022

SCALE: 1:100 @A1

DRAWING TITLE:
Proposed Site Layout

PROJECT TITLE:
Site adjoining Neash Abbey Road, Neath

CLIENT: Huw Jenkins

BUCKMASTER
Architects Ltd.

1623m²
Starbucks Site

AMENDMENTS:

Revision

Date

Note: All dimensions to be checked on site and not to be scaled from drawing.

This Drawing is Copyright.