


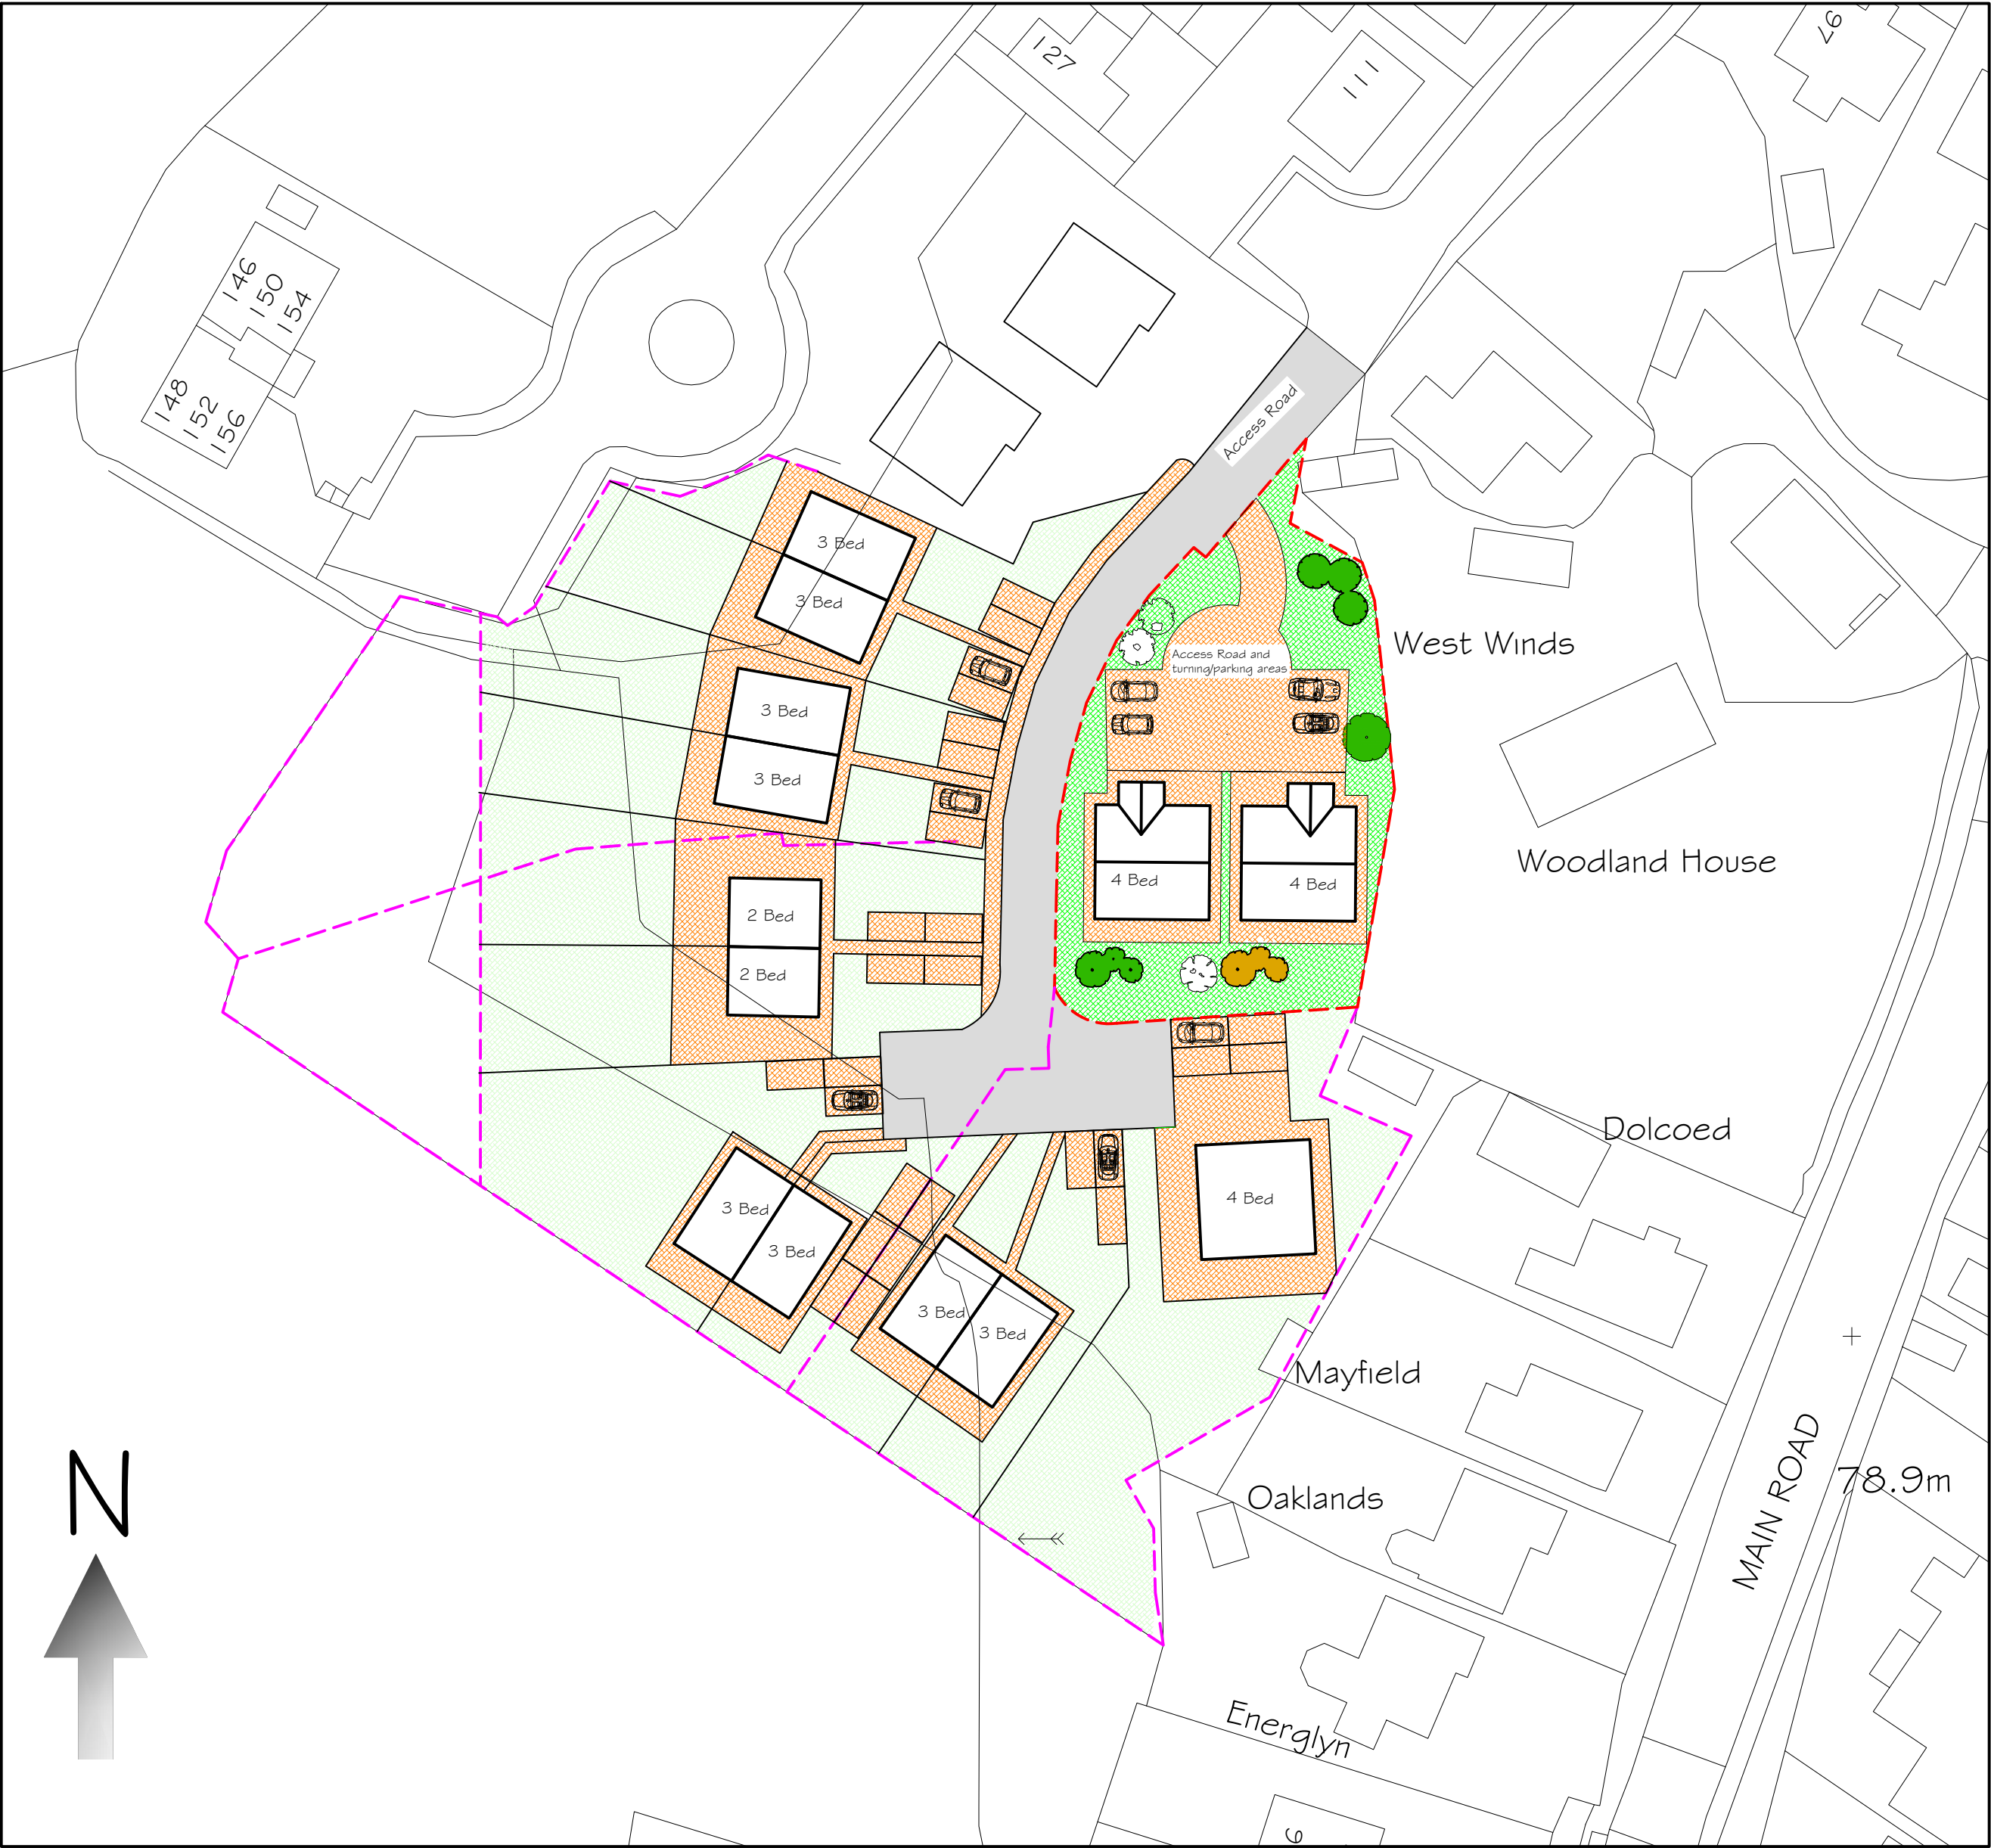

Possible Development of Adjacent Land At 1:500 Scale

Details of the plots enclosed within the purple line are for indicative purposes only to demonstrate how the wider site could be developed

Key

Access Road and Turning Area

Proposed Gardens

Proposed Patios, Paths and Parking

Rev A - Amended Plans with additional information as requested - May 2022

Tecta Associates Ltd Mobile: - 07765800405 E-mail: - info@tecta-associates.co.uk		
Title: Proposed Building Plots March Hywell, Cilfrew, Neath, SA10 8ND	Date: May 2022	Scale: 1:500 At A2
Client: Mr Marc O'Mahoney 18 Maes Y Deri, Cilfrew, Neath, SA10 8LT	Number: TAL22/01/02 Rev A	