


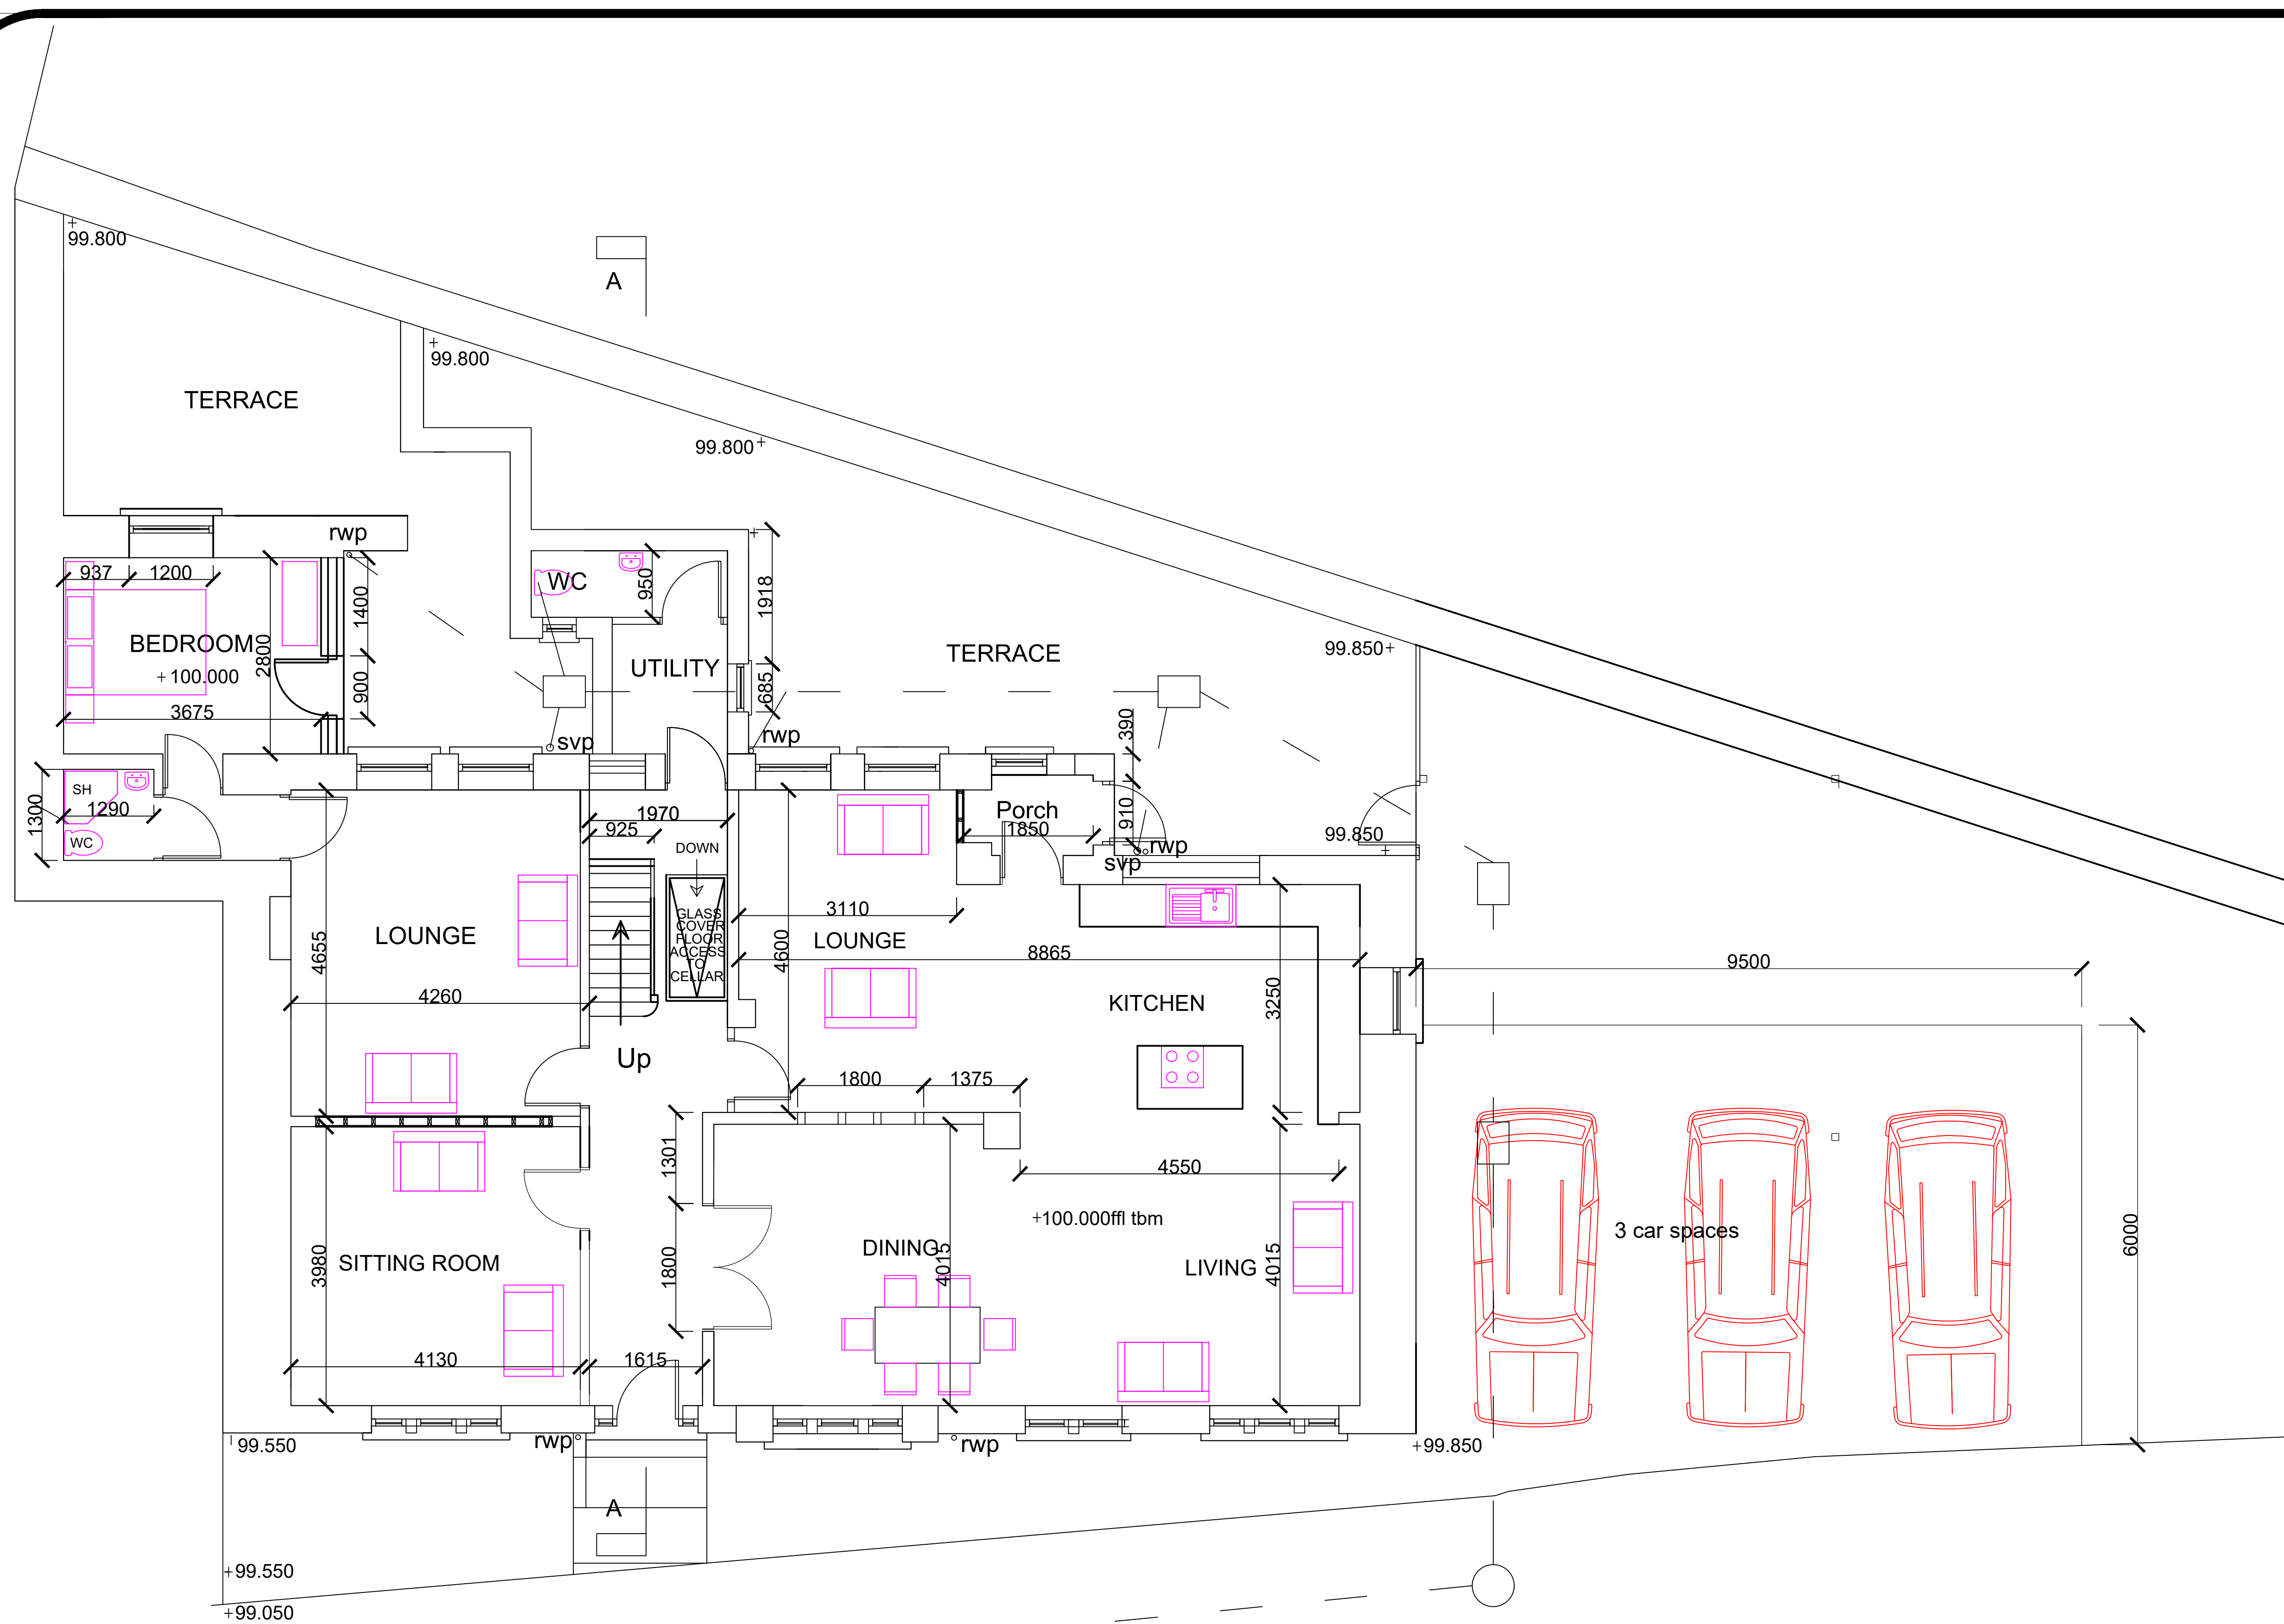

PROPOSED
GF PLAN

General Notes

No.	Revision/Issue	Date
-----	----------------	------

Firm Name and Address

Project Name and Address
PROPOSED
GF PLAN
OLD BRITISH LION
PWLL Y GLAW

Project	HAN	Sheet
Date	01-09-22	B-03
Scale	1:50	