


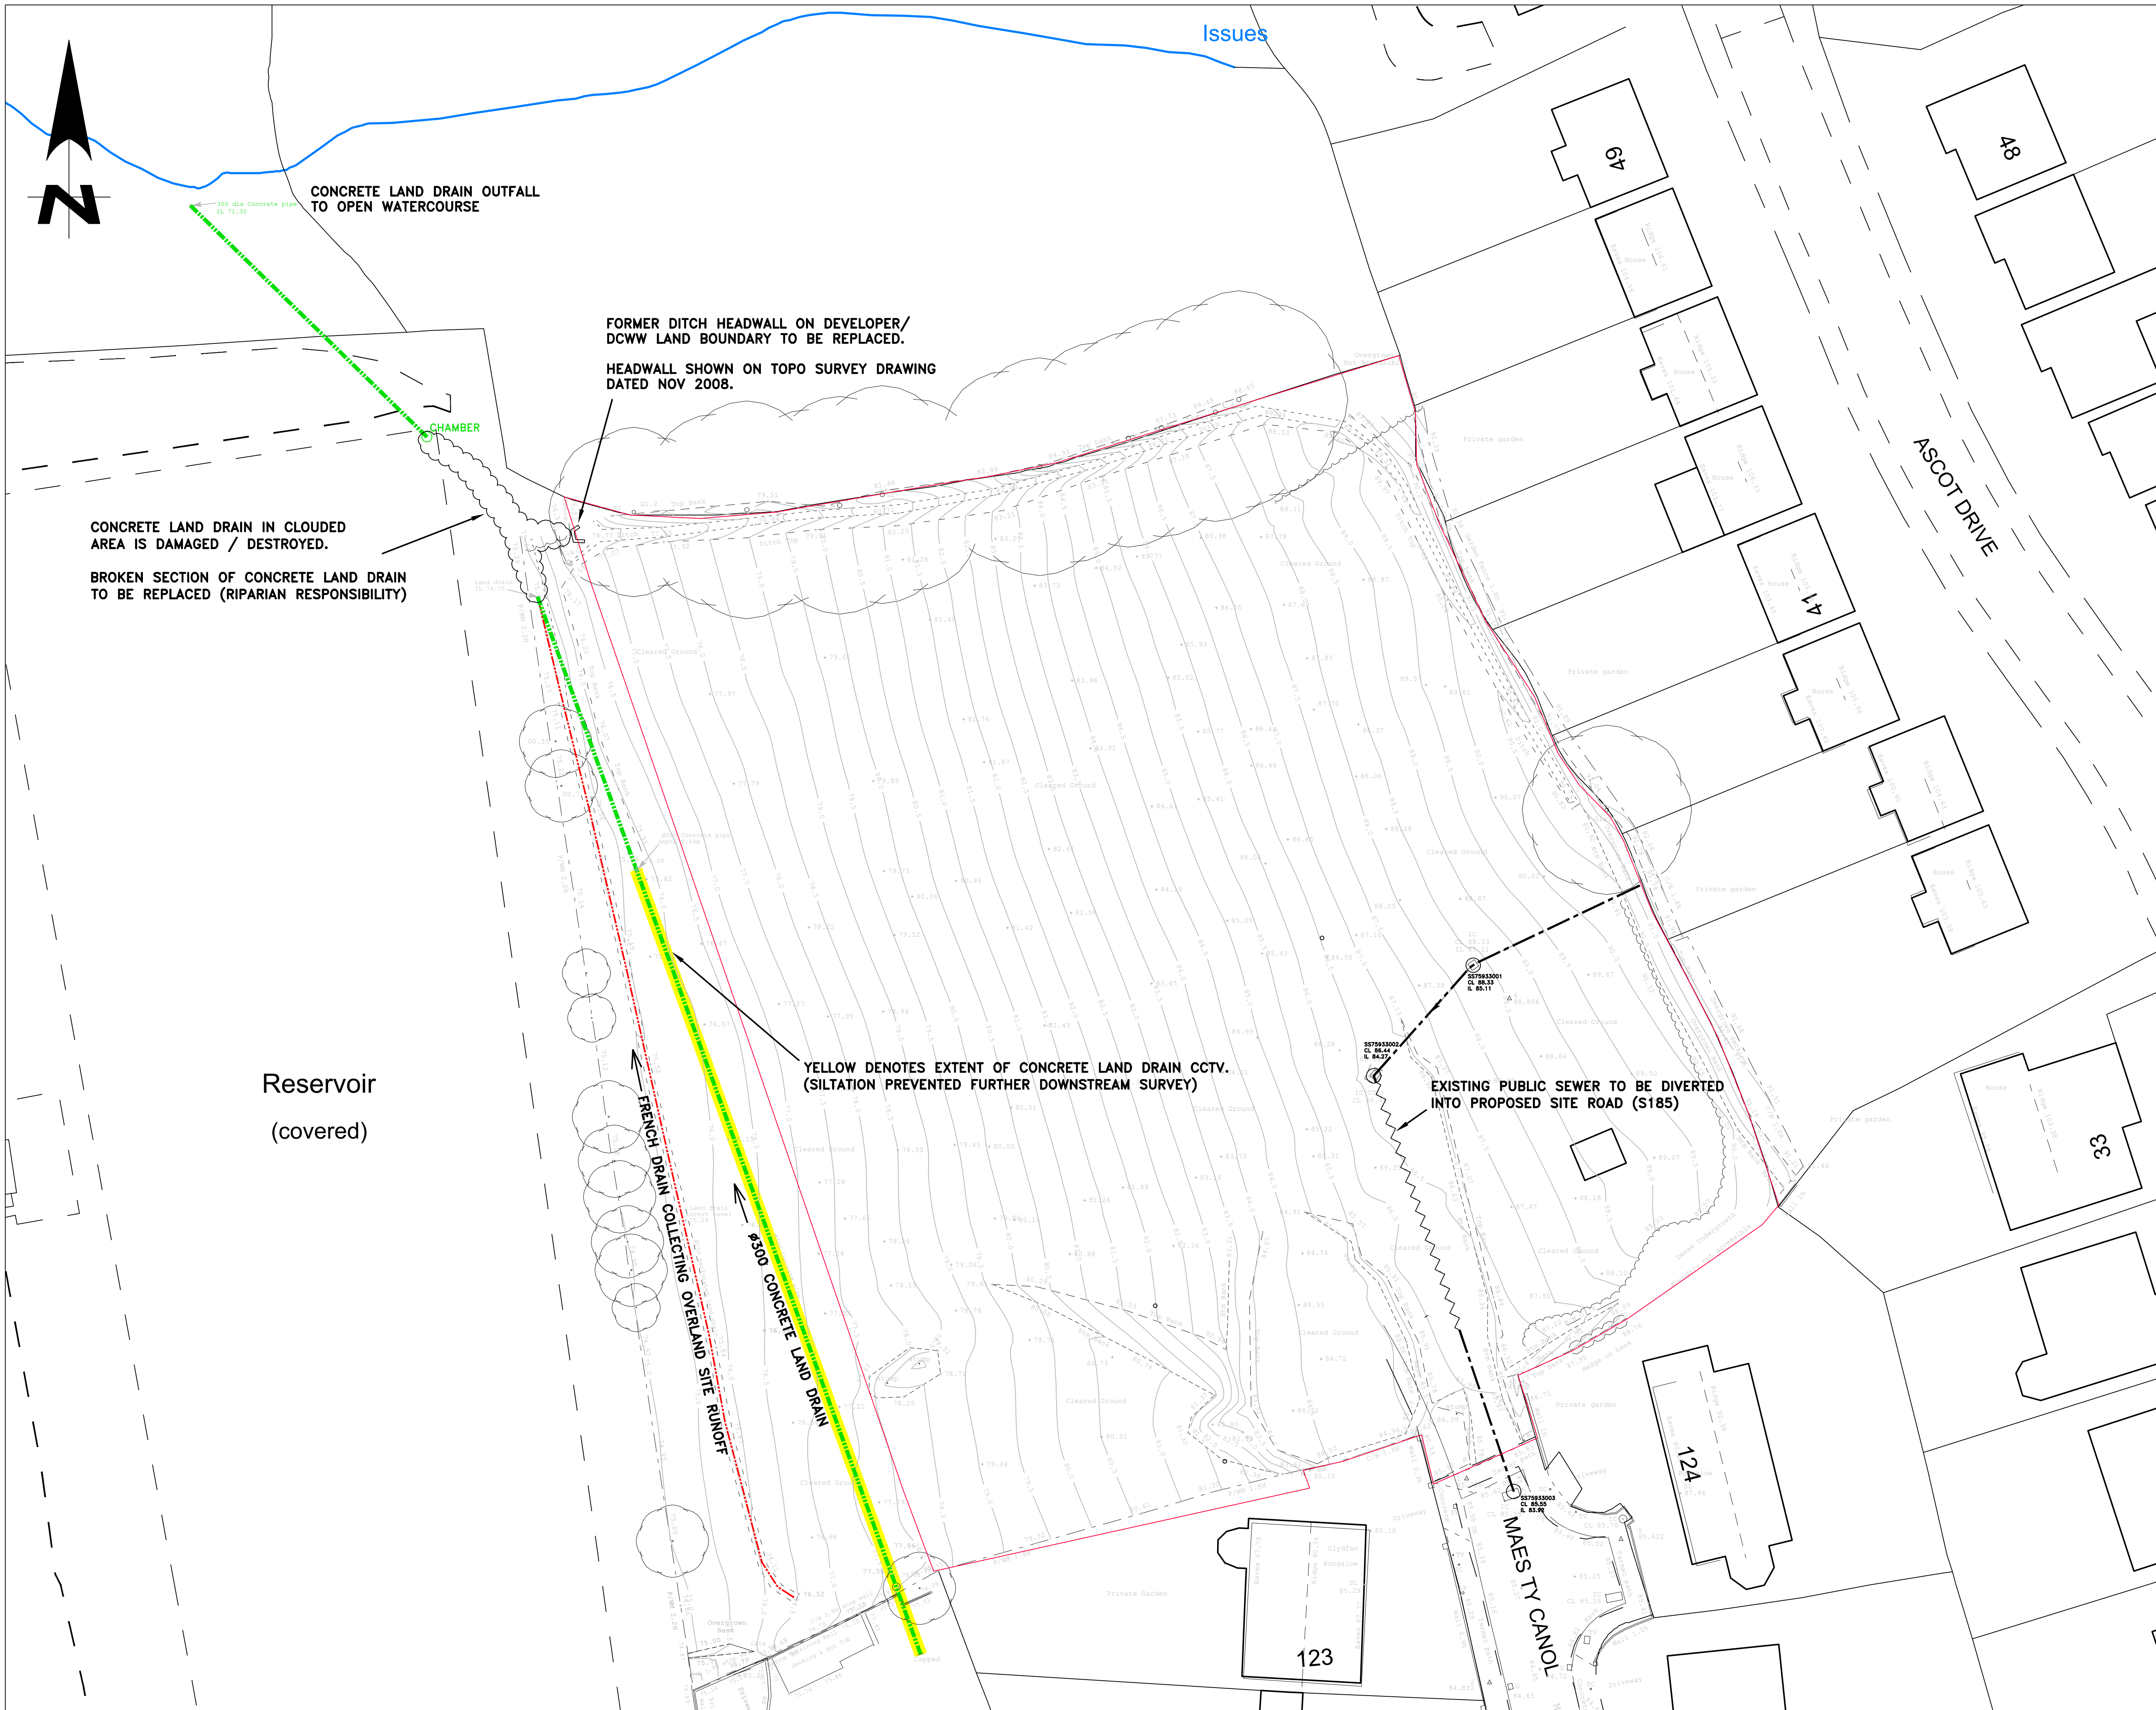

|   |                        |
|---|------------------------|
| REV   | DATE                   |
| <br>34 Cullfor Road, Loughor, Swansea SA4 6TY<br>tel: 01792 893407 mob: 07843 491524<br>e: admin@tulipengineering.co.uk w: www.tulipengineering.co.uk |                        |
| CLIENT:   | LEIGH SHRIMPTON        |
| PROJECT:   | MAES TY CANOL, BAGLAN  |
| DWG TITLE:   | EXISTING SITE DRAINAGE |
| DATE:   | 28.10.22               |
| STATUS:   | DCWW PREAPP            |
| SCALE:   | 1:250                  |
| DWG No.   | J070/103               |
| REV.   | —                      |
| SIZE:   | A1                     |