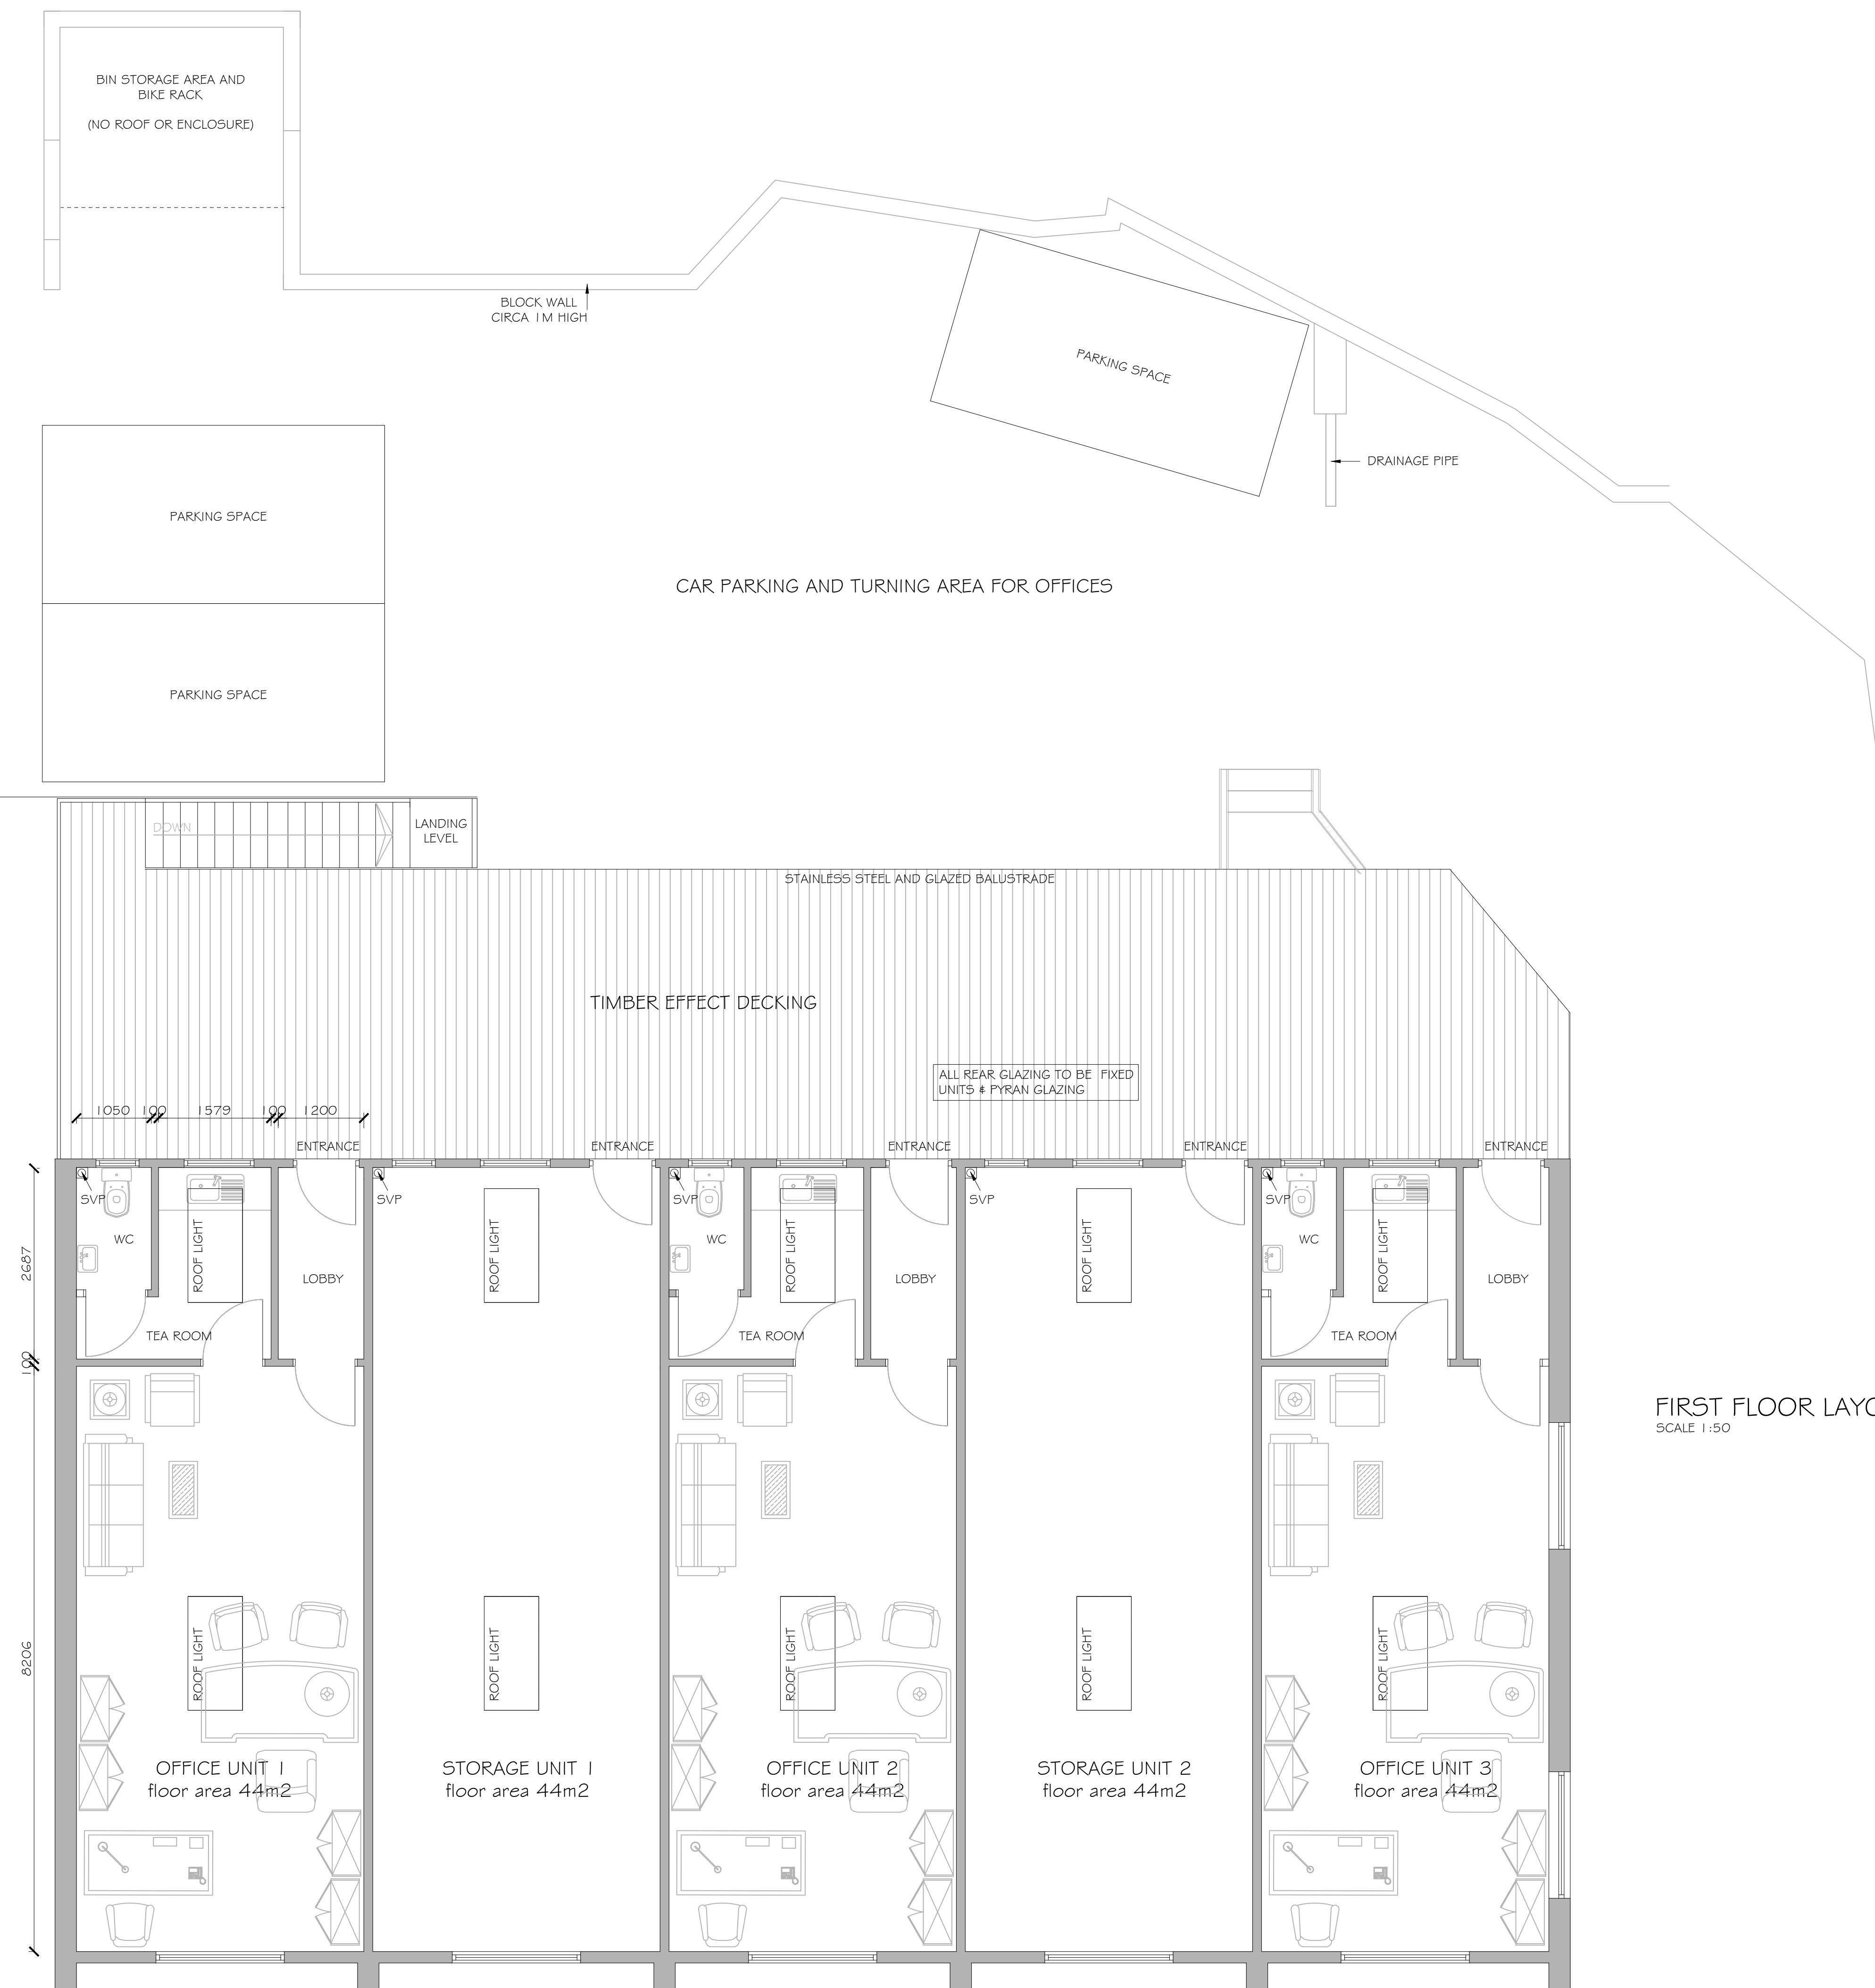


[illegible]

STATUS	PURPOSE OF ISSUE
--------	------------------

i.m. *Design Studio*
27 Park Avenue, Skewen, SA106RU

PROJECT

Church Road Baglan
Port Talbot SA12 8ST

TITLE

Proposed
First Floor
Layout

CLIENT	Mr A Rees
--------	-----------

DRAWN BY JM	CHECKED BY	DATE 10/11/22
SCALE (@ A1) As shown	PROJECT NUMBER Project Number	
DRAWING NUMBER A1 - A104		REV