


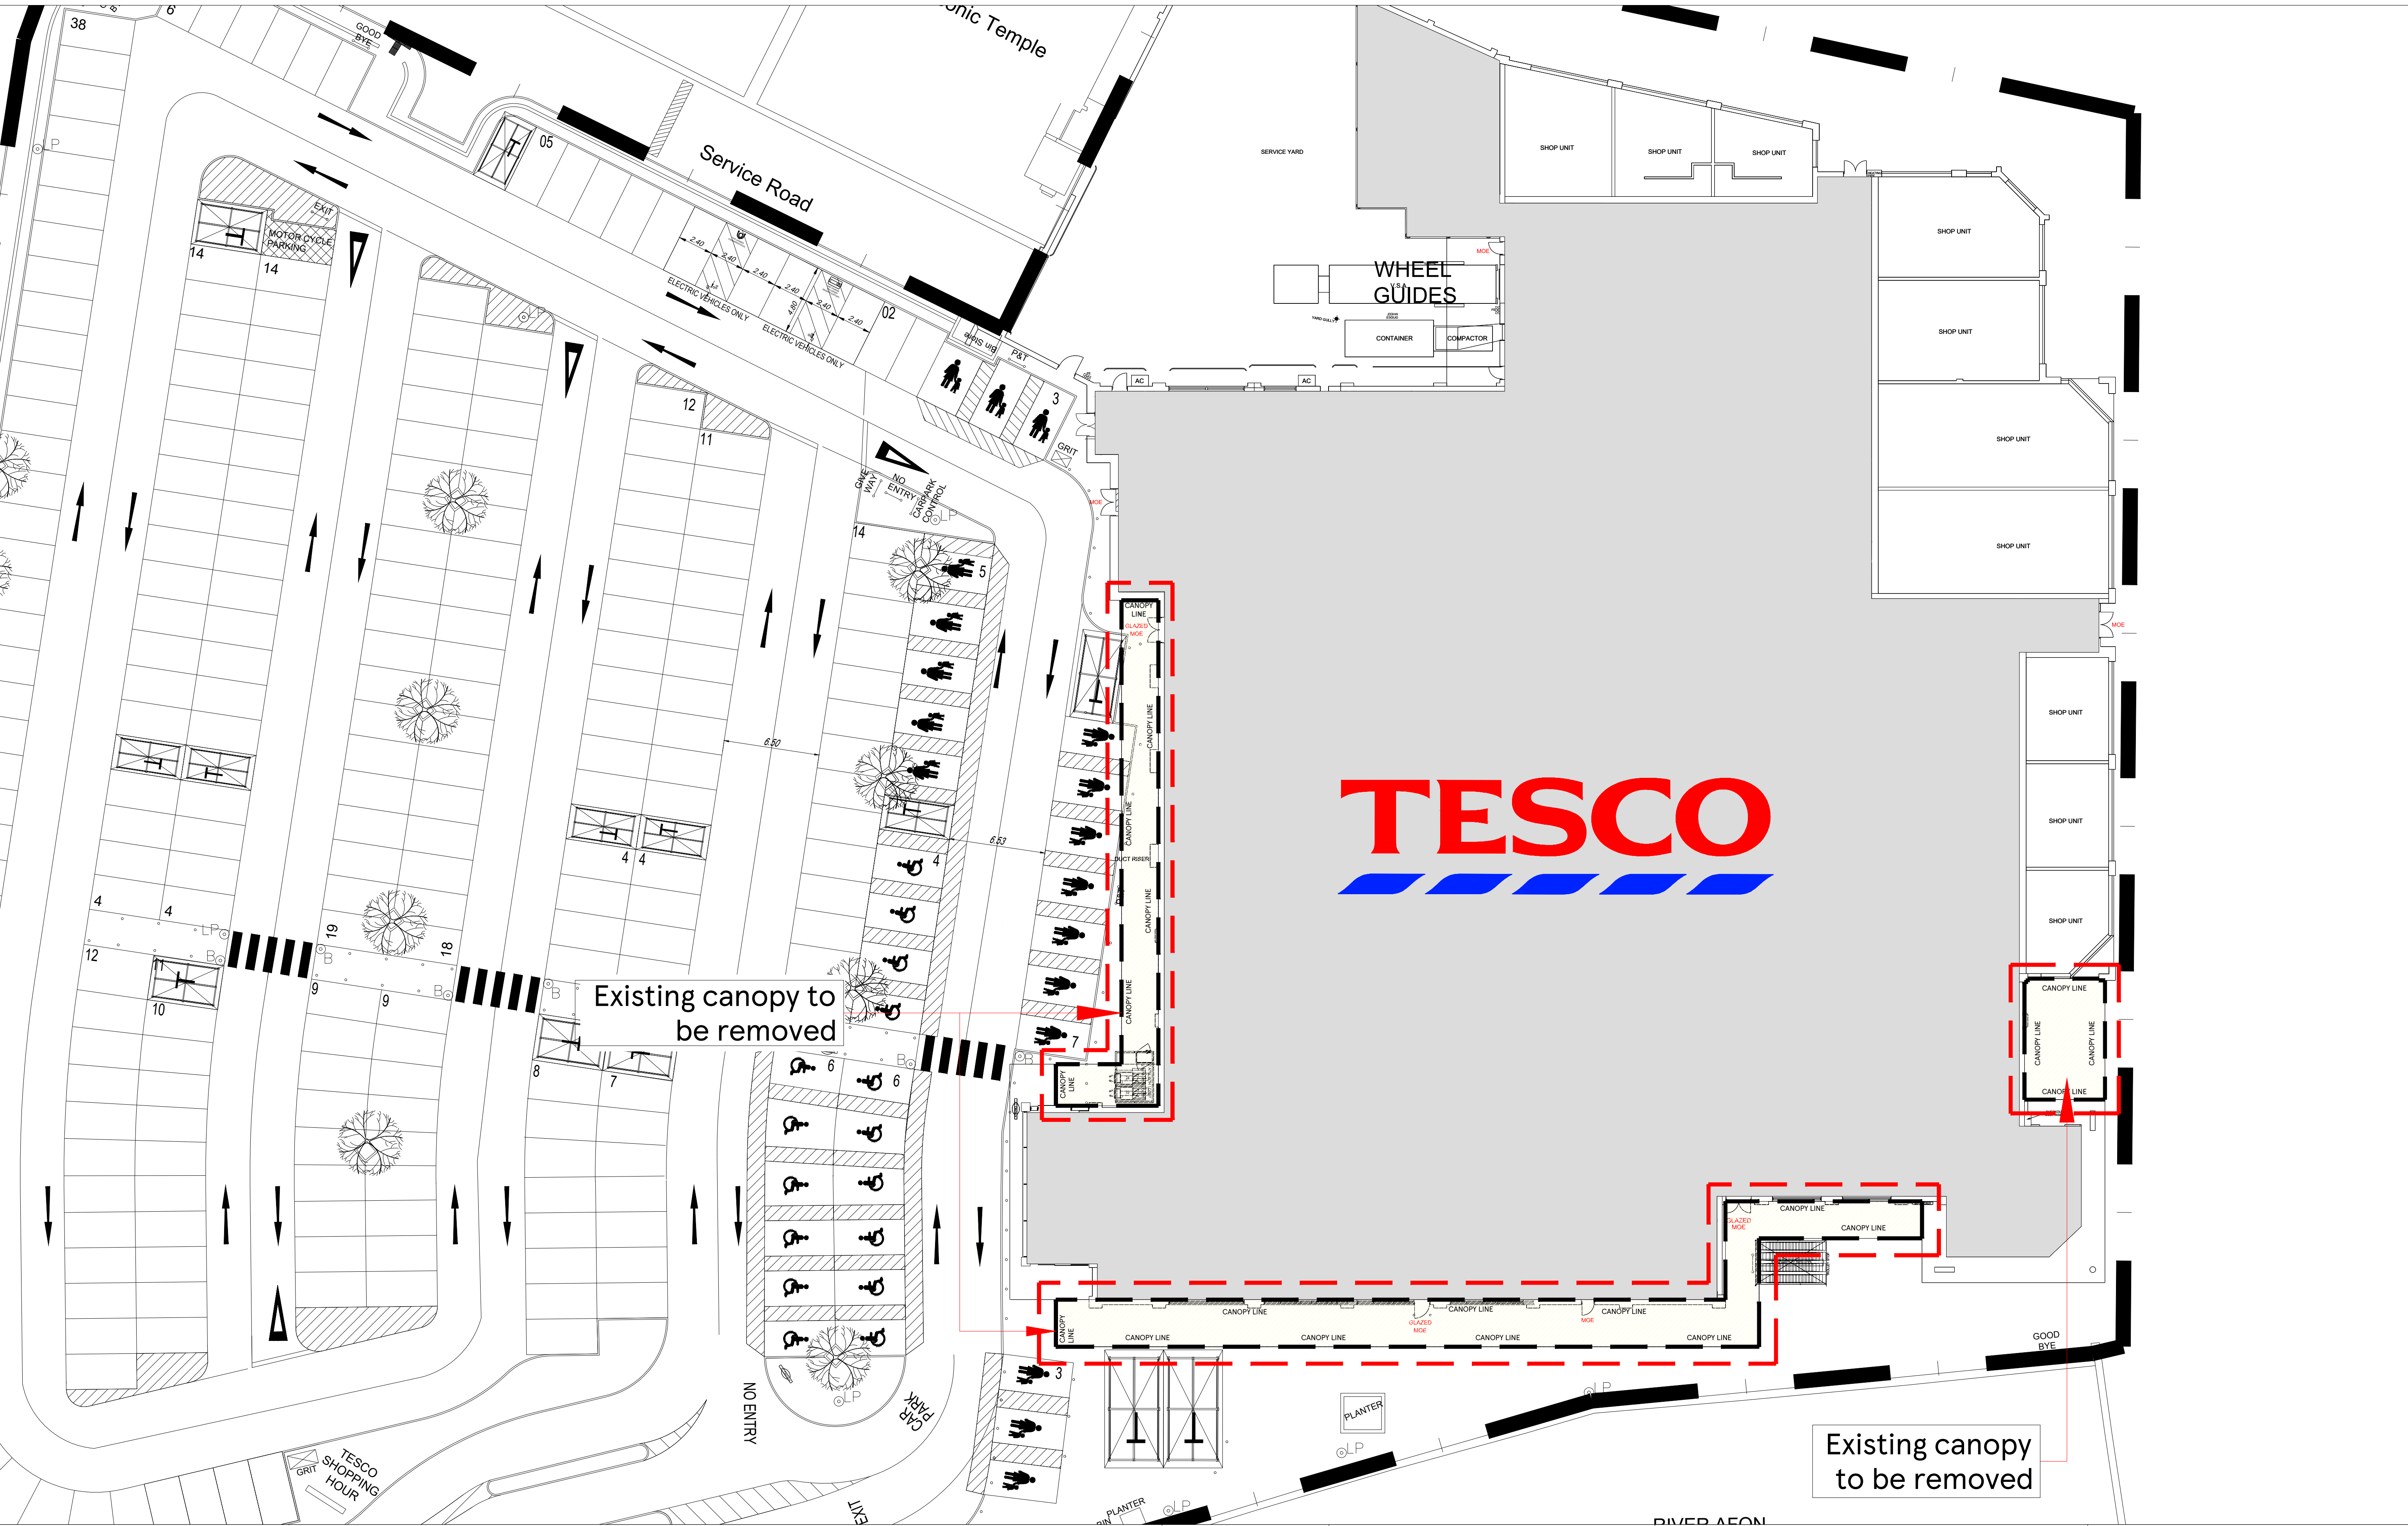

SCALE BAR 1:200 4m 0 4m 8m 12m 16m 20m	DRAWING NO 02_3056_02B SCALE 1:200@A1 CHECKED BY SHIKHA DRAWN BY RITESH DATE 22.11.2022	STORE TYPE SUPERSTORE STORE NAME PORT TALBOT CONTENT EXISTING PART PLAN_CANOPY	TESCO FEASIBILITY PLANNING STORE PLANNING DEPARTMENT PROPERTY SERVICES HIGHWOODS BUILDING, KESTREAL WAY WELWYN GARDEN CITY, HERTFORDSHIRE, AL7 1GB UK TELEPHONE : 01707 395150 THE COPYRIGHT AND ALL OTHER RIGHTS IN AND RELATING TO THIS PUBLICATION BELONG TO AND ARE THE SOLE PROPERTY OF TESCO STORES LIMITED. ALL RIGHTS ARE RESERVED. NEITHER THE WHOLE NOR ANY PART OF THIS PUBLICATION MAY BE REPRODUCED OR TRANSMITTED IN ANY FORM OR BY ANY ELECTRONIC OR MECHANICAL MEANS INCLUDING PHOTOCOPYING AND RECORDING OR FROM ANY RETRIEVAL SYSTEM WITHOUT THE PRIOR WRITTEN LICENCE FROM THE OWNERS © 1997 TESCO STORES LIMITED
---	--	---	---