

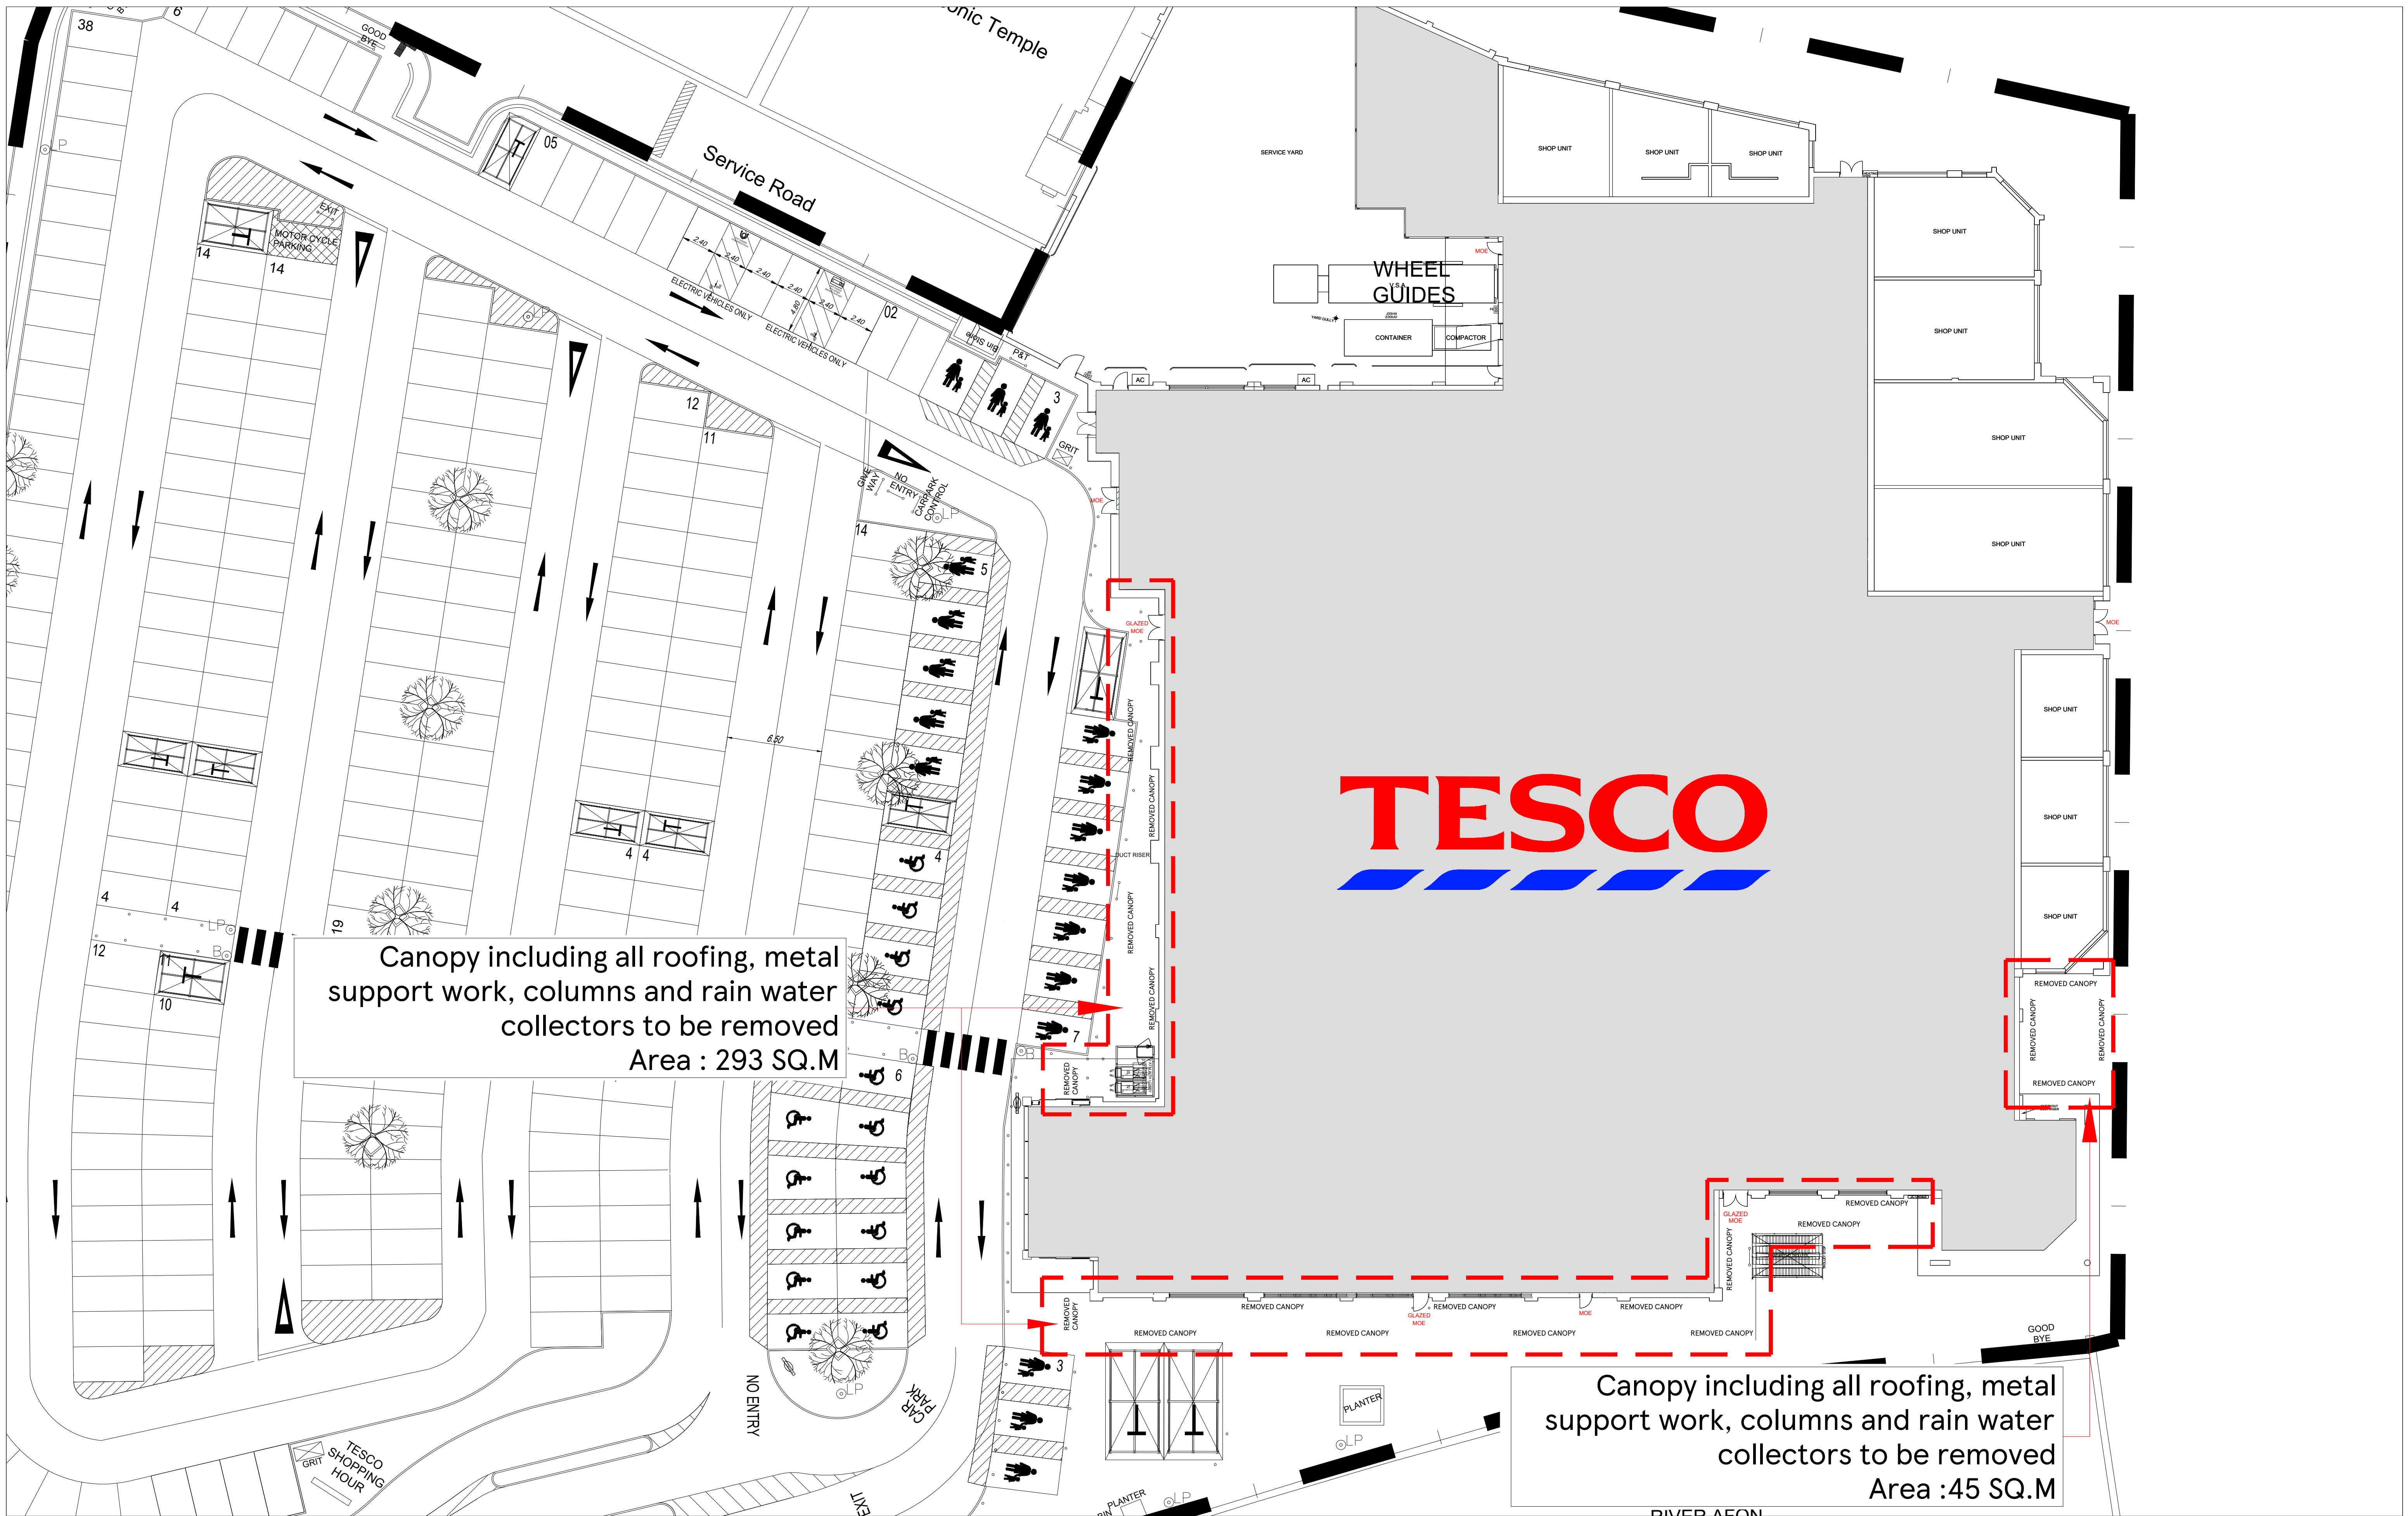


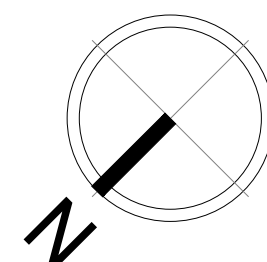

Canopy including all roofing, metal support work, columns and rain water collectors to be removed
Area : 293 SQ.M

Canopy including all roofing, metal support work, columns and rain water collectors to be removed
Area :45 SQ.M

SCALE BAR

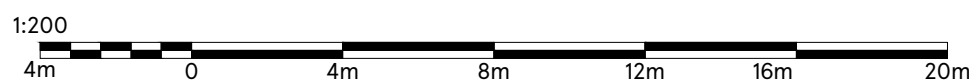

DRAWING NO
02_3056_02D

SCALE
1:200@A1

CHECKED BY
SHIKHA
DRAWN BY
RITESH

DATE
22.11.2022

DIVER ASON
STORE TYPE
SUPERSTORE

STORE NAME
PORT TALBOT

CONTENT
PROPOSED PART PLAN_CANOPY

TESCO
FEASIBILITY PLANNING
STORE PLANNING DEPARTMENT
PROPERTY SERVICES

HIGHWOODS BUILDING, KESTREAL WAY
WELWYN GARDEN CITY, HERTFORDSHIRE, AL7 1GB UK

TELEPHONE : 01707 395150

THE COPYRIGHT AND ALL OTHER RIGHTS IN AND RELATING TO THIS PUBLICATION
BELONG TO AND ARE THE SOLE PROPERTY OF TESCO STORES LIMITED.
ALL RIGHTS ARE RESERVED. NEITHER THE WHOLE NOR ANY PART OF THIS
PUBLICATION MAY BE REPRODUCED OR TRANSMITTED IN ANY FORM OR BY ANY
ELECTRONIC OR MECHANICAL MEANS INCLUDING PHOTOCOPYING AND RECORDING
OR FROM ANY RETRIEVAL SYSTEM WITHOUT THE PRIOR WRITTEN LICENCE FROM THE
OWNER © 1997 TESCO STORES LIMITED