


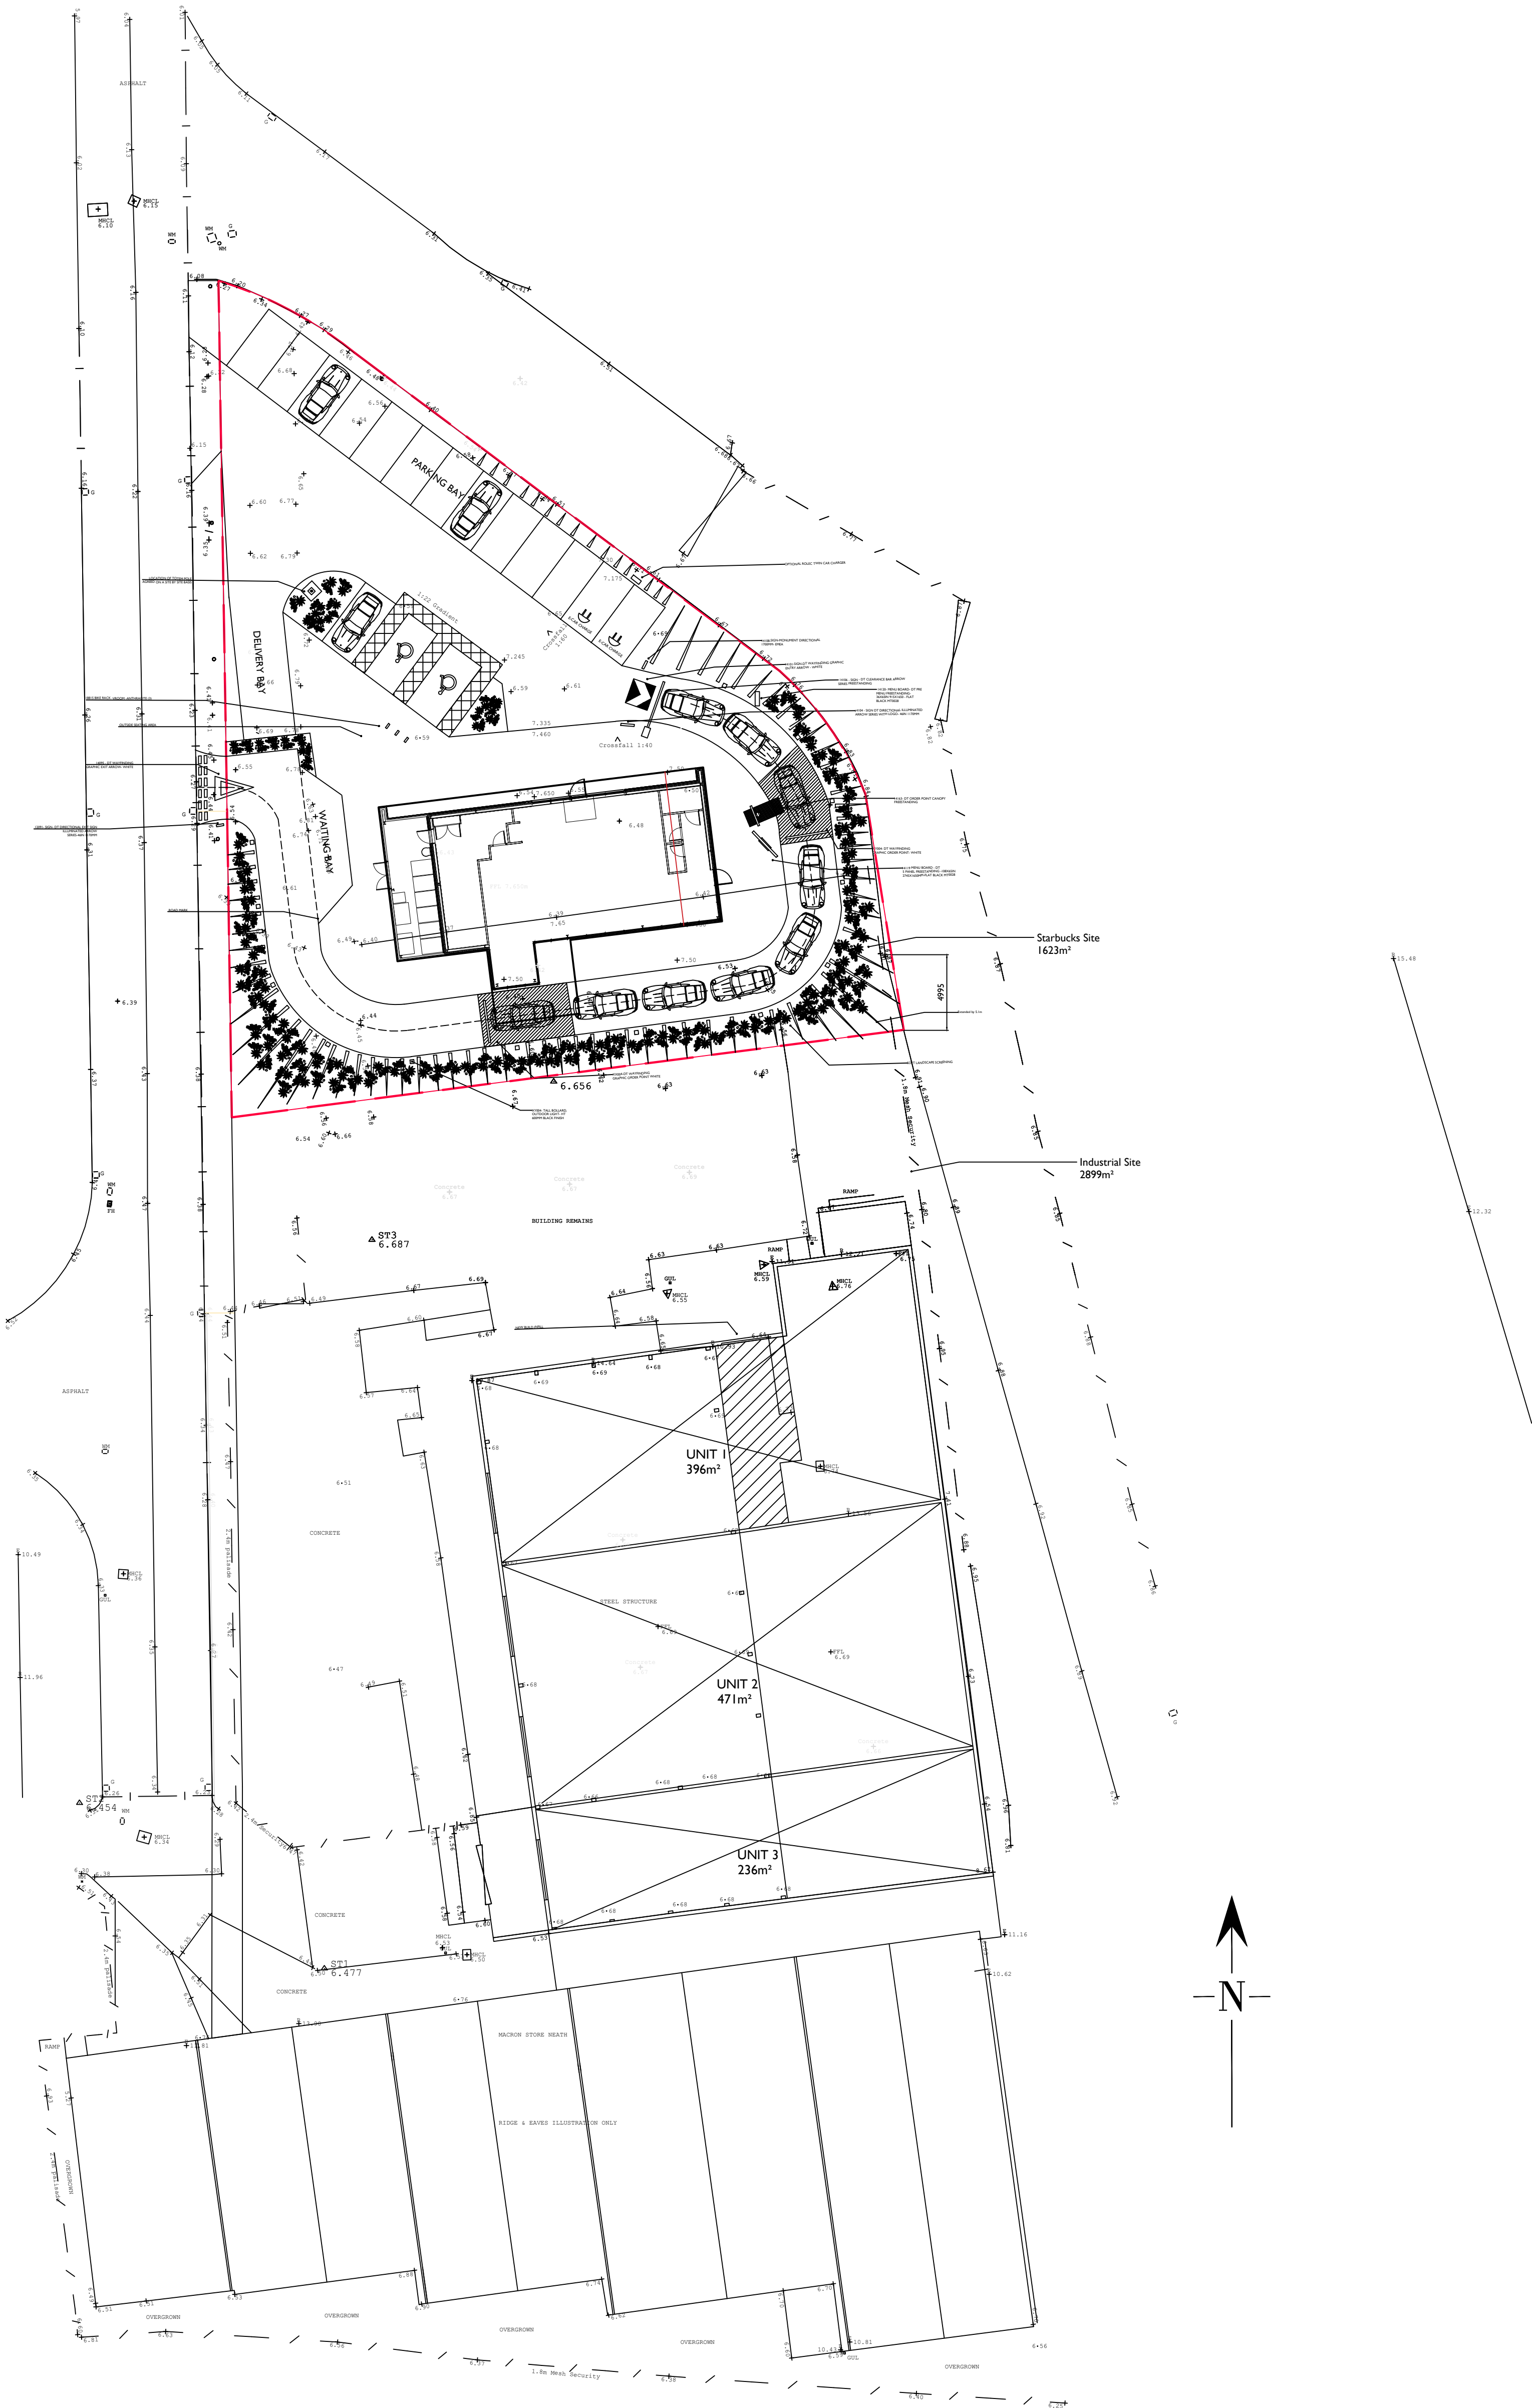

BUCKMASTERBATCUP
Architects Ltd.

CLIENT:
Huw Jenkins

PROJECT TITLE:
Site adjoining Neath Abbey Road, Neath

DRAWING TITLE:
Starbucks and industrial site masterplan

SCALE: **1:250 @ A1** | DATE: **September 2022**

SWANSEA
70 Walter Road
Swansea, SA1 4QA
T - 01792 466060
F - 01792 644646
www.bbarch.co.uk
info@bbarch.co.uk

LONDON
One Kingdom Street
Paddington Central
London, W2 6BD

BBA **909.P.02**

This Drawing is Copyright.
Note: All dimensions to be checked on site
and not to be scaled from drawing

Revision

Date