

23/11/2022 16:52:55

1
SK032

Ground Floor
1 : 500

2
SK032



First Floor
1 : 500

3
SK032

Second Floor
1 : 500

4
SK032

Third Floor
1 : 500

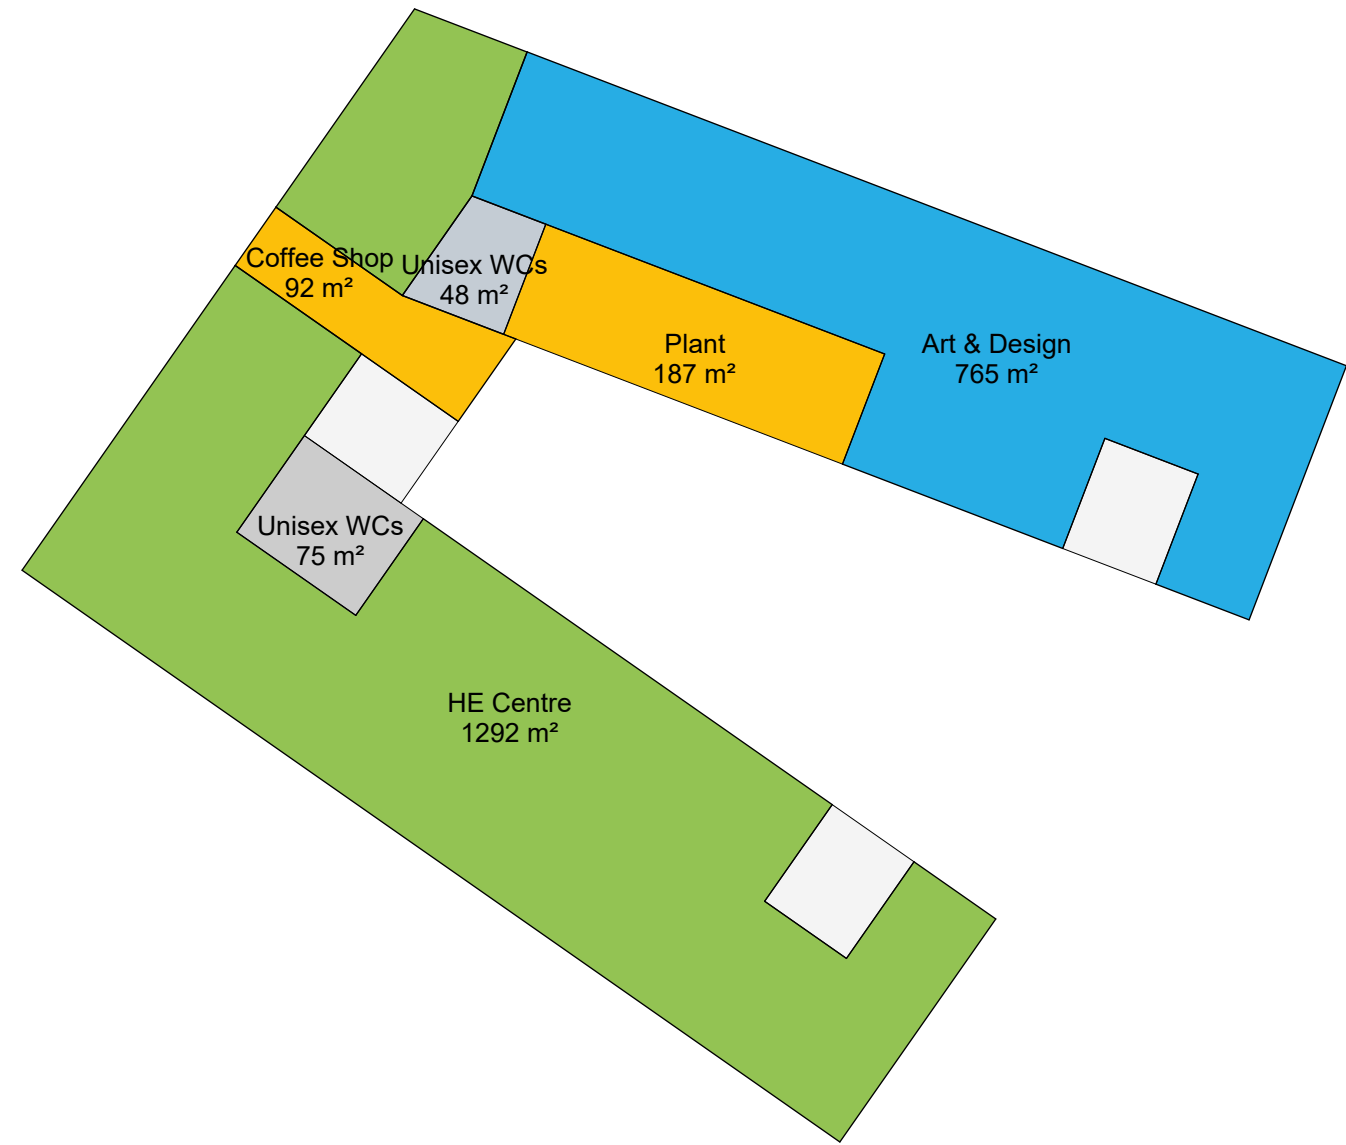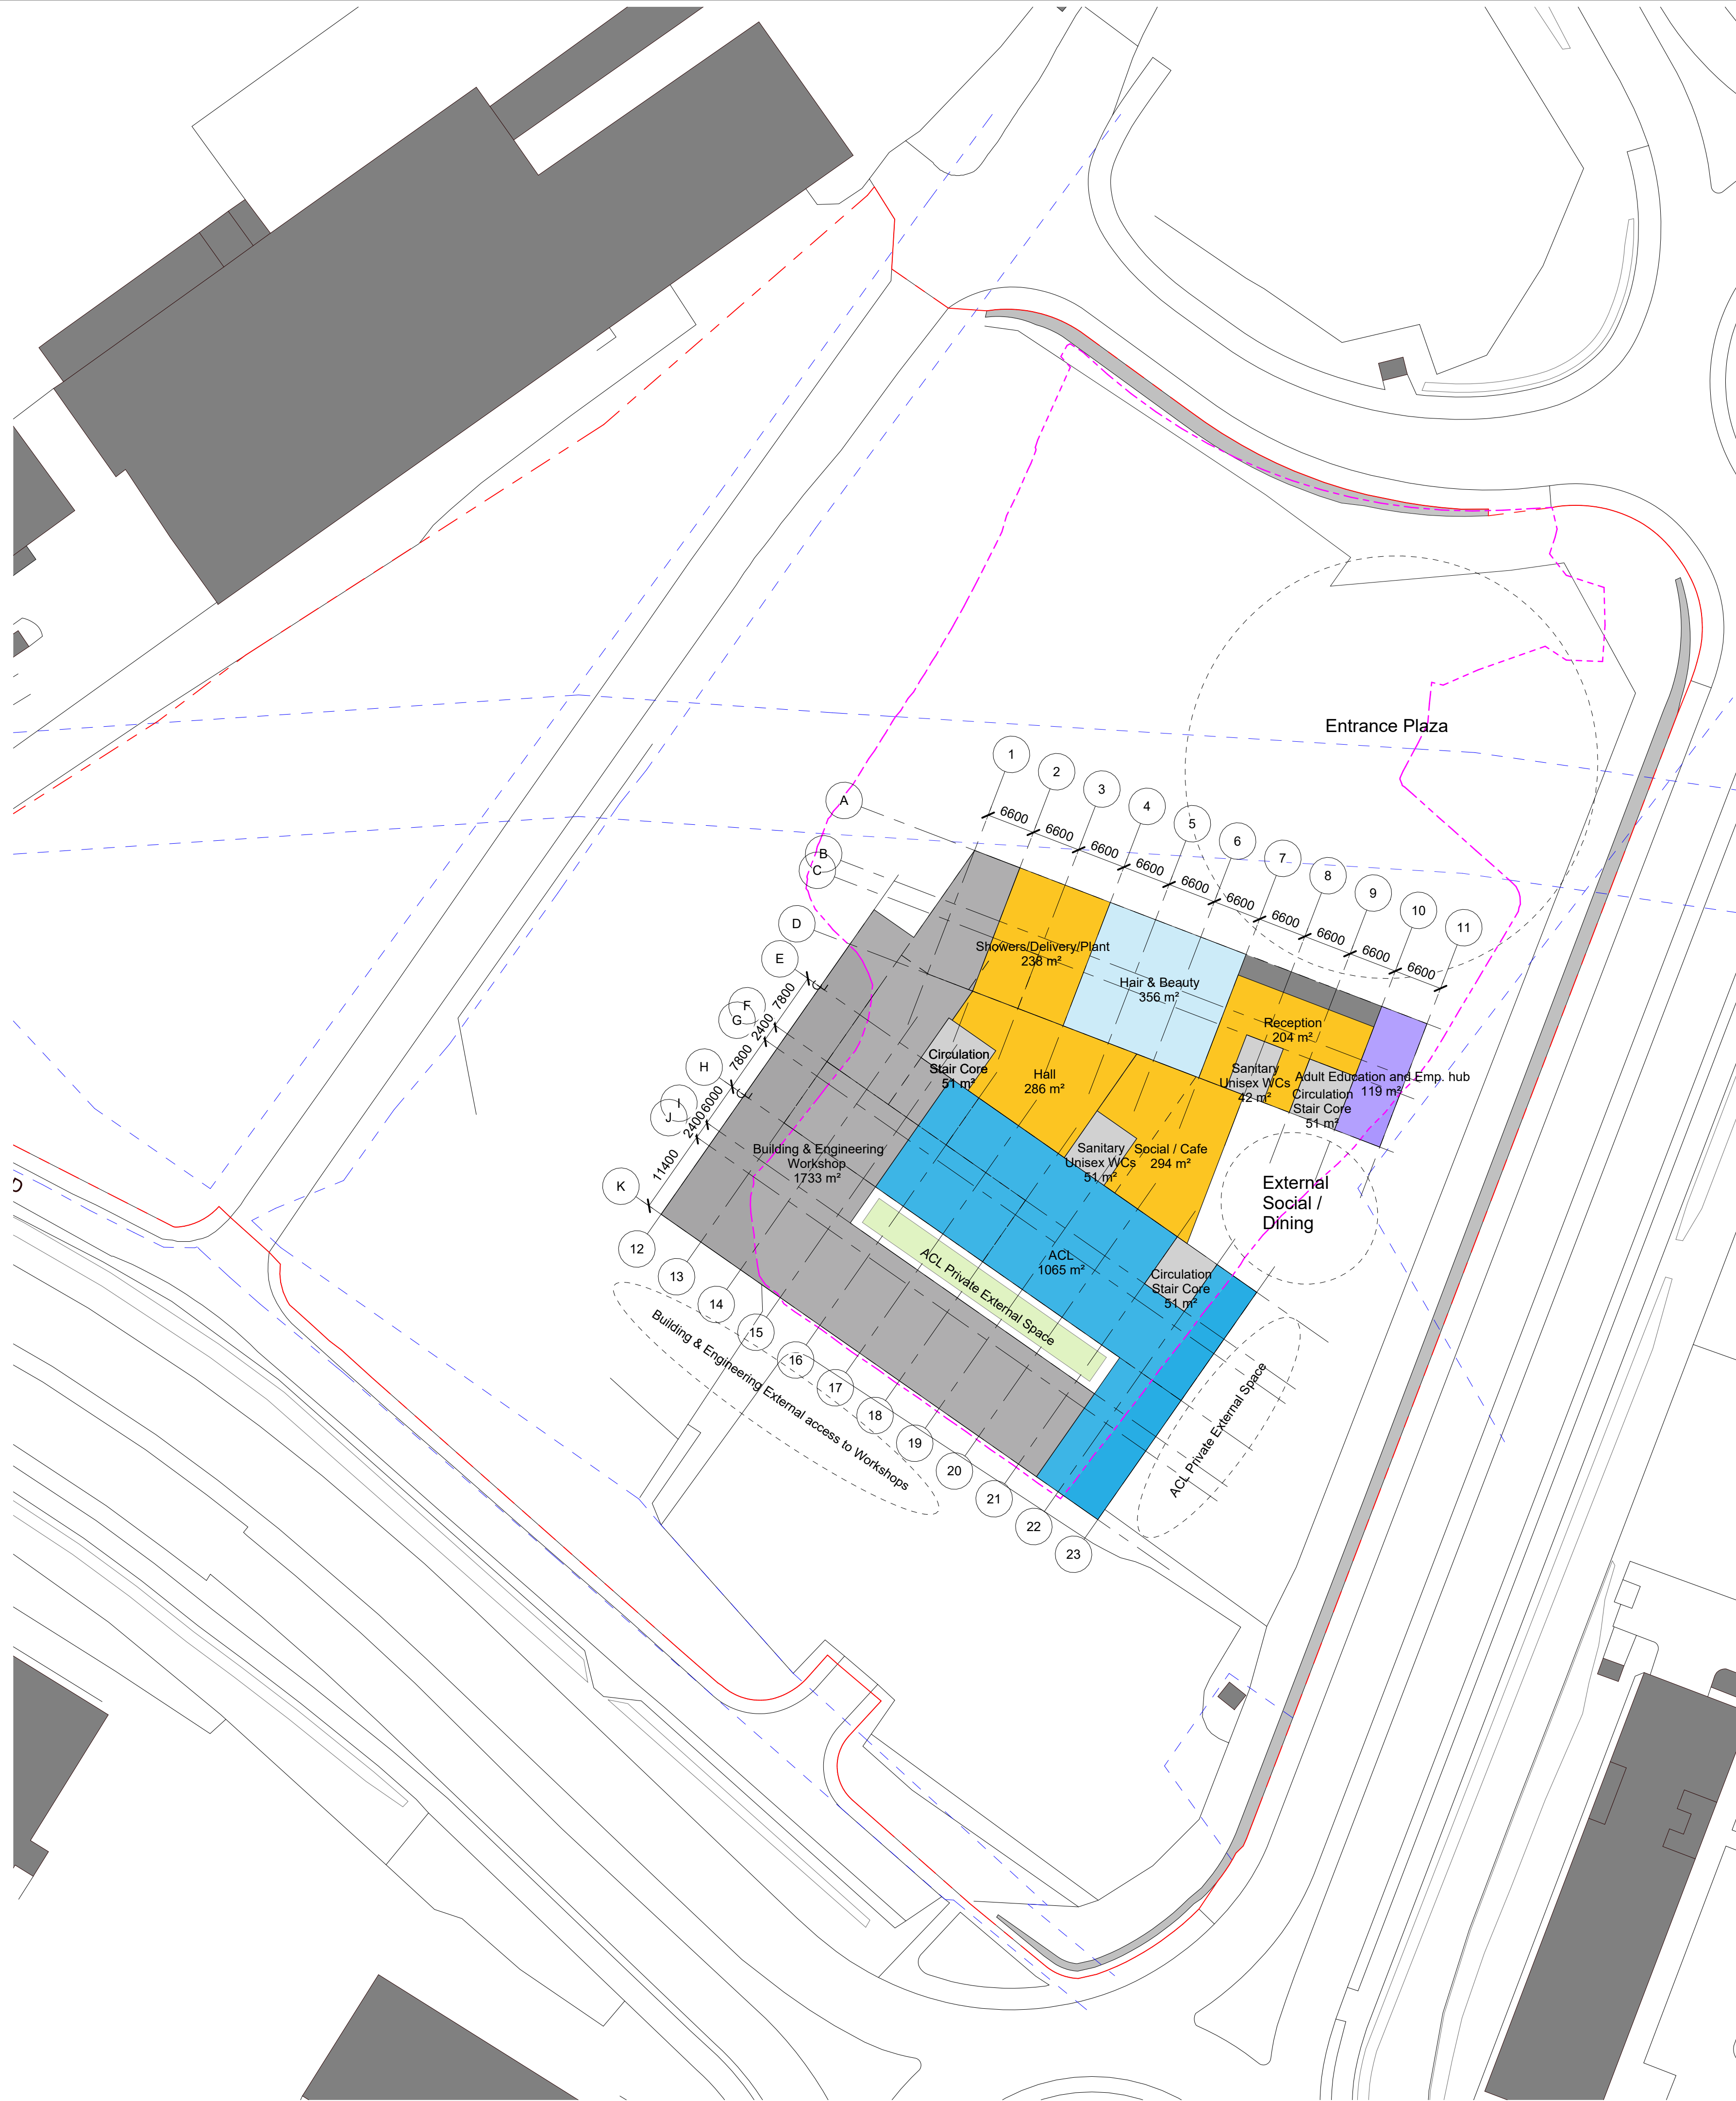

© COPYRIGHT
The copyright in this drawing is vested in Sheppard Robson and no license or assignment of any kind has been, or is, granted to any third party whether by provision of copies or originals or otherwise unless agreed in writing.
DO NOT SCALE FROM THIS DRAWING
The contractor shall check and verify all dimensions on site and report any discrepancies in writing to Sheppard Robson before proceeding work
FOR ELECTRONIC DATA ISSUE
Electronic Data / drawings are issued as "read only" and should not be interrogated for measurement. All dimensions and levels should read, only from those values stated in test, on the drawing.

REV.	DATE	AMENDMENT
P00	23/11/2022	Issued for Information

KEYPLAN

CLIENT

Neath Port Talbot College

SHEPPARD ROBSON

77 Parkway Camden Town London NW1 7PU
T: +44 (0)20 7504 1700 E: london@sheppardrobson.com

PROJECT
Harbourside

SCALE@A1	DATE	ORIGINATOR	CHECKED	AUTHORISED
1 : 500	23/11/22	JE	MD	MD

Preliminary Building Arrangement Plans

Stage 1

STATUS	PURPOSE FOR ISSUE	SR NO.
S2	For Information	6841
DRAWING NO.	REV.	
PT0101-SRA-ZZ-ZZ-DR-A-SK032	P00	