
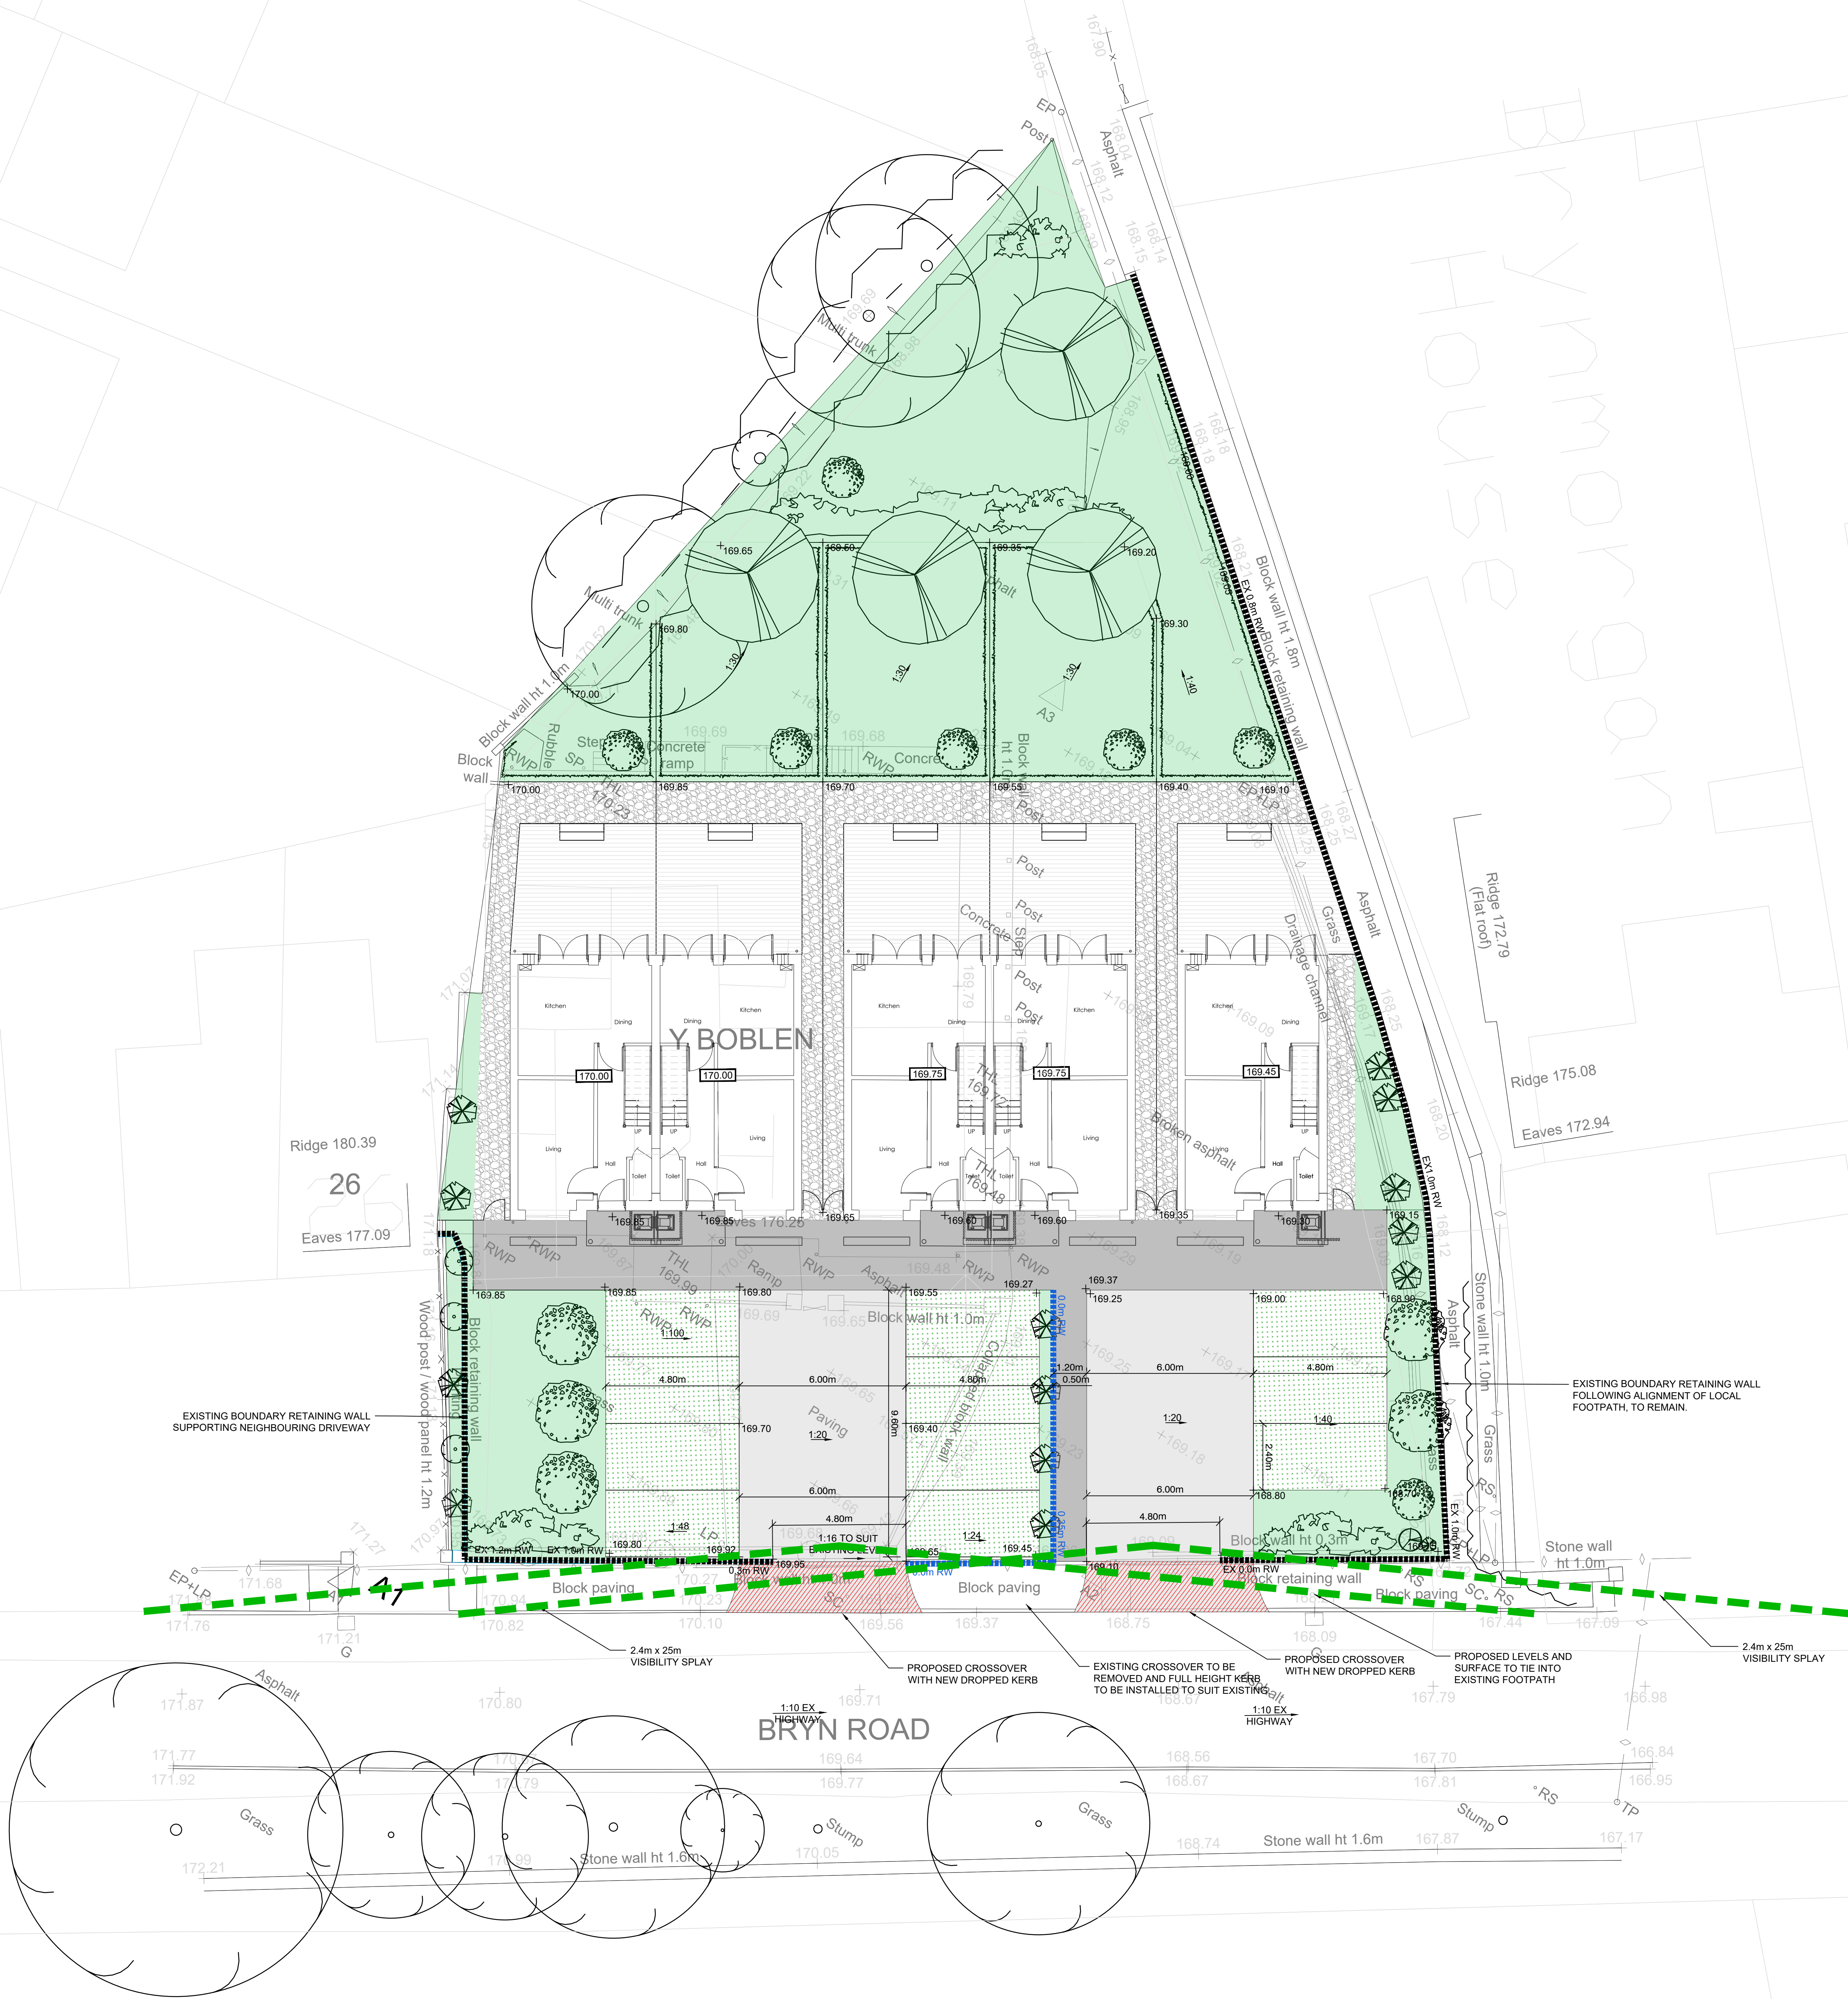


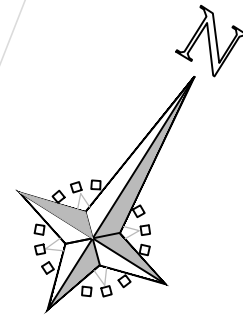

DO NOT SCALE this drawing. Use figured dimensions only.
The Contractor must check & verify all dimensions on site.
Any discrepancies must be reported immediately to the Engineer for clarification before proceeding.
This drawing is copyright and owned by Avocet Engineering Consultancy.
It is assumed that all works on this drawing will be carried out by a competent contractor, working where appropriate to an approved method statement.

KEY	
	PARKING BAY - GRASS PAVING SYSTEM (TBC)
	FOOTPATH - BITUMINOUS
	DRIVEWAY/PARKING - BITUMINOUS
	DRIVEWAY/PARKING - CROSSOVER
	FOOTPATH - GRAVEL
	PROPOSED FINISHED FLOOR LEVEL (FFL)
	PROPOSED SPOT LEVEL
	EXISTING RETAINING WALL
	PROPOSED RETAINING WALL (BY OTHERS)

PLANNING ISSUE

Rev	Date	Description	By
A01	08.11.21	PLANNING ISSUE	JW

Client
MR MOHAMMAD HUMAYUN NASSER

Project
24 BRYN ROAD, CWMLLYNFELL

Title
EXTERNAL WORKS
GENERAL ARRANGEMENT

Drawing Status			
PLANNING			
Drawn	Checked	Approved	Date
JW	VK	JM	NOV 21
Project No.	Drawing No.	Revision	
AVO-21088	CIV-001	A01	



AVOCET
CIVIL ENGINEERING
CONSULTANCY

www.avocetcivils.co.uk | enquiries@avocetcivils.co.uk
Company Registered in England and Wales No. 10819923

IN PARTNERSHIP WITH
MORGAN STRUCTURAL LIMITED

