
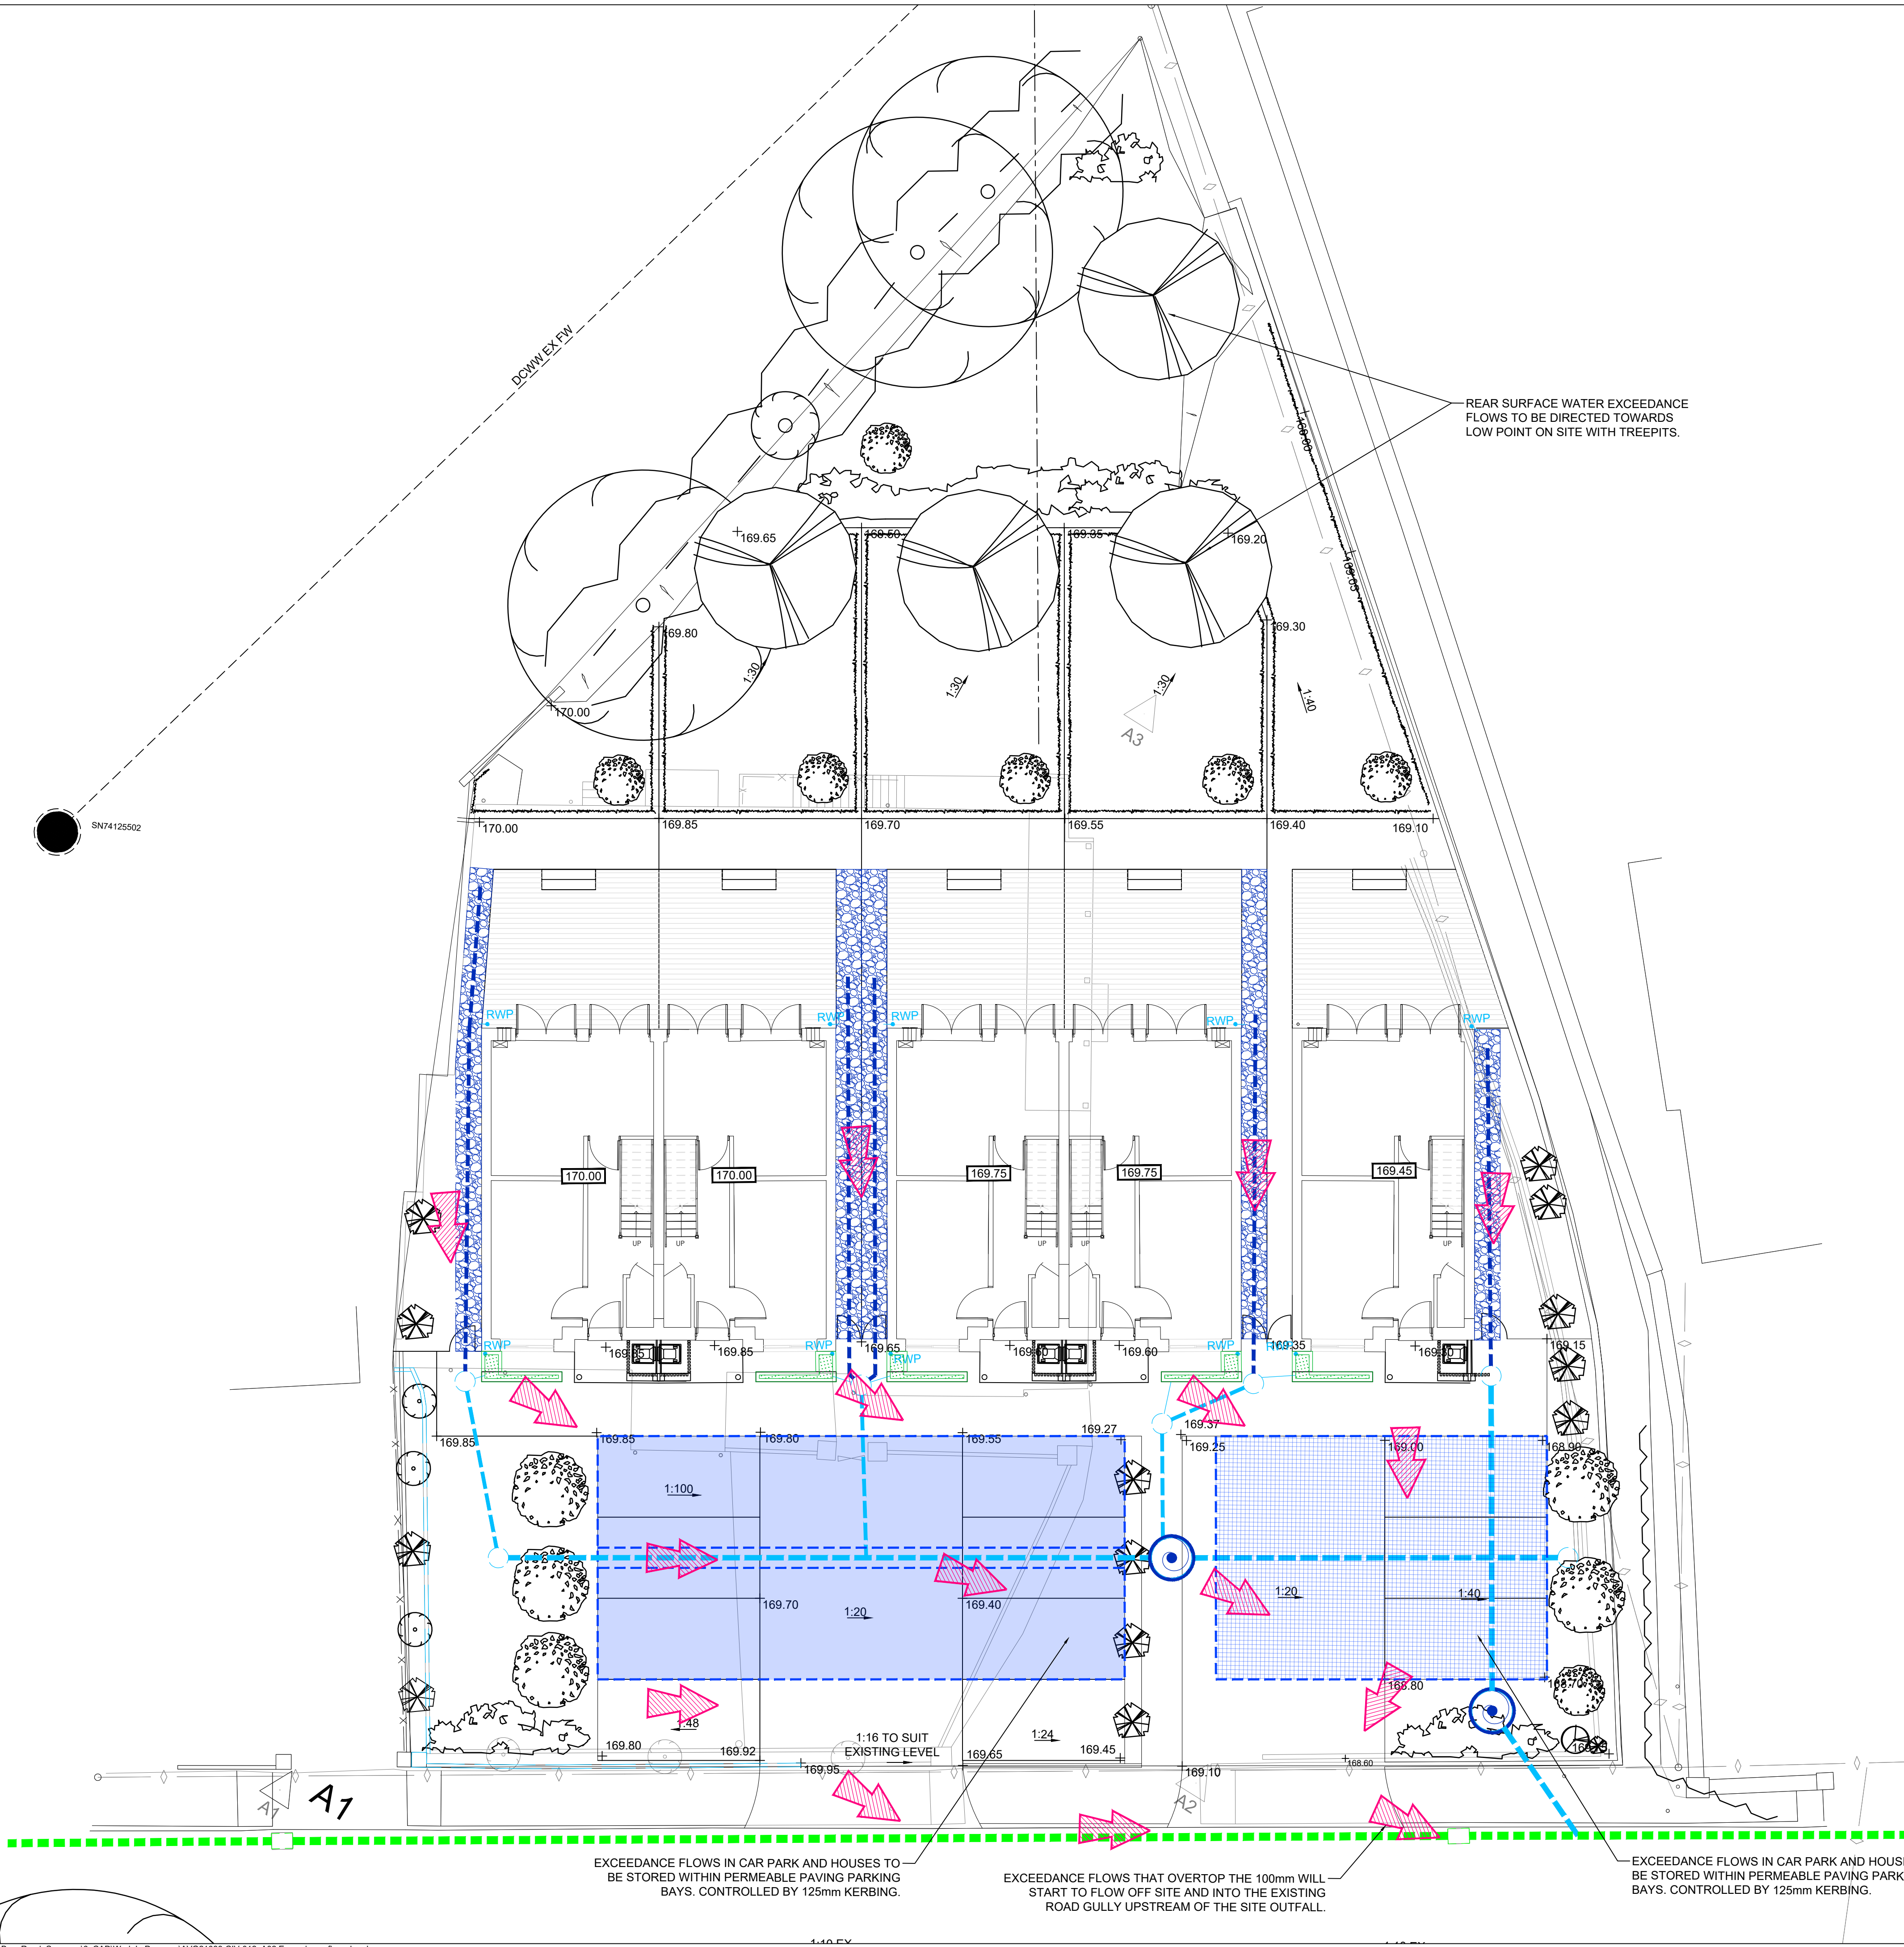


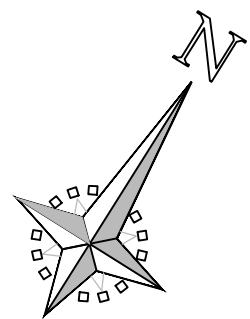

DO NOT SCALE this drawing. Use figured dimensions only.
The Contractor must check & verify all dimensions on site.
Any discrepancies must be reported immediately to the Engineer for clarification before proceeding.
This drawing is copyright and owned by Avocet Civil Engineering Consultancy.

SAFETY, HEALTH AND ENVIRONMENTAL INFORMATION
Refer to the relevant Construction (Design and Management) documentation where applicable.
It is assumed that all works on this drawing will be carried out by a competent contractor, working where appropriate to an approved method statement.

- LEGEND**
- SURFACE WATER SEWER
 - GEOCELLULAR ATTENUATION TANK
 - GRANULAR ATTENUATION BLANKET
 - FILTER DRAIN
 - EXISTING PRIVATE COMBINED SEWER
 - EXISTING DCWW COMBINED DRAIN
 - EXISTING HIGHWAY SEWER (TBC)
 - SW HYDROBRAKE CHAMBER
 - RAISED RAIN GARDEN
 - EXCEEDANCE FLOW ARROW

SAB APPROVAL ISSUE

A02	26/01/22	UPDATED TO SUIT SAB COMMENTS	JW
A01	09/11/21	ISSUED FOR SAB APPROVAL	JW
Rev	Date	Description	By
Client	MR MOHAMMAD HUMAYUN NASSER		

Project
24 BRYN ROAD, CWNLLYNFELL

Title
EXCEEDANCE FLOW PLAN

Drawing Status SAB APPROVAL				
Drawn	Checked	Approved	Date	Scale @ A1
JW	VW	JM	NOV 21	1:100
Project No.	Drawing No.	Revision		
AVO-21088	CIV-012	A02		



AVOCET
CIVIL ENGINEERING
CONSULTANCY

www.avocetcivils.co.uk | enquiries@avocetcivils.co.uk
Company Registered in England and Wales No. 10819923

IN PARTNERSHIP WITH
MORGAN STRUCTURAL LIMITED

