


Cwmllynfell

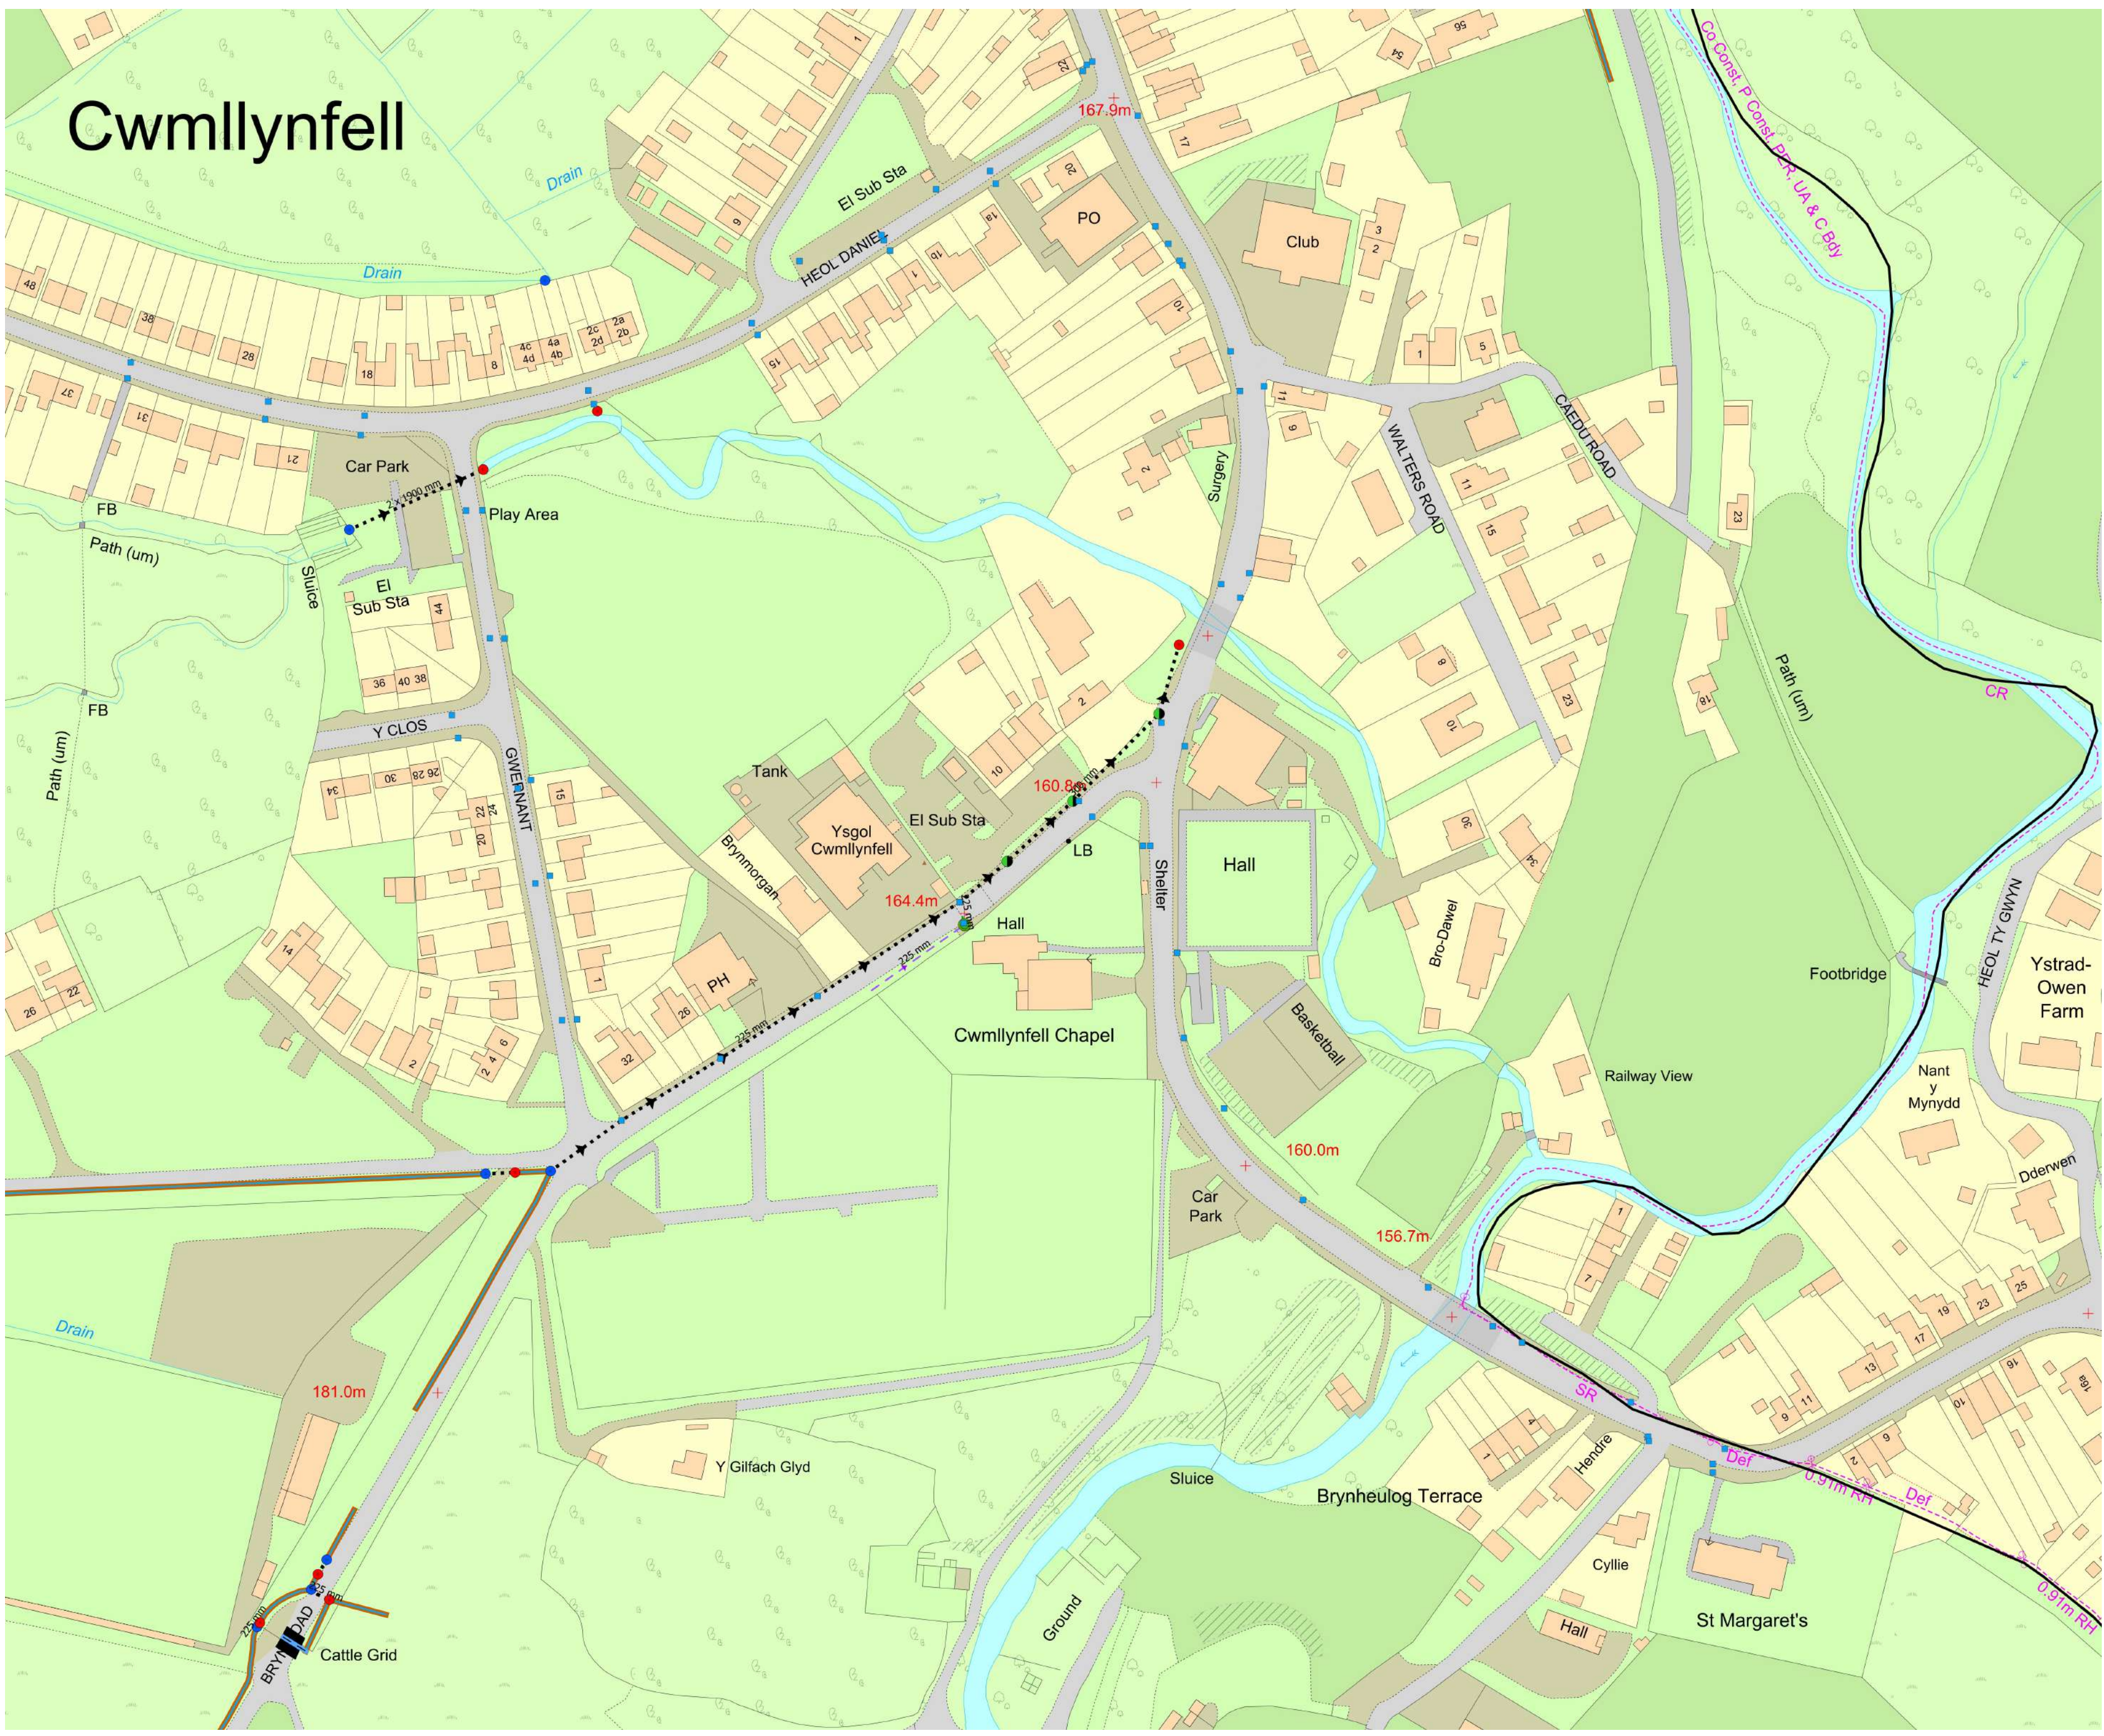

- MasterGully [32438]
- MasterPoint [9375]
- Inlet [1491]
- Outlet [2015]
- Surface Water Chamber [4556]
- Catchpit Chamber [436]
- Storm Overflow Chamber [24]
- Soakaway [94]
- Pollution Control Valve [14]
- Hydrobrake Chamber [24]
- Sluice [1]
- Access Cover [6]
- Beany Kerb Access Cover [299]
- Beany Kerb Outfall [404]
- Klargester Separator [3]
- Oil Interceptor [3]
- SW Harvesting Tank [2]
- MasterLine [16462]
- Aco Drain [324]
- Beany Kerb [375]
- Culvert [1992]
- Earth Ditch [405]
- Fluted Channel [4]
- Gully Line [9227]
- Land Drain [226]
- Storm Overflow [59]
- Surface Water Channel [136]
- Surface Water Lines [3545]
- Rising Main [8]
- French Drain [116]
- Abandoned Pipe [28]
- Sluice Pipe [1]
- Grip [4]
- MasterPolygon
- Cattle Grid
- Pond
- Swale
- Attenuation
- Balancing Pond
- Cellular Soakaway
- Spillway
- Permeable Paving

NETWORK MANAGEMENT
Neath Port Talbot County Borough Council
Cyngor Bwrdddeistref Sirol Castell-nedd Port Talbot
Nicola Pearce
Director of Environment
The Quays, Brunel Way, Baglan Energy Park,
Neath, SA112GG
© Newland & Gorton a Harlequin company, details 2013 Andrey Ordman 100023362
© Crown copyright and database rights 2013 Ordnance Survey 100023362



QGIS

24/01/2021

SW Drainage
Bryn Road, Cwmllynfell

A2 **Sheet 1**

1:1250 **M Rees**