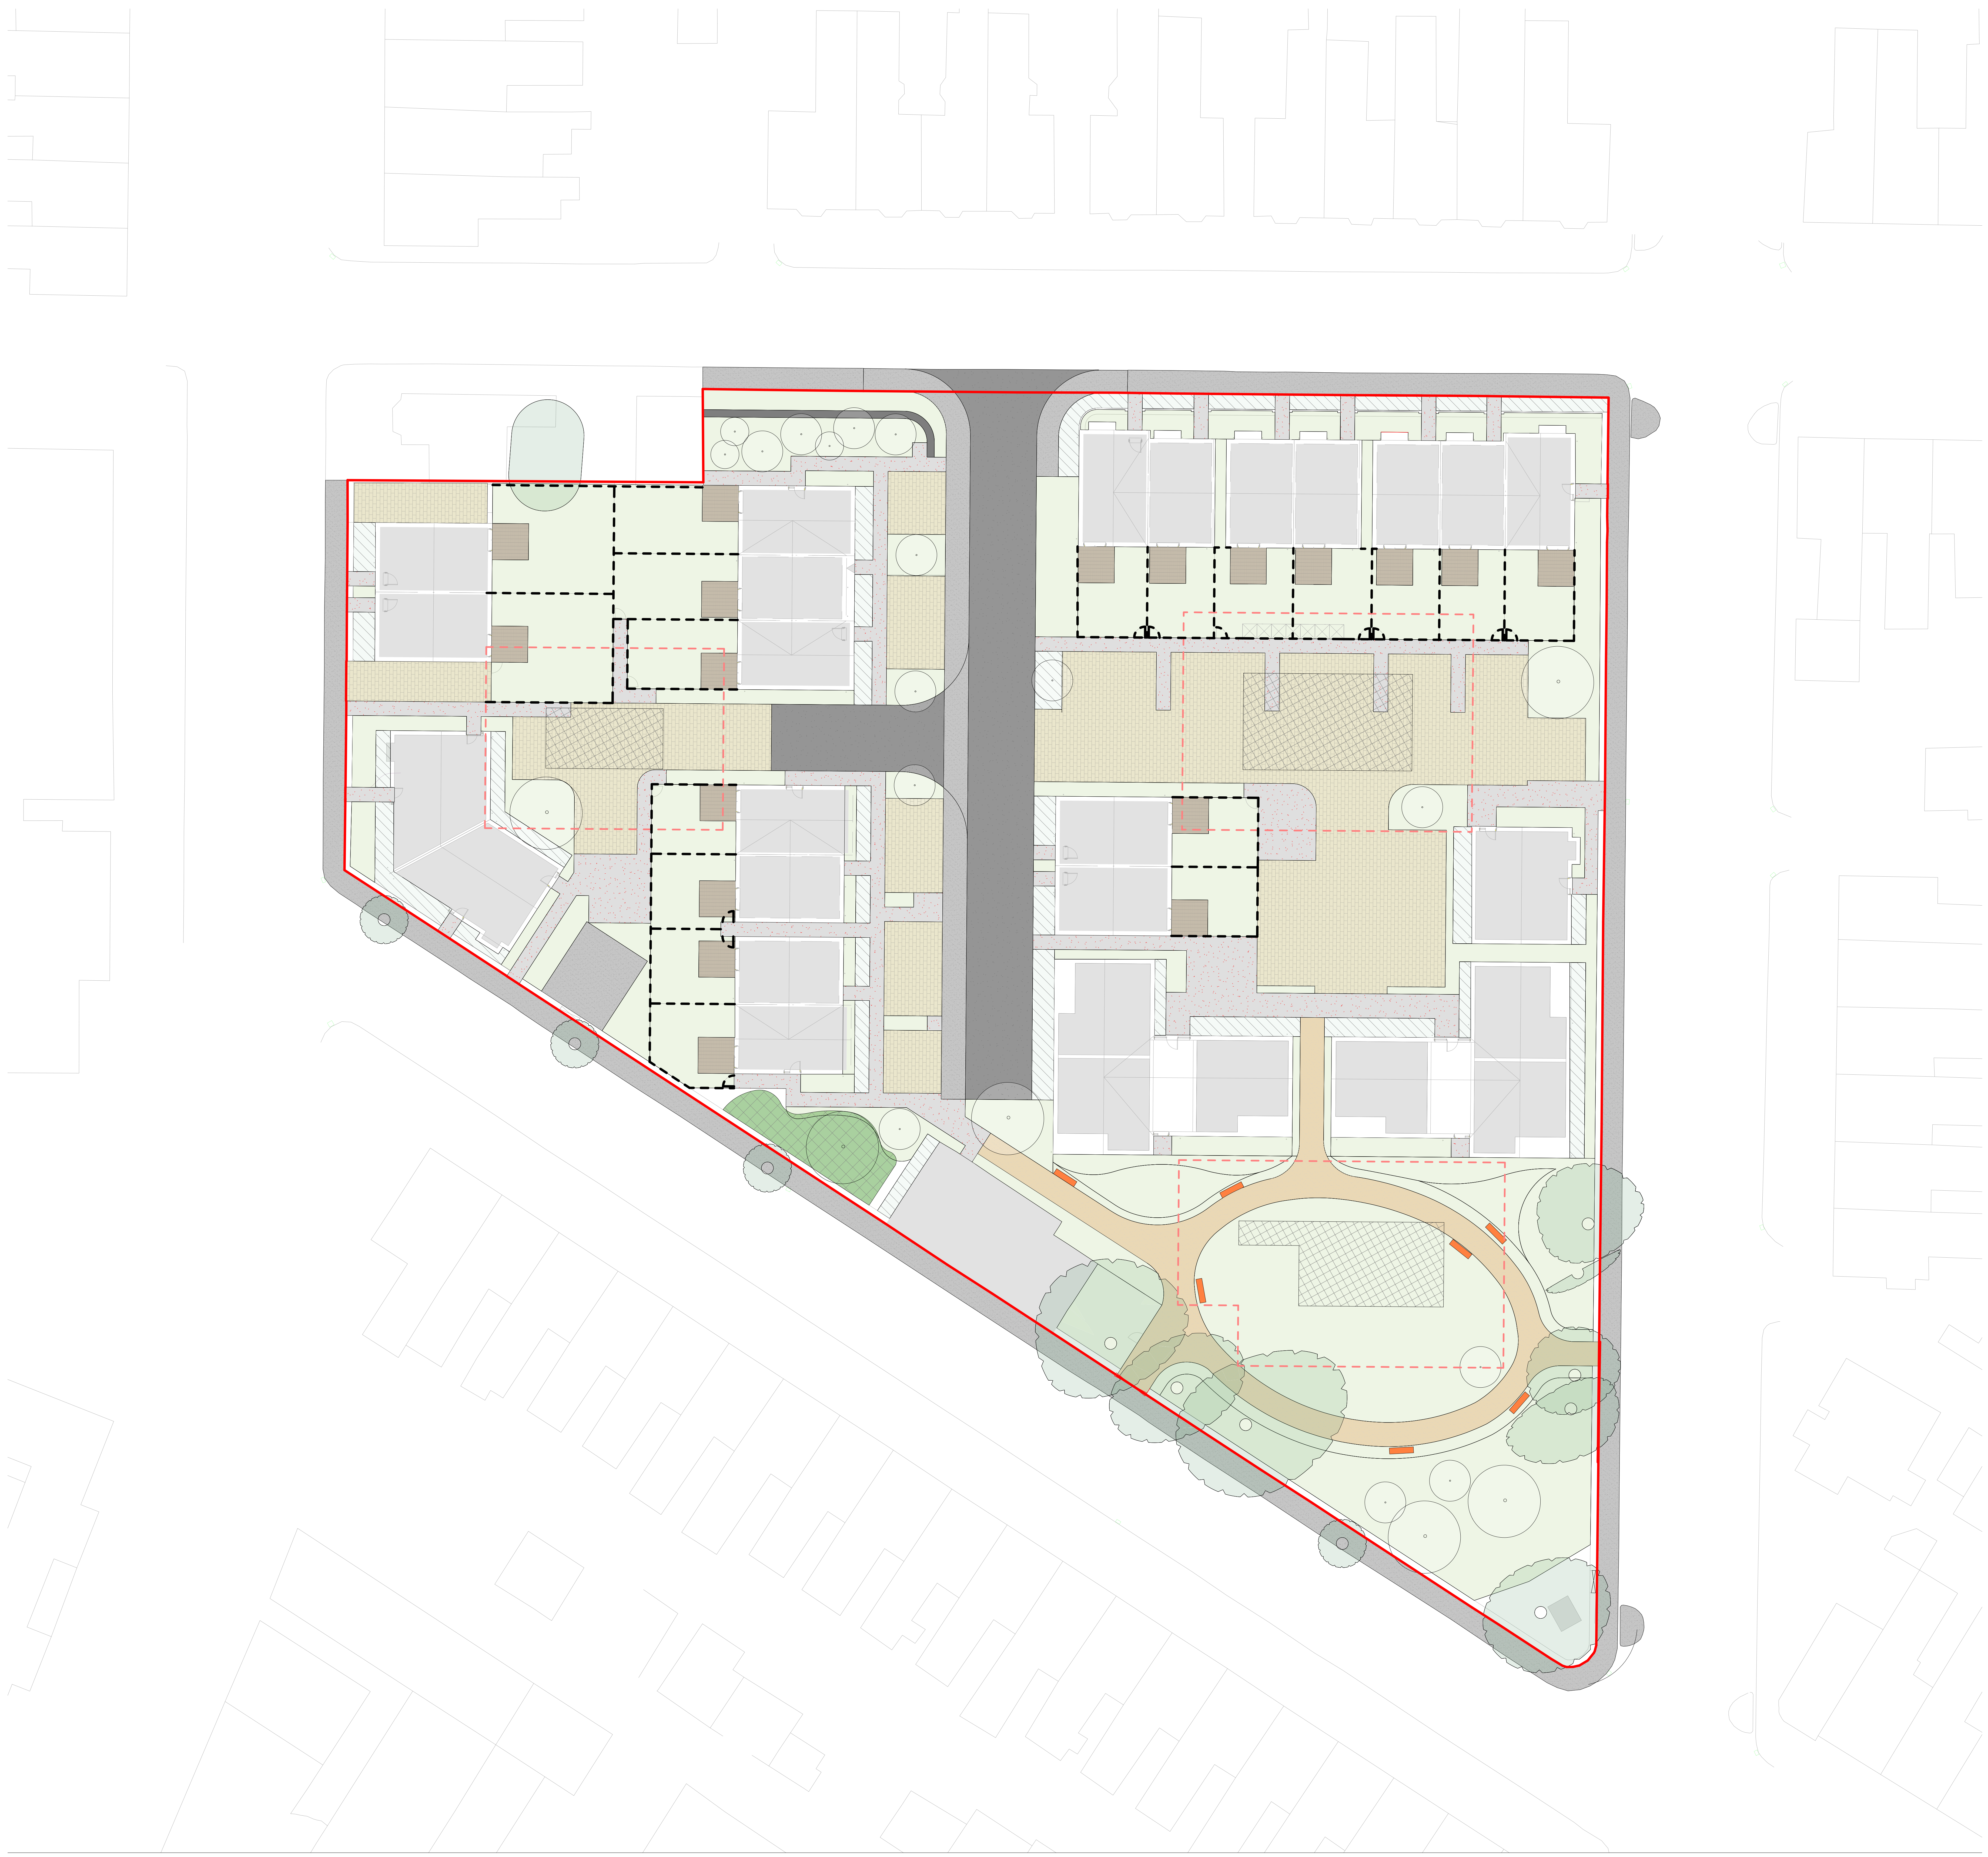

Key

▬	Site Boundary
- - -	Boundary between residents Refer to Architect's information.
■	**MACADAM** Adpoted Carriageway
■	**MACADAM** Adpoted Footway
▨	**MACADAM** with coloured chip colour TBC Adpoted Footway
▨	**PERMEABLE PAVING BLOCKS** L210 x W105 x D80mm - Breccia Grigio in H2O for permeable areas and standard construction for impermeable areas
▨	**PAVING BLOCKS** To back garden areas L300 x W75 x D80mm - Breccia Grigio for impermeable pedestrian paved areas
■	**RESIN BOUND GRAVEL** Footway
▬	**EXISTING TIMBER ELEMENTS** to be relocated. 500mm H x 500mm W x 2000mm L To be cleaned and treated at the Public Open Space Area.

Rev	Description	Drawn	Checked	Date Issued
P1	Site Boundary updated.	VT	SV	22.12.09

DO NOT SCALE. Use figured dimensions only.
The contractor is requested to check all dimensions before the work is put in hand.
©All copyrights Austin-Smith:Lord Ltd
This drawing must only be used for the purpose for which it is supplied and its contents must not be reproduced for any purpose without written permission.
No areas indicated, or areas calculated from this drawing should be used for valuation purposes or as the basis for development contracts.
Austin-Smith:Lord Ltd is a limited company registered in England & Wales with registered number 11773049 Registered Office: Port of Liverpool Building Pier Head Liverpool L3 1BY

Drawn	RT / VT / DC
Date	Dec 2022
Scale @ A0	1 : 200
Status	PLANNING

Austin-Smith:Lord Ltd
Architects Designers Planners
Landscape Architects
one Dunleavy Drive
Cardiff
CF11 0SN
t +44 (0)2920 225 208
e cardiff@austinsmithlord.com

Drawings and models powered by
Austin-Smith:Lord Ltd **BIM** using AutoDesk **Revit**

Austin·Smith:Lord

Project Devonshire Place

Description Proposed Hard Standing

Job No.	Drawing No.	Revision
222006	222006- ASL- XX- 22- DR- L- 0002	P1