


FLOOR/BASE DETAIL (RIGHT SIDE)

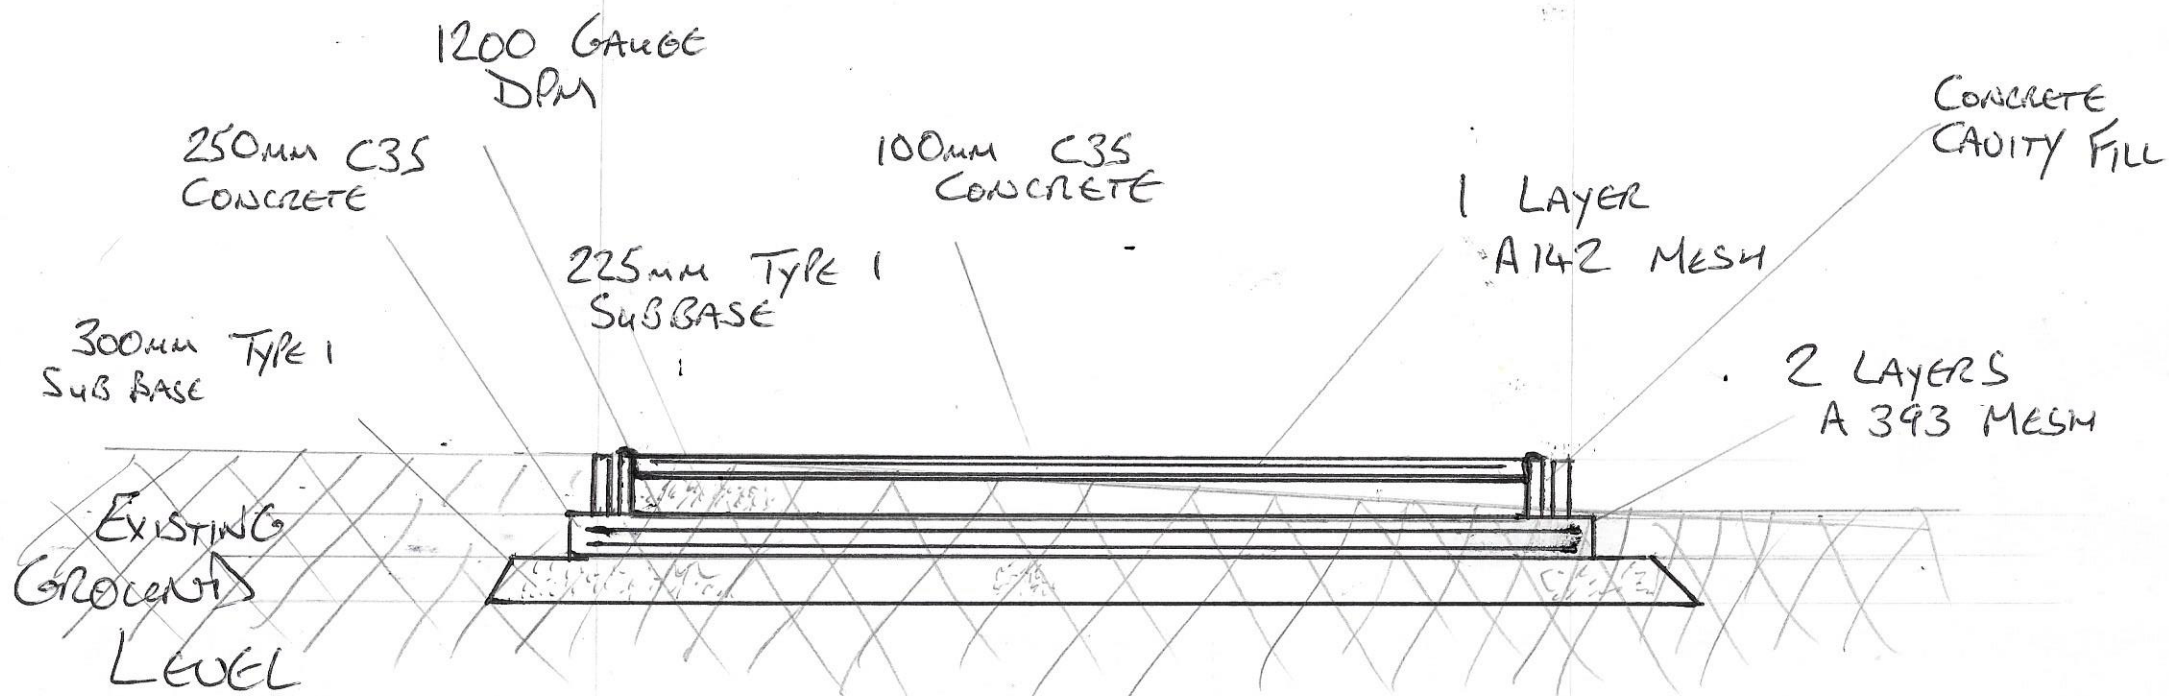

SCALE 1:50