


Dwg No.

Job Title

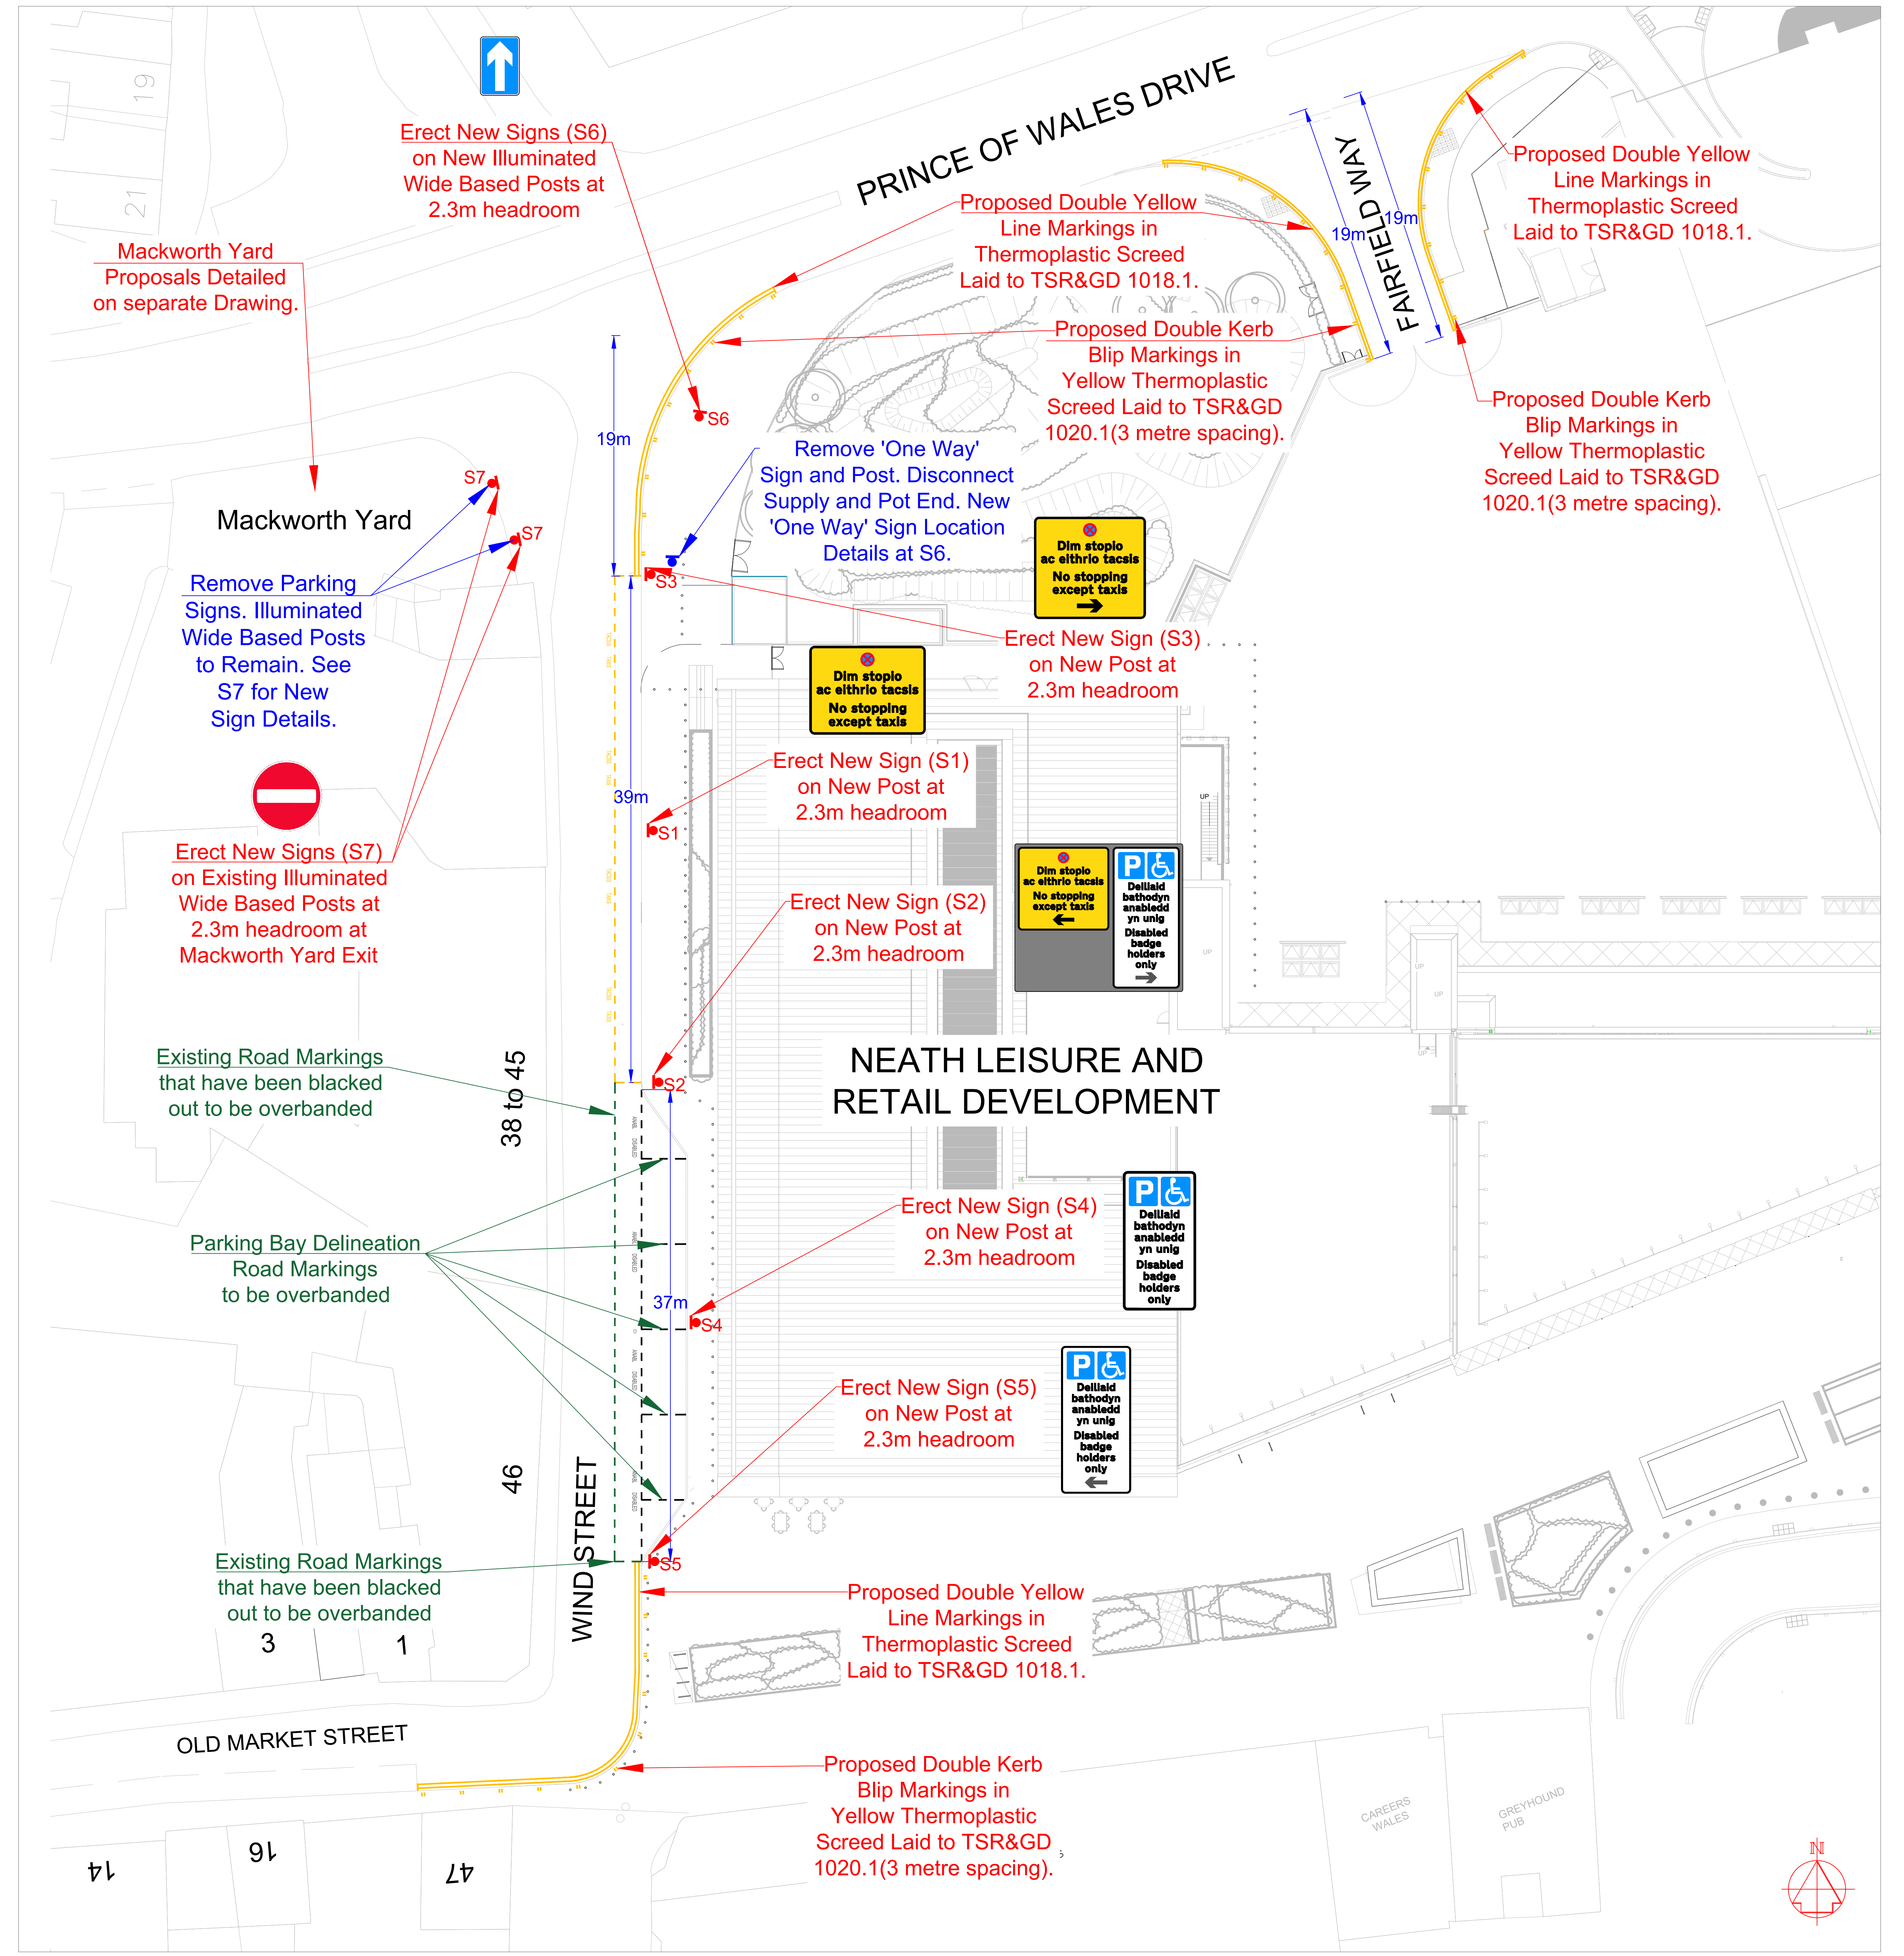

PROPOSED TRAFFIC REGULATION ORDER LAYOUT PLAN - SCALE 1:200

NOTES

1. All dimensions are in millimetres unless otherwise stated.

Drawing to be read in conjunction with drawings:
D31970_NLRD_Signs
D31970_NLRD_Posts

KEY:-

- Proposed Prohibition of Waiting, Loading and Unloading At Any Time as Detailed
- Proposed Sign and Post Location as Detailed
- Existing Sign and Post to be removed as Detailed
- Proposed 'Taxis/Taxi' Road Markings as Detailed
- Proposed 'Anabi/Disabled' Road Markings as Detailed
- Existing Road Markings to be overbanded as Detailed

Rev	Details	Dr	Ch	Ap	Date
A	Amendments made to suit conditions on site	RLJ	MCB	HH	DEC22

Client

Cyngor Castell-nedd Port Talbot
Neath Port Talbot Council

ENGINEERING AND TRANSPORT

NICOLA PEARCE BSC (Hons), Dip TP, MRTPI
DIRECTOR OF ENVIRONMENT AND REGENERATION
THE QUAYS, BRINEL WAY
BAGLAN ENERGY PARK
NEATH SA11 2GG

Job Title

NEATH RETAIL AND LEISURE DEVELOPMENT
OFF WIND STREET, NEATH

PROPOSED SIGNING AND ROAD MARKING LAYOUT

File No.	Financial Code No.
Drawn RLJ	Checked MCB
Date NOV'22	Date NOV'22
Scale As Detailed	Status CONSTRUCTION
Drawing No. D31970_NLRD_Construction	A