


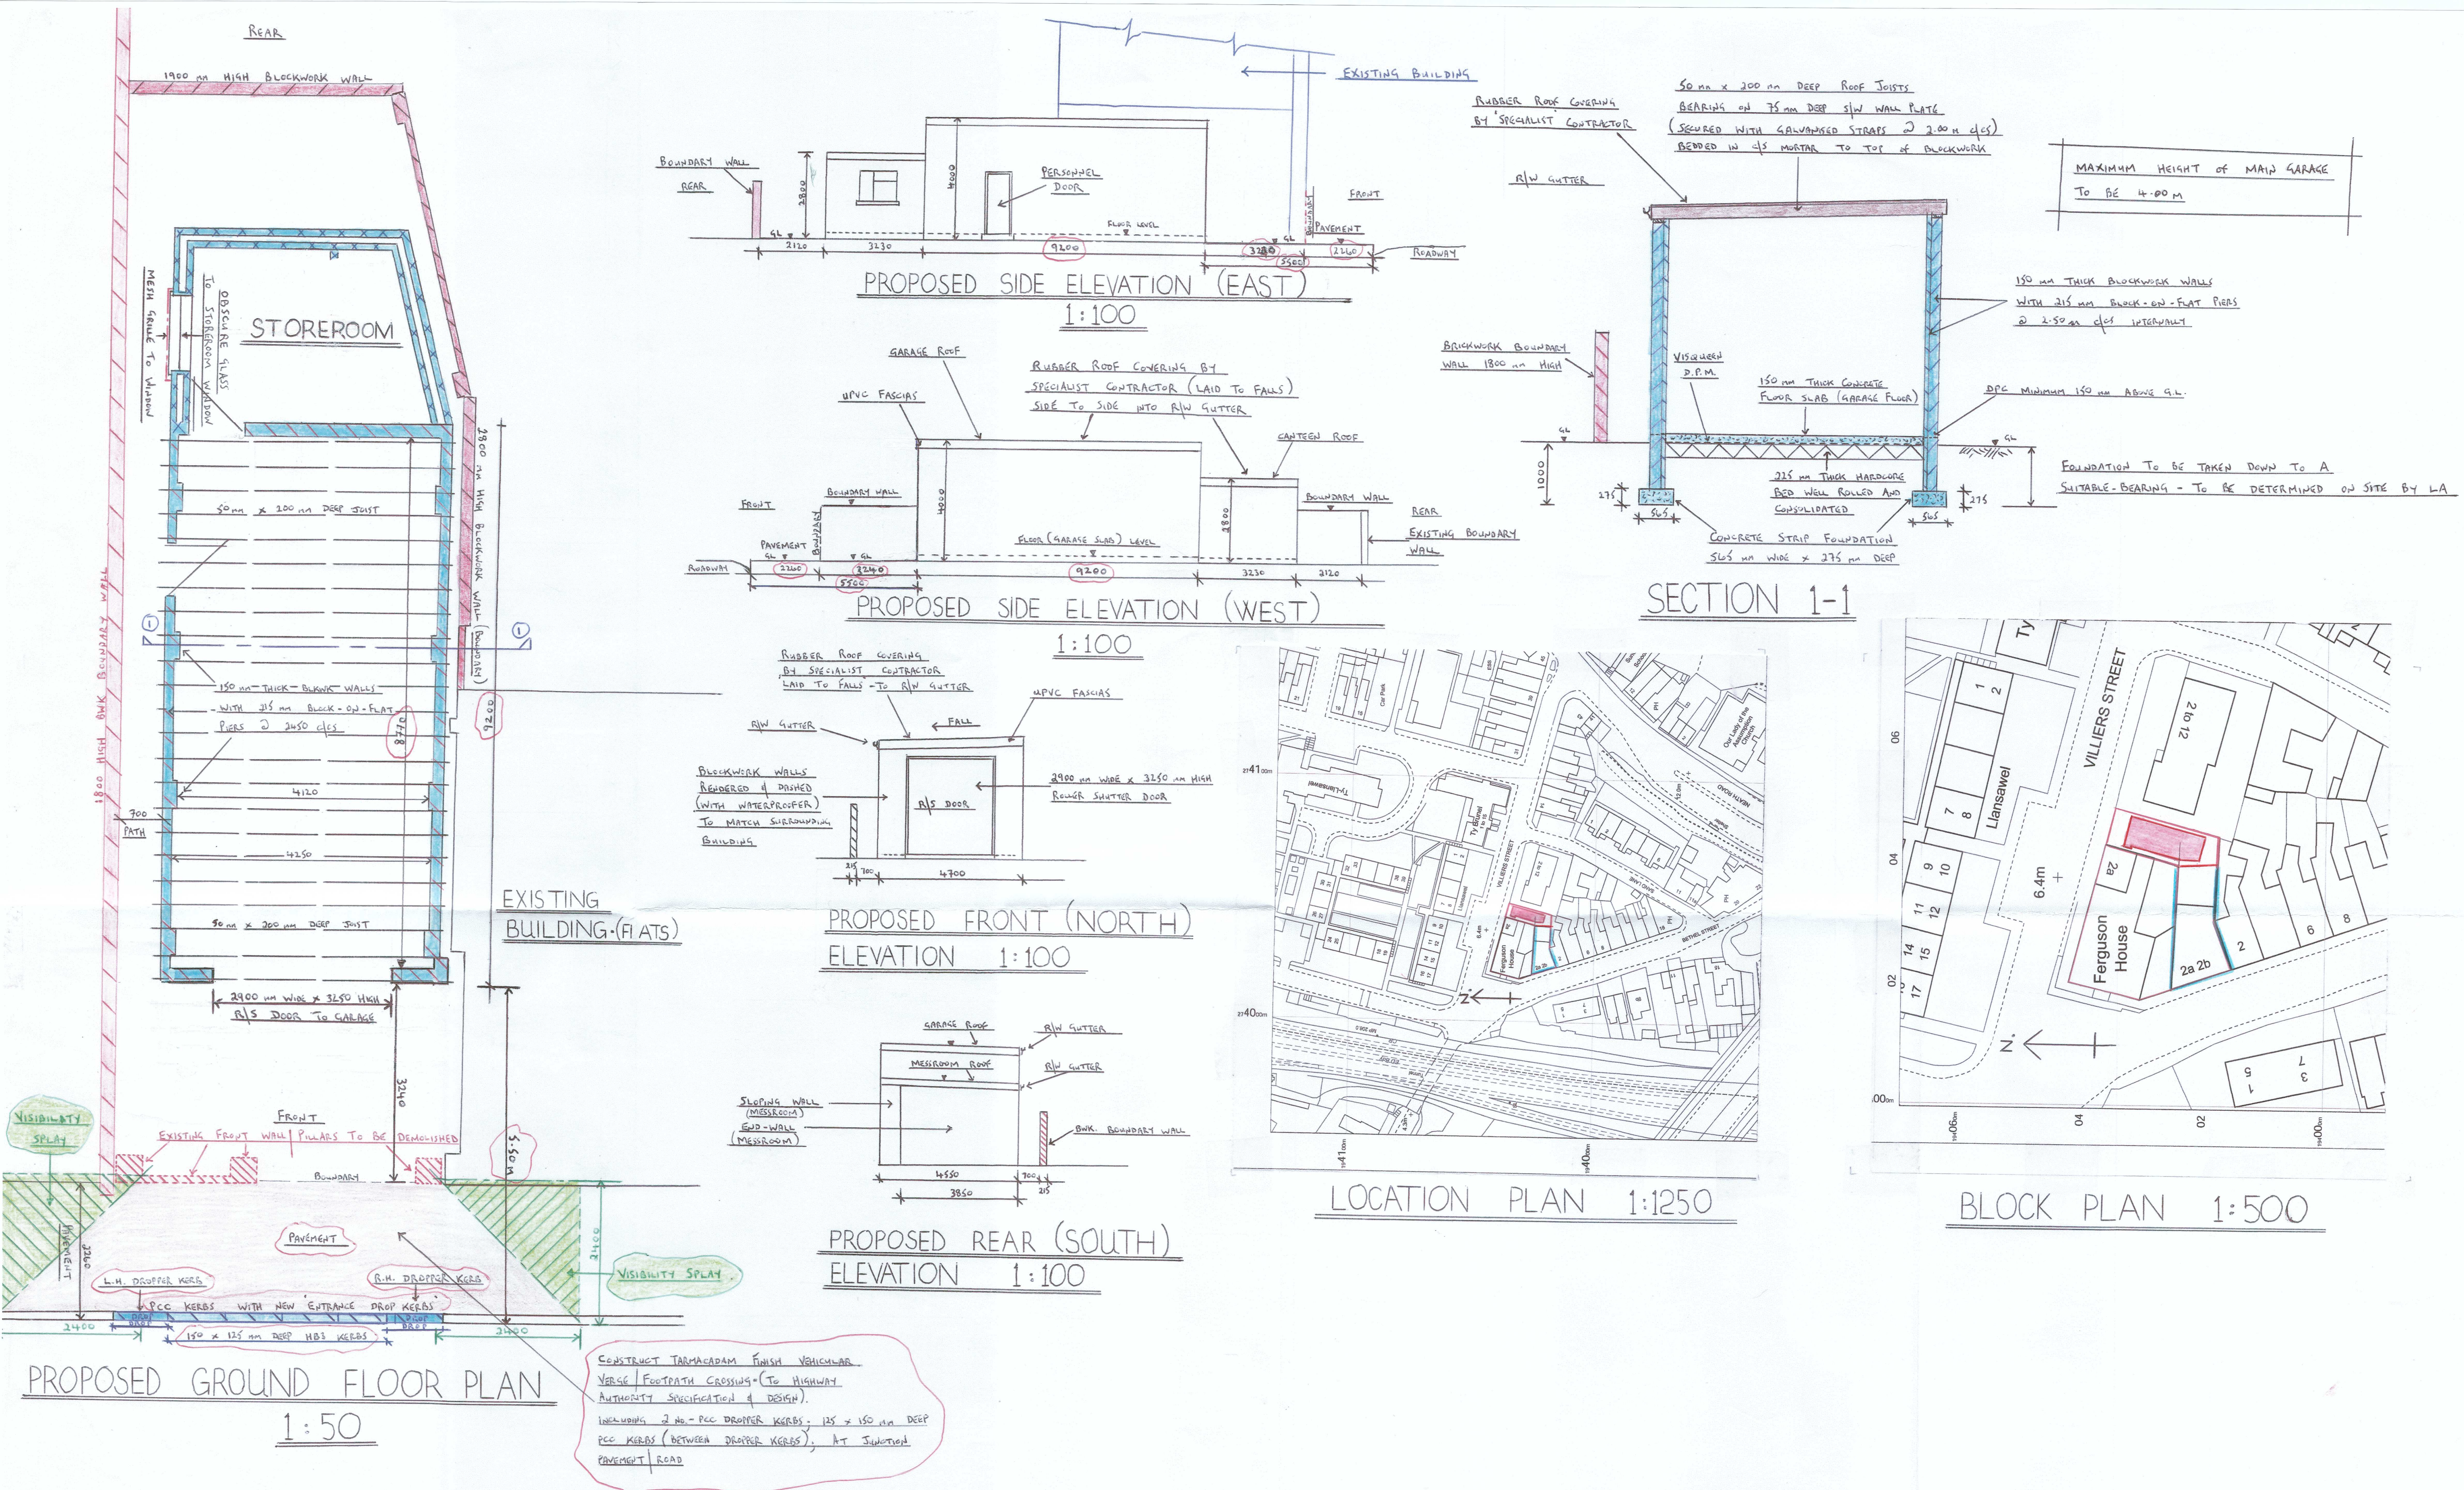

PROPOSED GARAGE AND REAR STOREROOM AT VILLIERS STREET, BRITON-FERRY, NEATH, SA11 2DZ FOR MR. R. O'BRIEN

SCALES 1:50, 1:100, 1:1250, 1:500 SHEET 1 of 1