


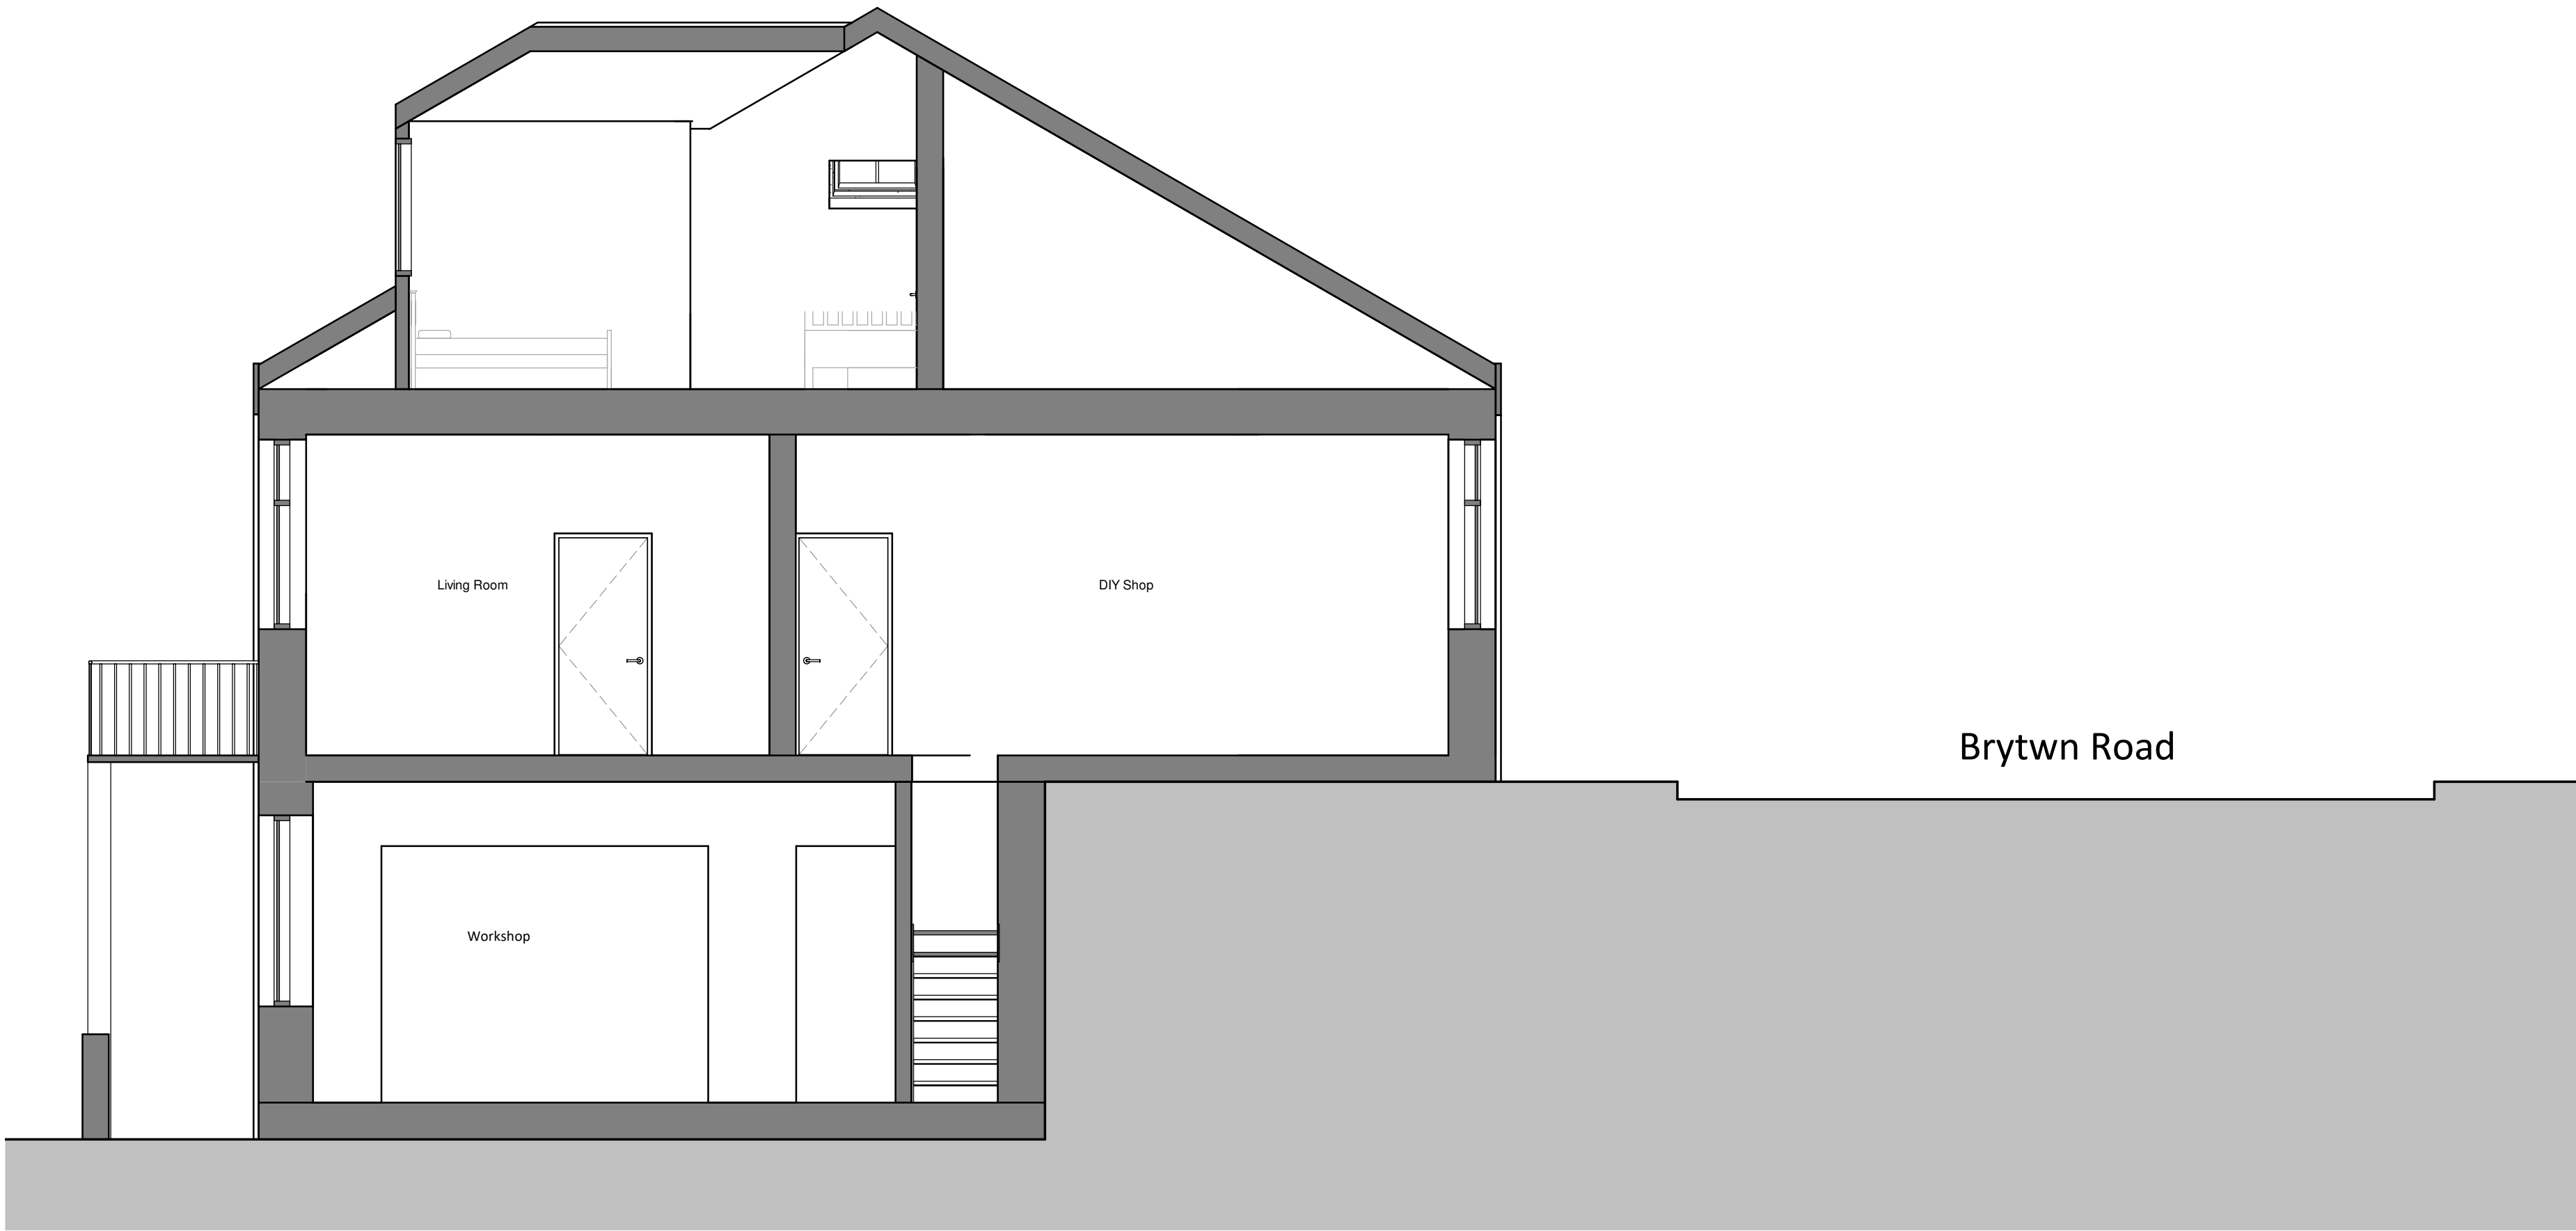

1 Existing Section 1
1 : 50



2 Existing Section 2
1 : 50

19/12/22	Planning		
[STATUS]	REV	DATE	DESCRIPTION
CLIENT			REVISED BY
Afan Valley Holidays Ltd			U

Sustainable
Studio
Architects

SS/

PROJECT
Bakers DIY
Afan Road
Duffryn Rhondda
Port Talbot

DRAWING TITLE
Existing Sections

DRAWING STATUS PL : PLANNING	SCALE 1 : 50 @ A1
NUMBER PL004	REVISION