


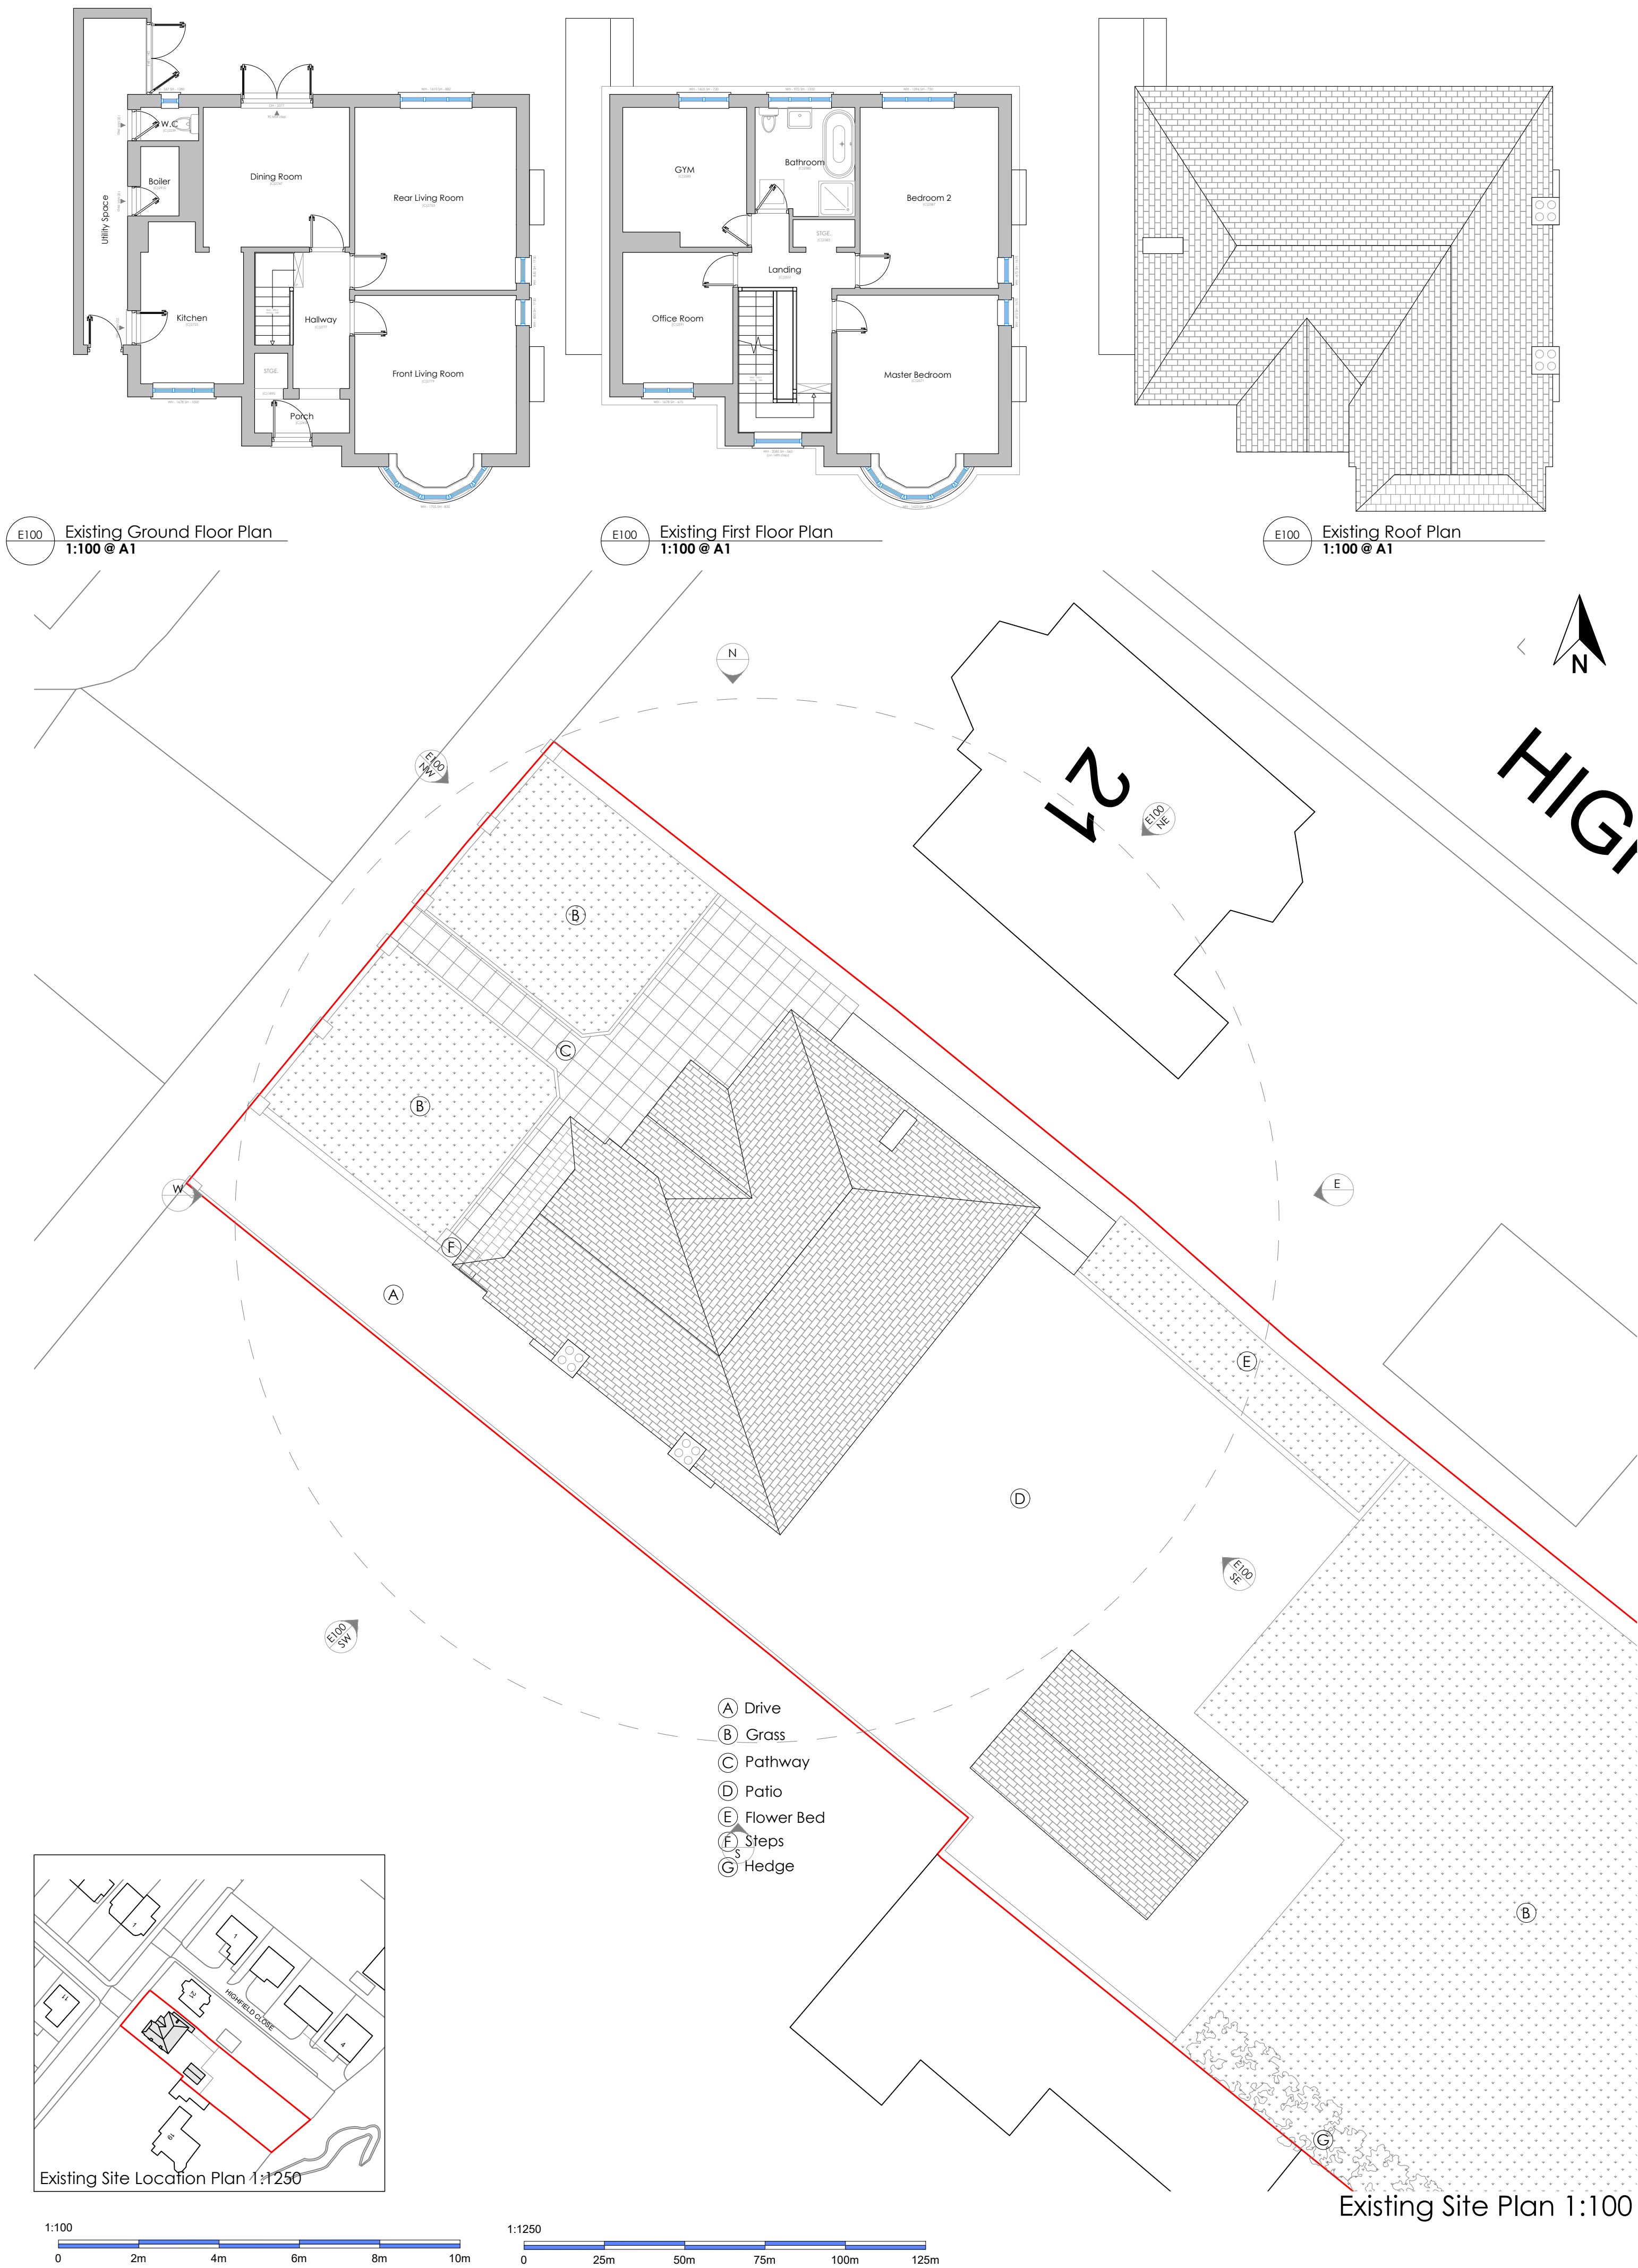

Revisions	Rev #	Date	Description
	01	01/01/22	x

Client: Craig Gorman
Address: 20 Daphne Road,
Neath SA10 8DP
Date: 17/06/2022
Title: Existing Plans
Drawn By: KZ
Scale: 1:100, 1:1250 @A1

R. Hughes, Platform, Bute St,
Cardiff CF10 5LE
www.RHughesdesigns.com
Enquiries@rhughesdesigns.com
02922 362706