


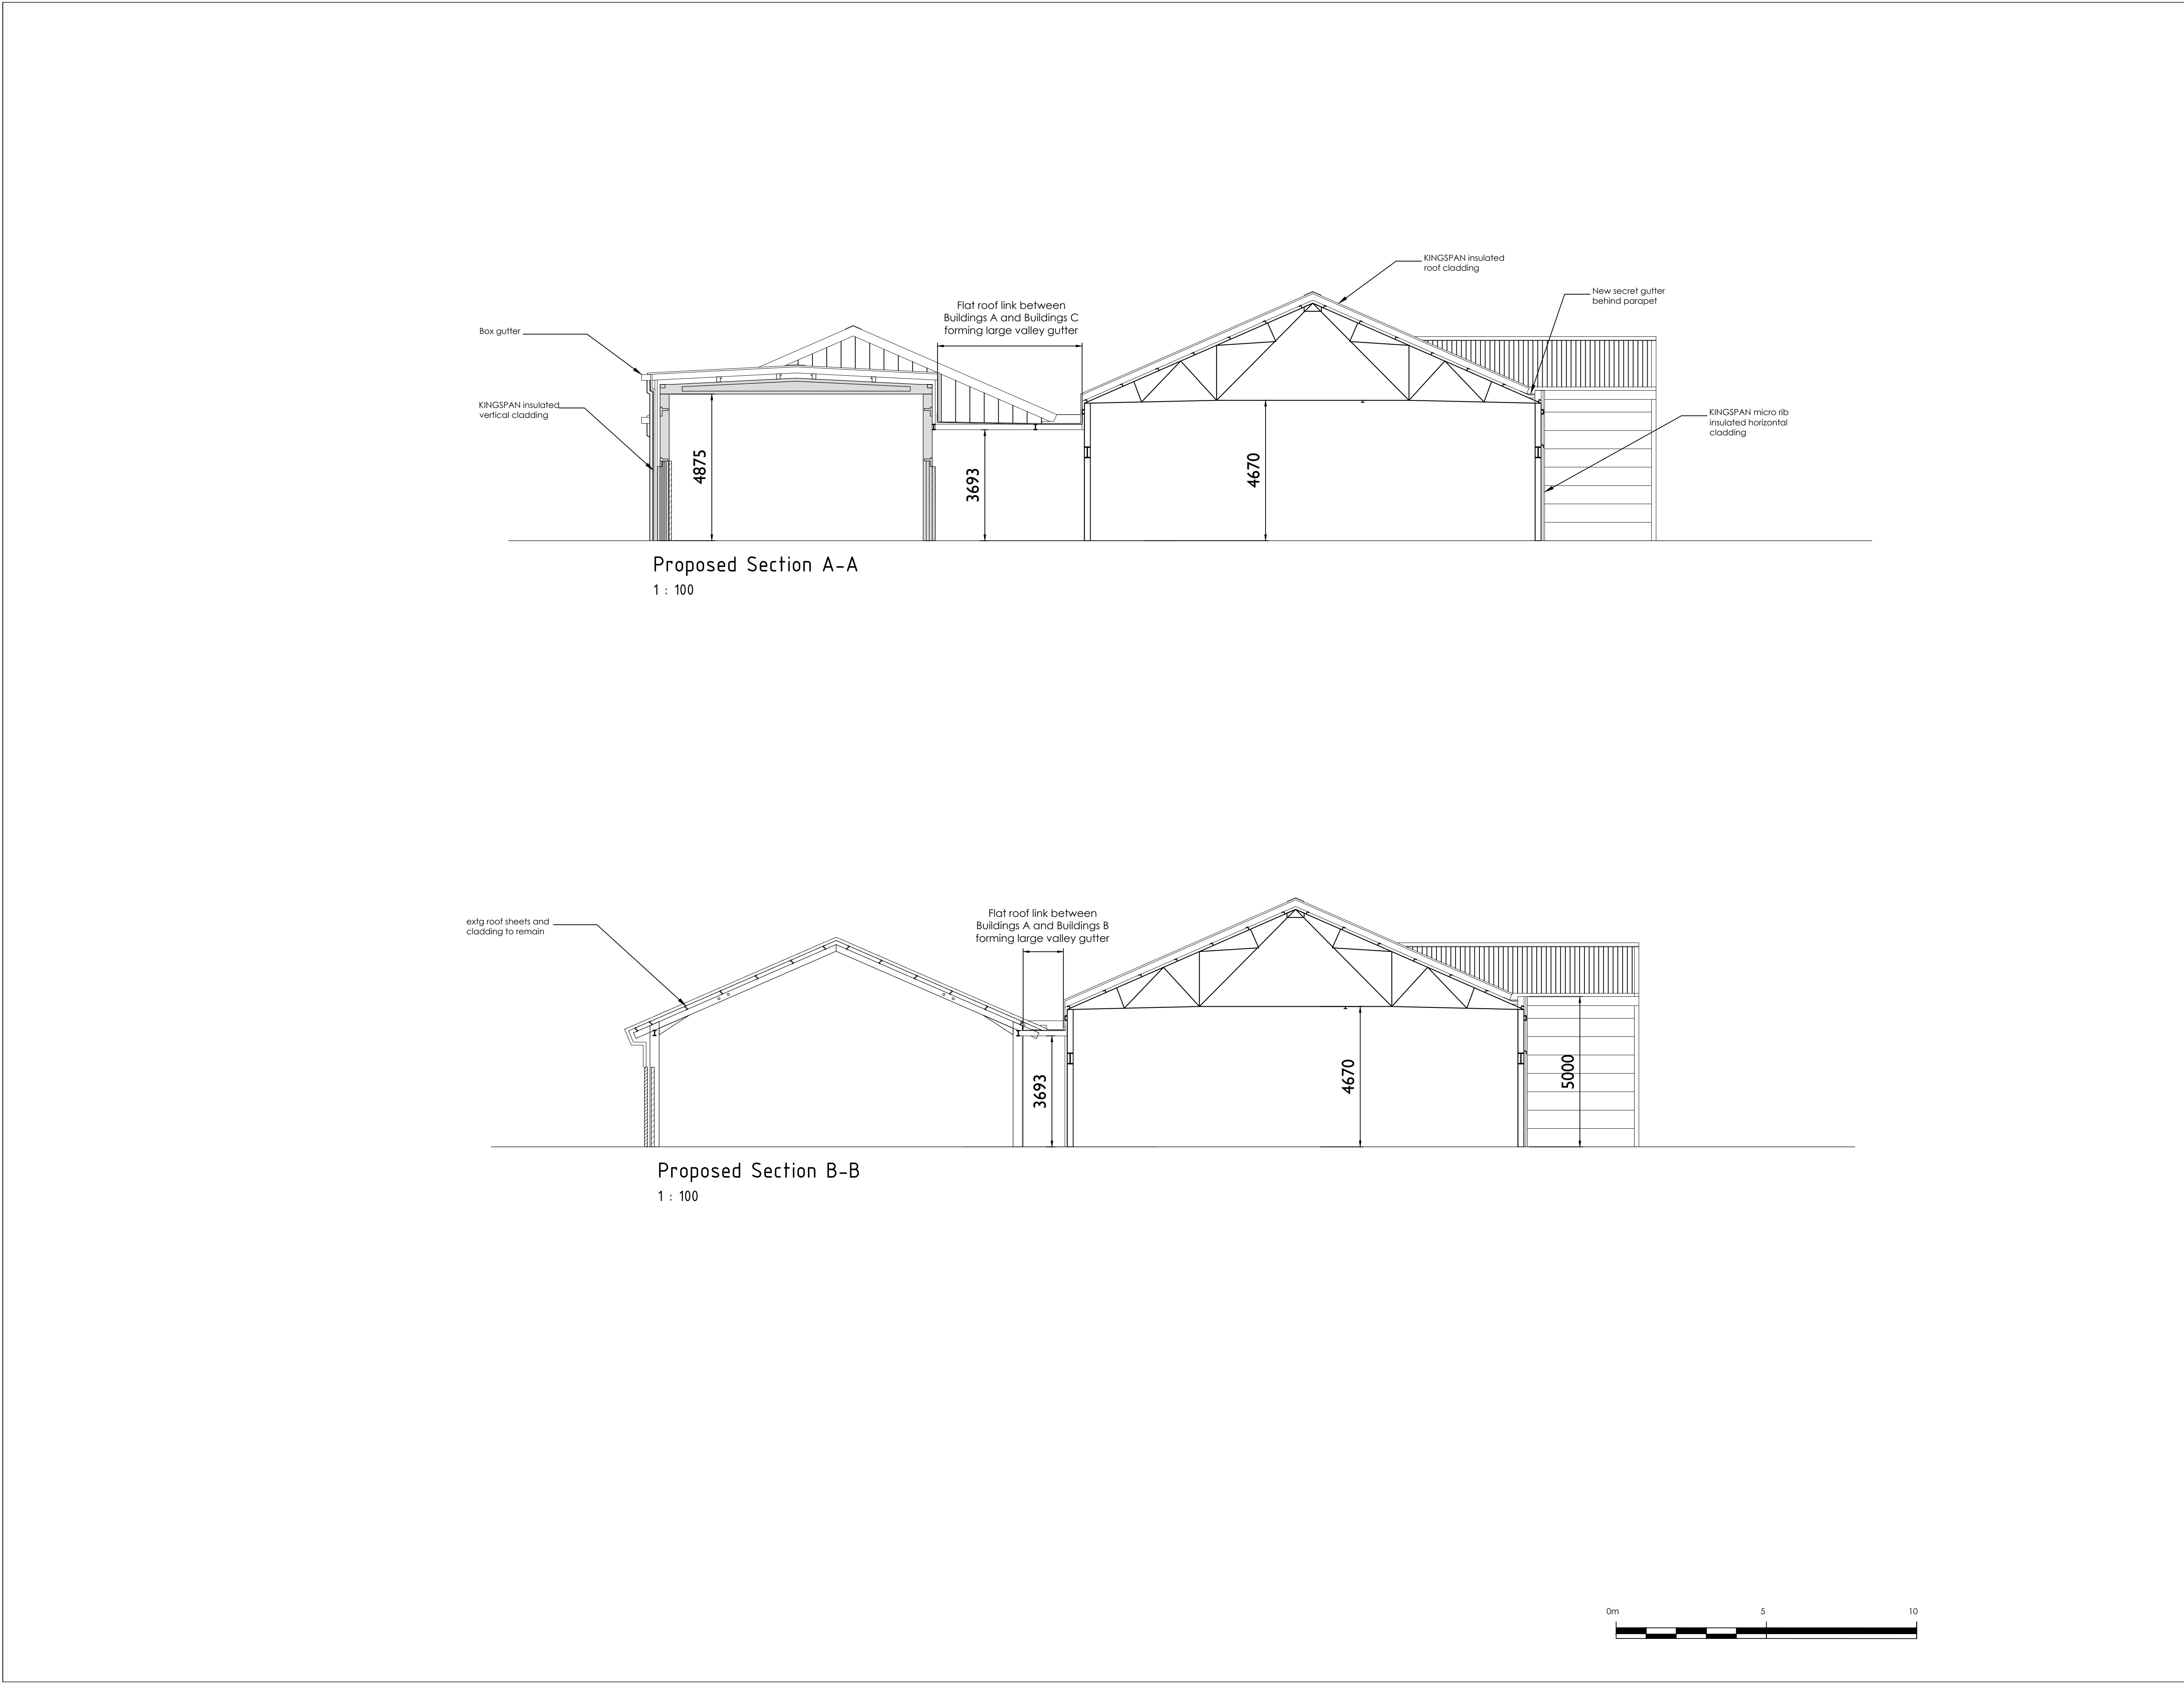

This Drawing is Copyright. ©

Note: All dimensions to be checked on site and not to be scaled from drawing.

AMENDMENTS:

Revision	Date
A. recladding area amended	17.01.23
B. project title/description amended	18.01.23

BUCKMASTERBATCUPArchitects Ltd.

CLIENT:
Huw Jenkins

PROJECT TITLE:
Site adjoining Neath Abbey Road, Neath, SA10 7DN - Proposed recladding of facade & roofs of existing buildings (buildings 1 & 3) with retention of existing cladding fascade & roof to building 2

DRAWING TITLE:
Industrial Units Sections A-A, B-B

SCALE: 1:100 @ A1

DATE: December 2022

SWANSEA

70 Water Road

Swansea, SA1 4QA

T - 01792 466060

F - 01792 644646

www.bbarch.co.uk

info@bbarch.co.uk

LONDON

One Kingdom Street

Paddington Central

London, W2 6BD

BBA 909.P.16B