


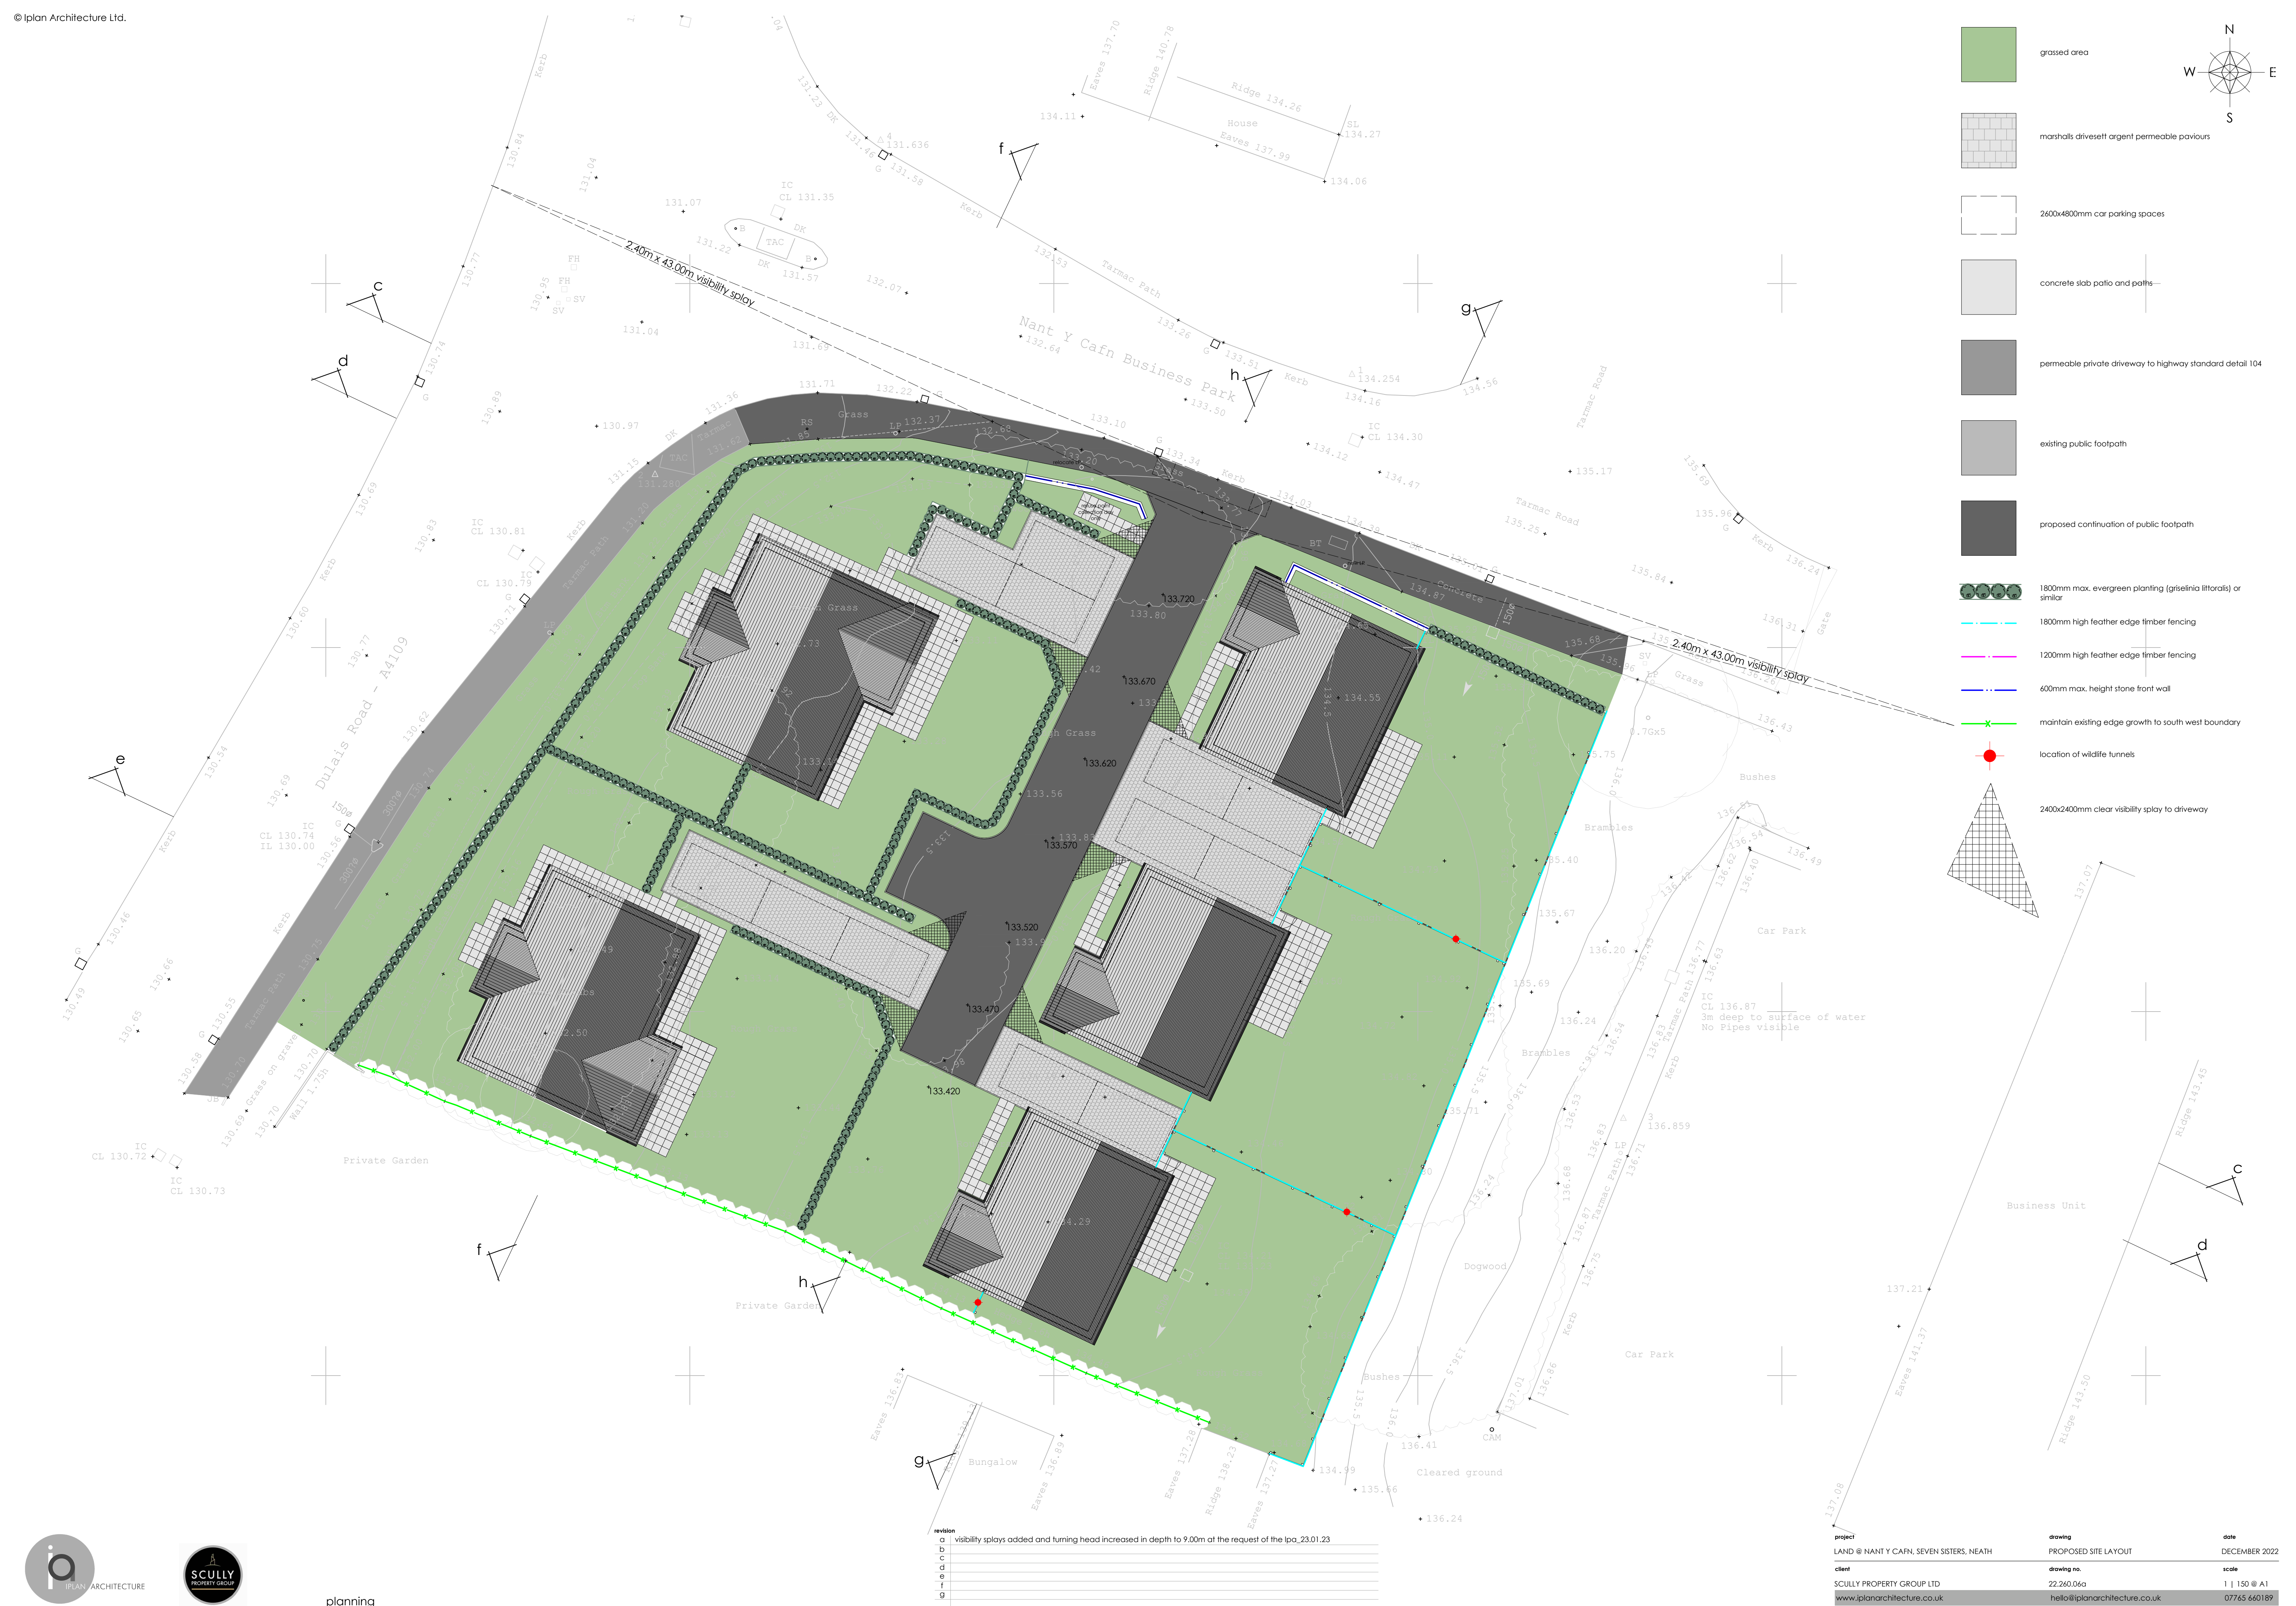

revision	
a	visibility splays added and turning head increased in depth to 9.00m at the request of the lpa_23.01.23
b	
c	
d	
e	
f	
g	

project	drawing	date
LAND @ NANT Y CAFN, SEVEN SISTERS, NEATH	PROPOSED SITE LAYOUT	DECEMBER 2022
client	drawing no.	scale
SCULLY PROPERTY GROUP LTD	22.260.06a	1 150 @ A1
www.ipanarchitecture.co.uk	hello@ipanarchitecture.co.uk	07765 660189