
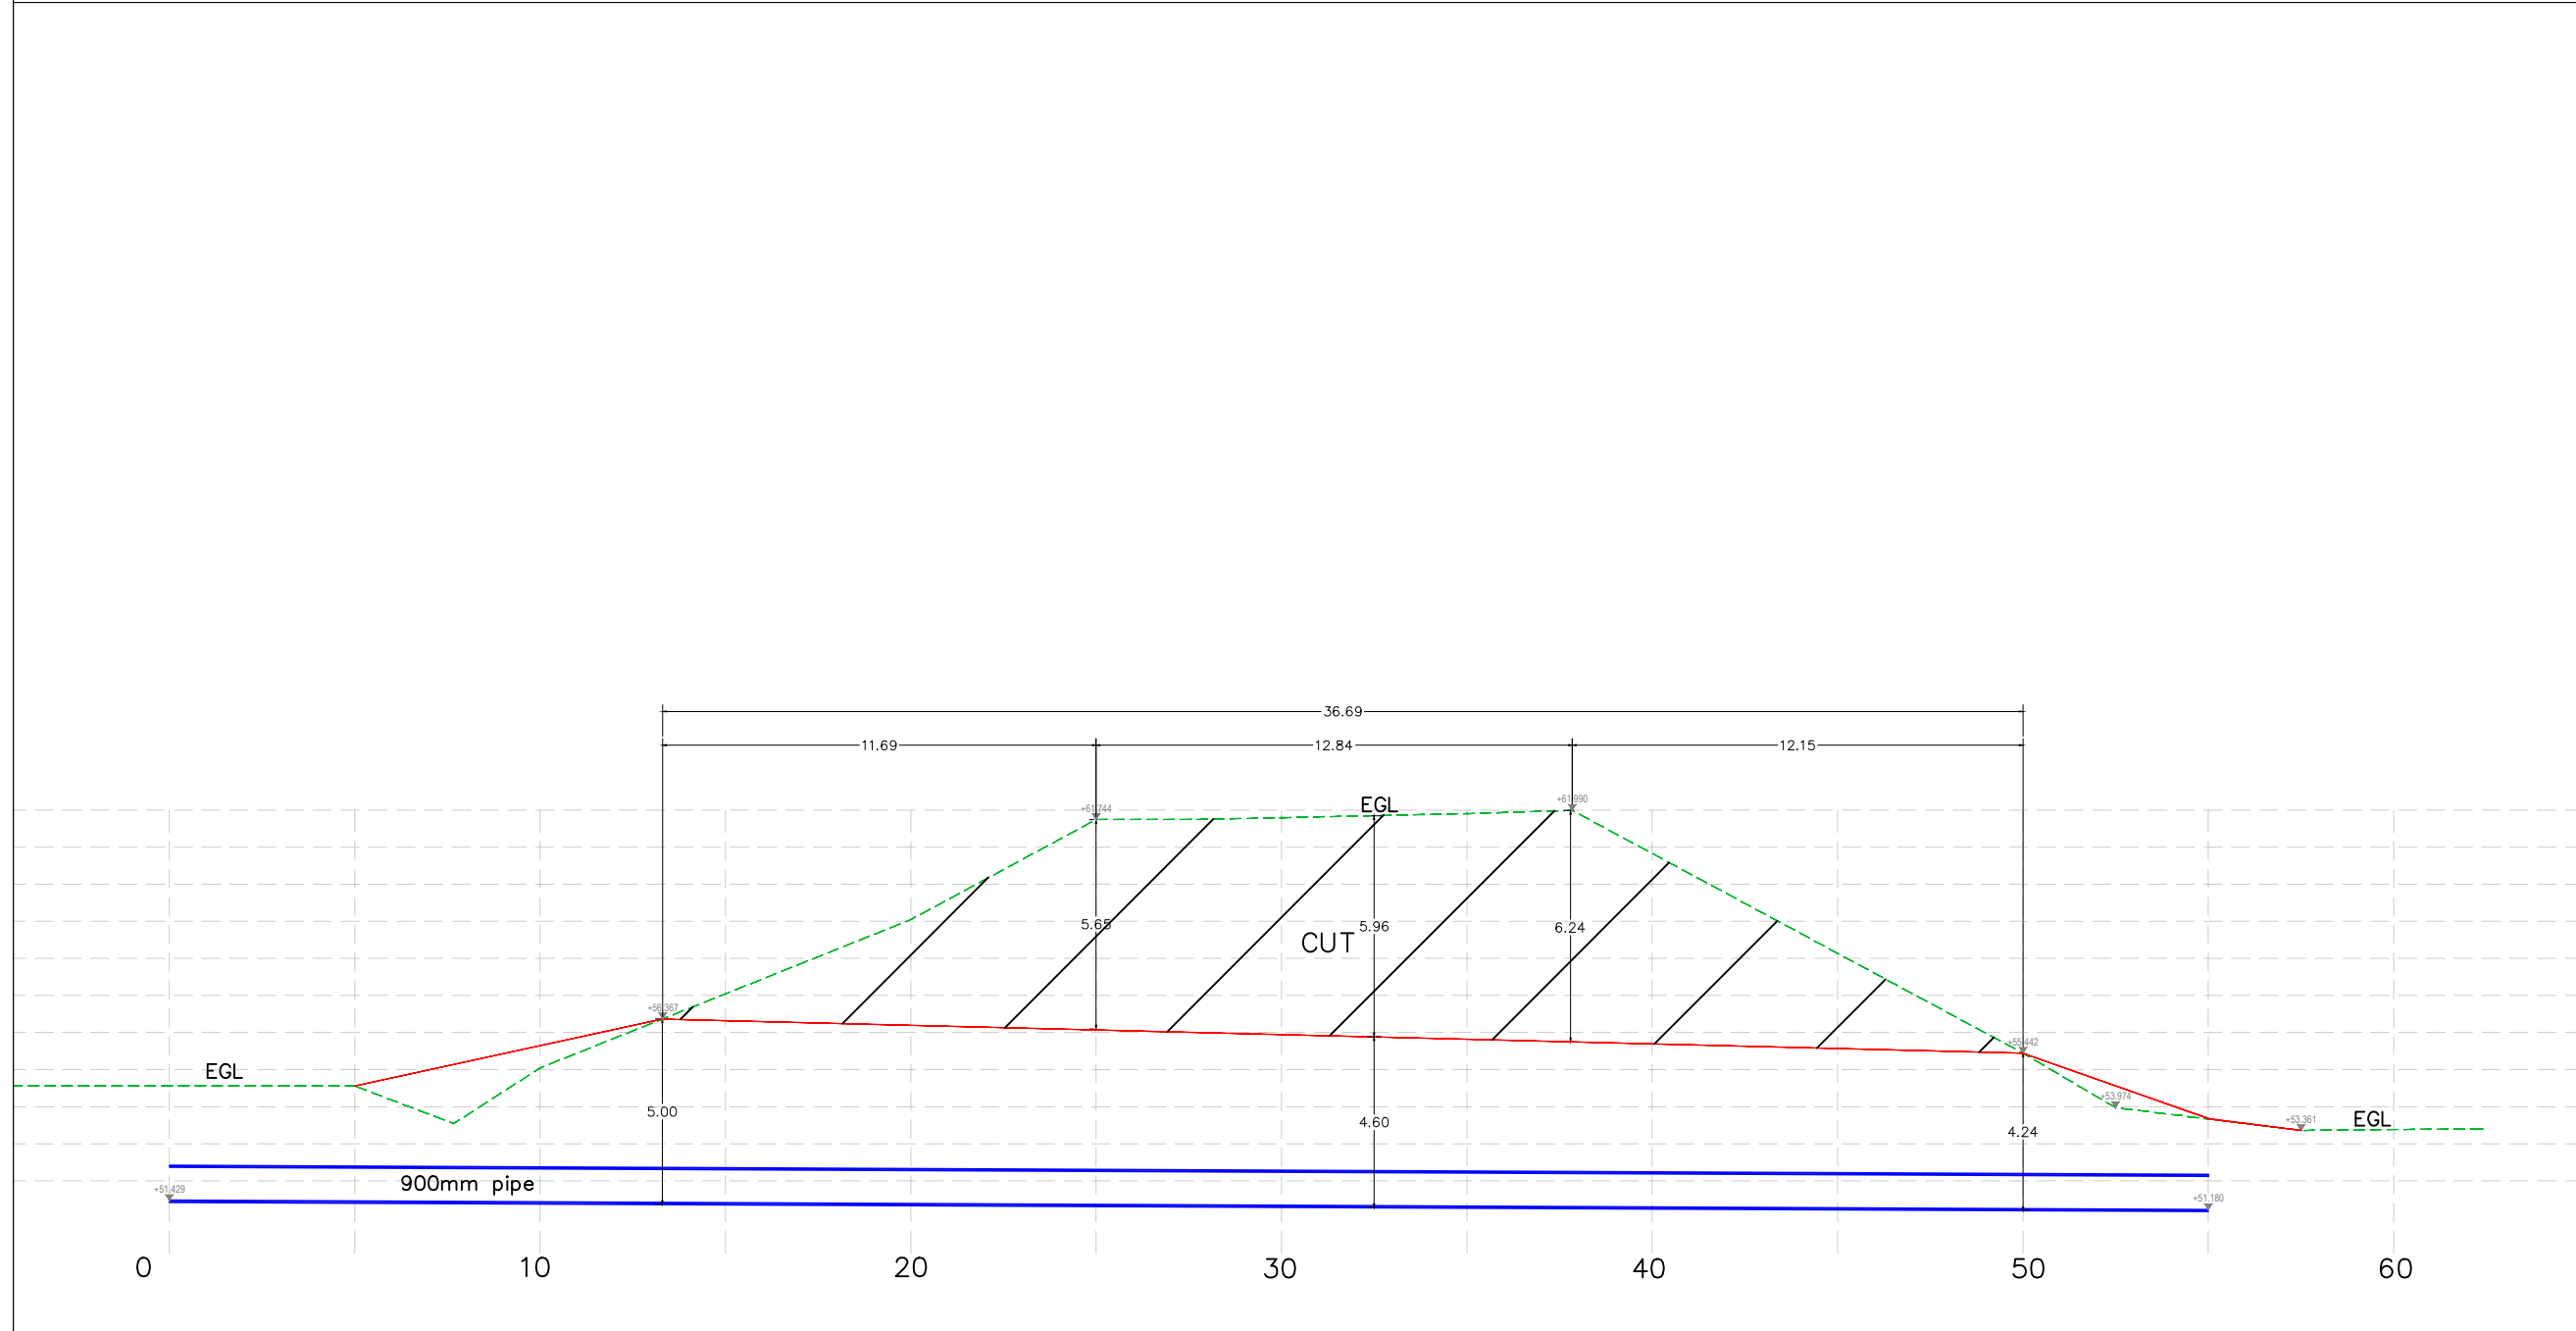
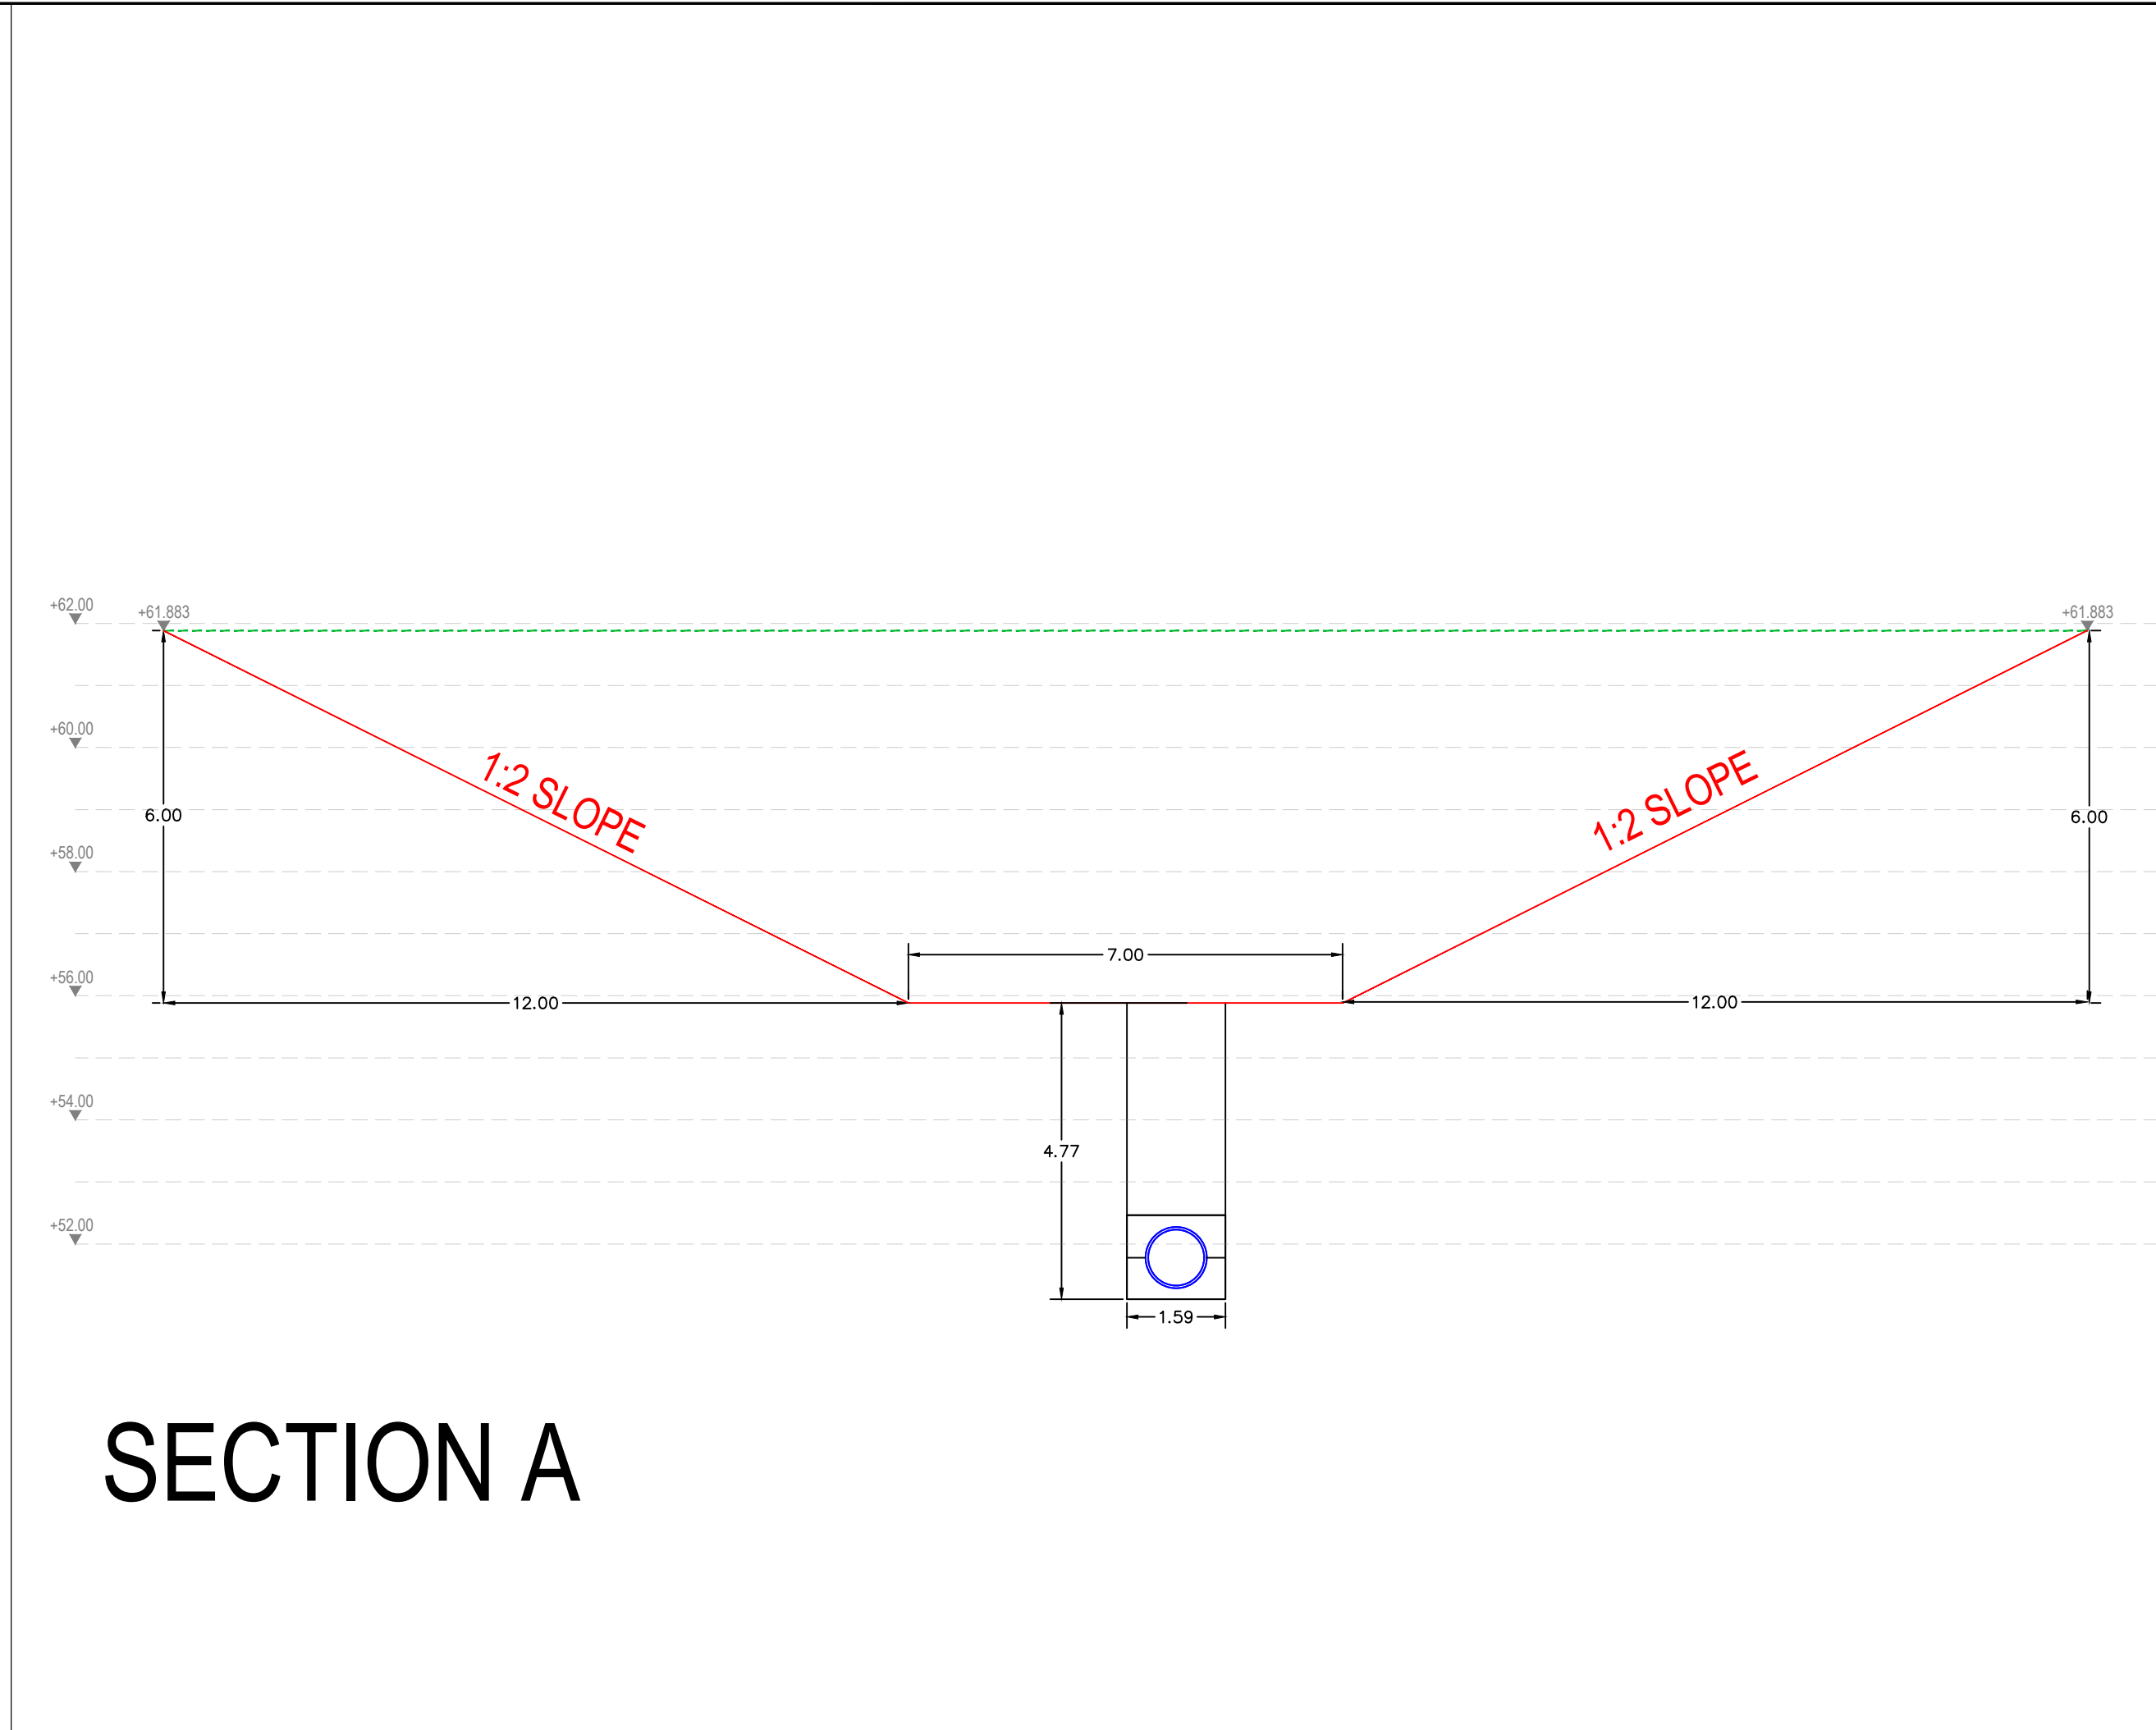


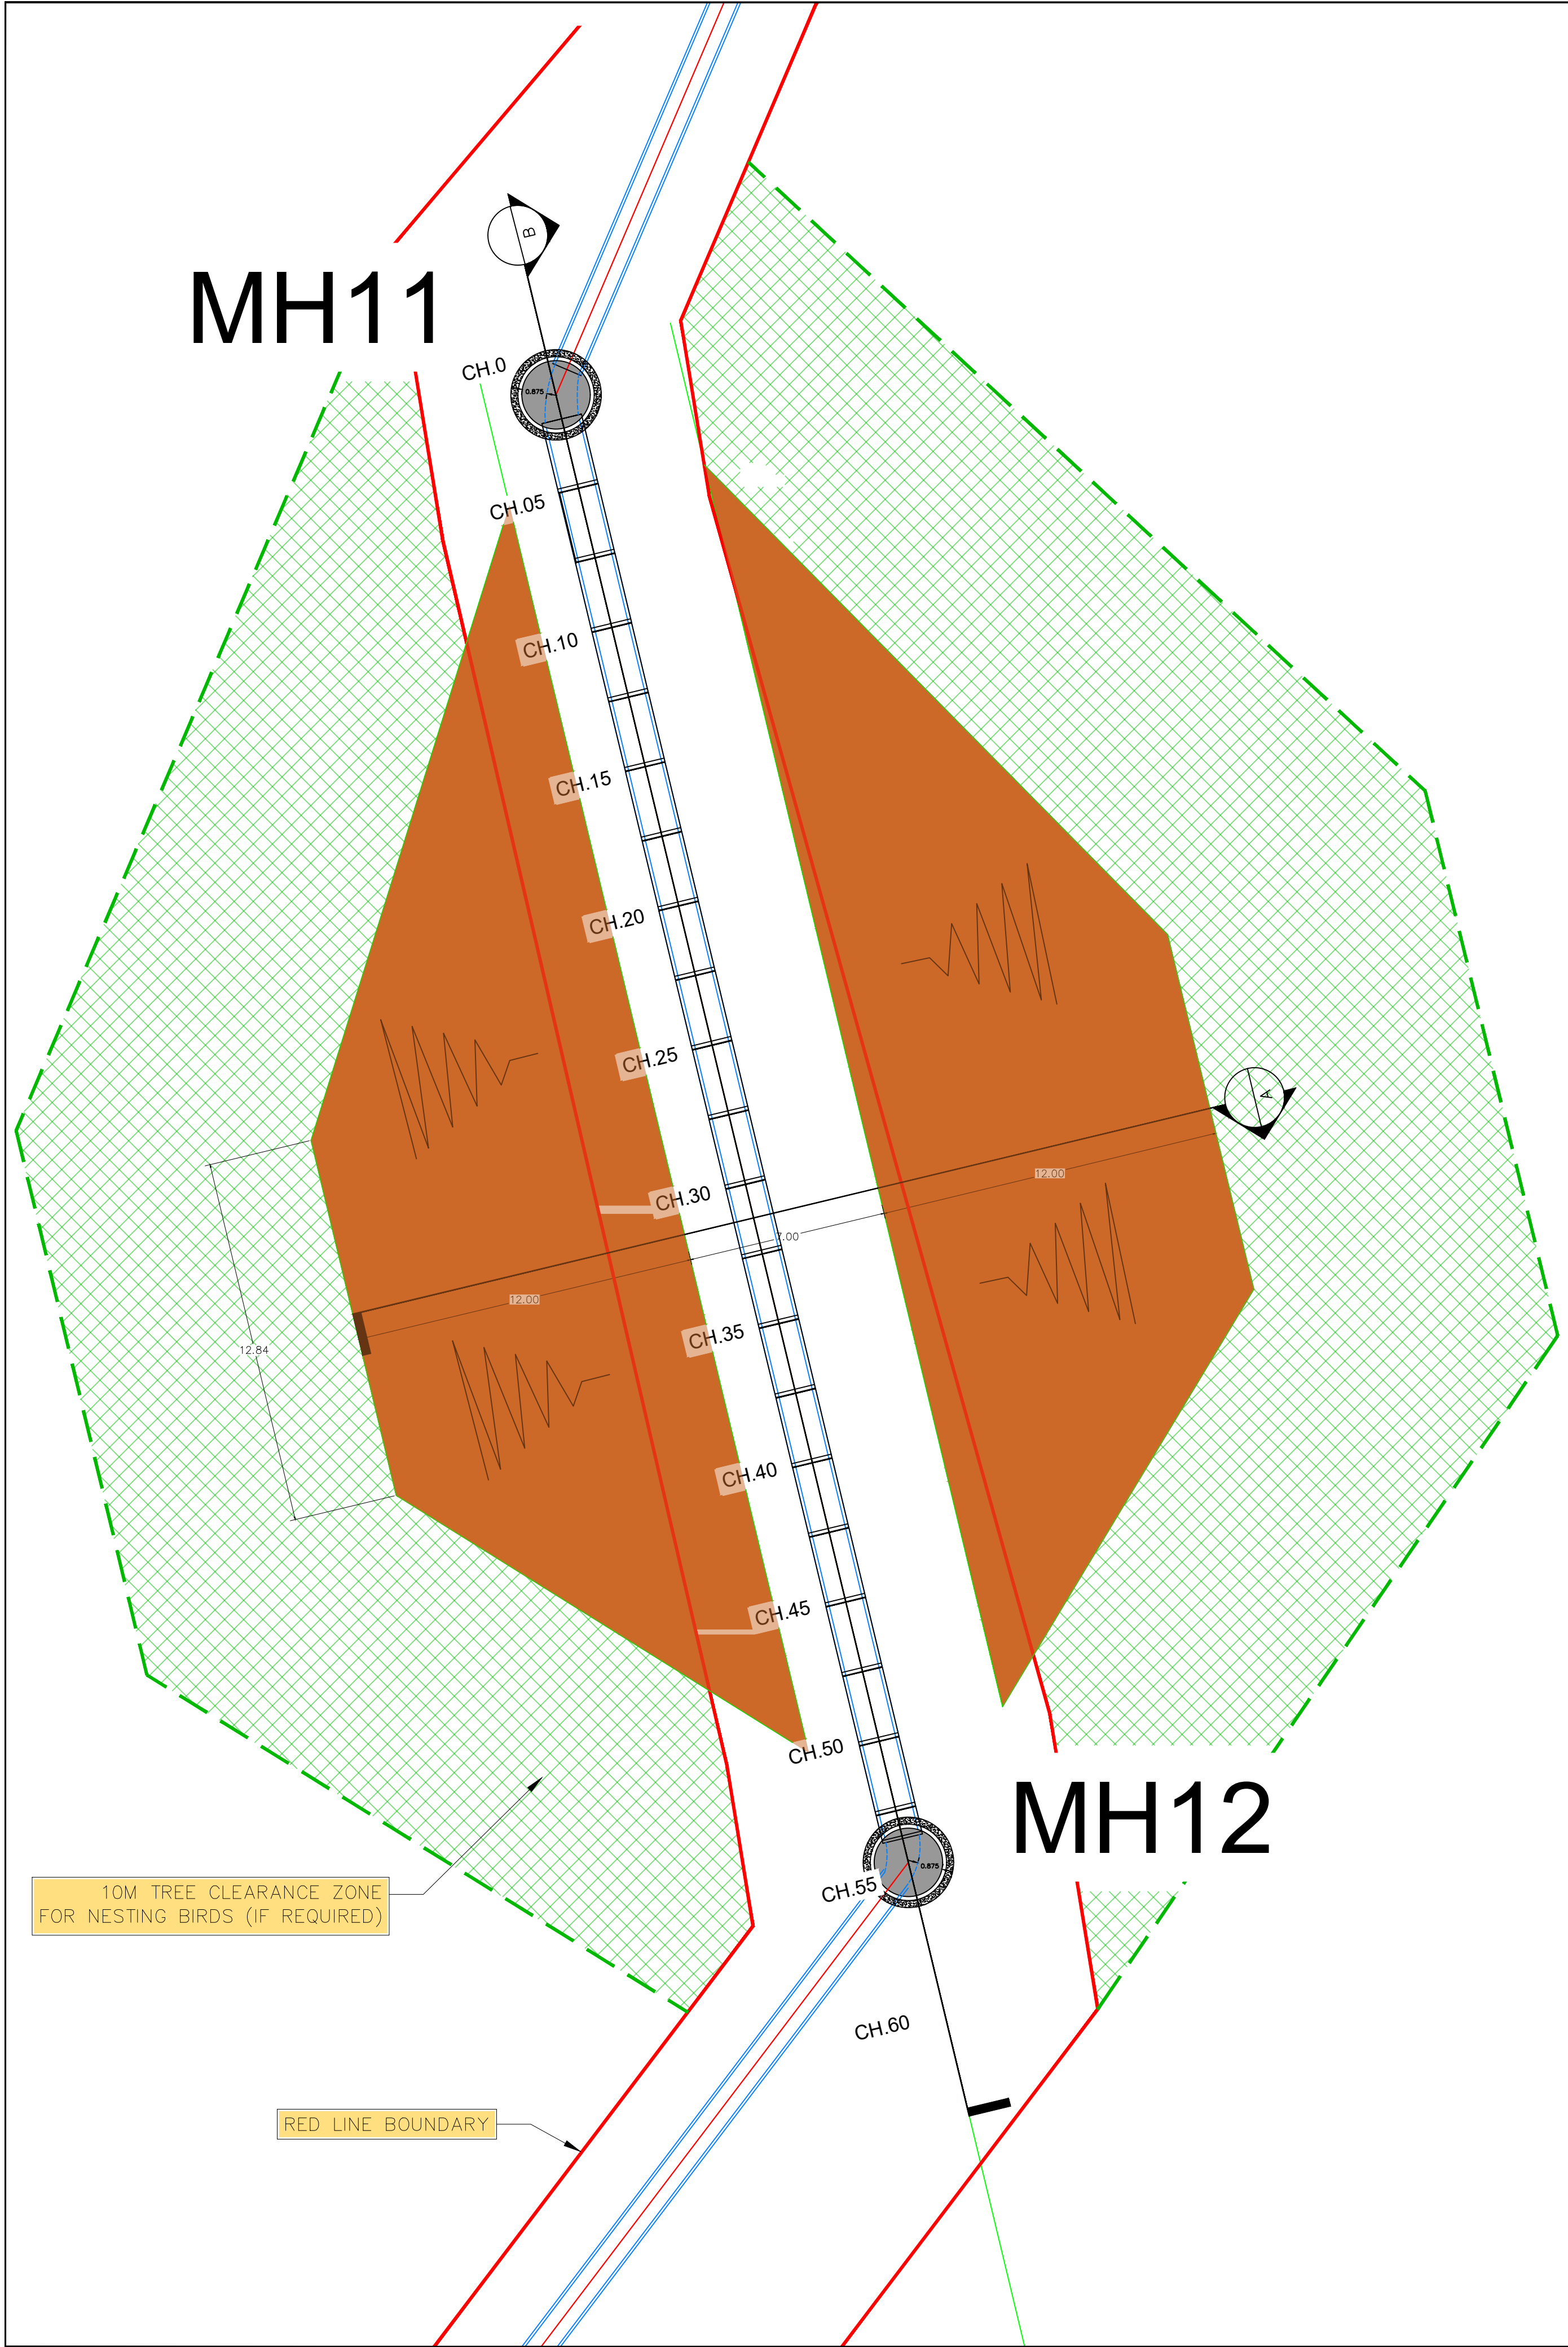

Notes:

A	AMENDED BATTERS TO SUIT 1:2 SLOPE & ADDED 10M BUFFER	JP	17/01/23
REV:	DESCRIPTION:	BY:	DATE:
STATUS: FOR APPROVAL			

Knights Brown Construction Ltd
3 Charnwood Park
Waterton, Bridgend
CF31 3PL
01656 667601
www.knightsbrown.co.uk

SITE: ROCK ST, GLYNNEATH

TITLE: DRAINAGE PROPOSAL
MH11-MH12 OPEN-CUT

SCALE AT A3: VARIES	DATE: 16/12/22	DRAWN: JP	CHECKED: TW
PROJECT NO: W000125	DRAWING NO: RS_DR_004	REVISION: A	