

Superseded

Survey Details

1. Local arbitrary grid.
2. North arrow indicates approximate North.
3. Levels relate to arbitrary value 50.00m located on door step of No.24 Curwen Close.
4. Contour Interval 0.50m
5. Drawing 10-161/100A1/1.1C revised on 17/11/16 to show new earth works.

Station coordinates

Station	Easting	Northing	Level
2	1065.229	985.634	50.860
4	1067.529	984.118	50.798
10	993.268	983.363	50.947
11	1014.569	981.819	50.880
12	1009.918	976.173	50.814

ABBREVIATIONS


AV	Air valve	P	Post
B	Bulld	PS	Paving
BS	Bellish beacon	P/R	Post/roll fence
BH	Bore hole	P/W	Post/wire fence
BM	Bench mark	RE	Reinforcing
BT	British Telecom	RL	Ridge Level
B/W	Barbed wire fence	RS	Road Sign
CAM	Camera	SAP	Sealing
CB	Cable box	SC	Step
CDP	Cable draw pit	SL	Step Level
CL	Cover level	SP	Sign Post
Conc	Concrete	SV	Sign Valve
C/B	Closed board fence	TAC	Tactile Paving
C/I	Corrugated fence	TH	Top of Wall
DK	Down pipe	T/W	Top of Wall
EP	Electric inspection cover	TP	Telegraph Pole
EL	Electric level	TSC	Traffic signal cover
EP	Electrically pole	TV	Cable television
FL	Garthing pit	U/L	Unable To Lift
FL	Floor level	U/L	Unable To Lift
FP	Fire hydrant	WL	Water Level
G	Flag pole	WM	Water Meter
G1.2	Tree girth (m)	WS	Water Station
GV	Gas valve	W	Water (m)
IC	Inspection cover		
IL	Invert Level		
IR	Iron railing		
JB	Junction box		
KB	Kerb outlet		
LB	Letter box		
LP	Lamp post		
LP	Utility marker		
MP	Manhole		
OSM	Ordnance Survey bench mark		
O/B	Open board fence		

LINE TYPES

---	Building
---	Kerbs, Walls
---	Fences
---	Iron railings
---	Top of banks
---	Bottom of banks
---	Hedges
---	Overhead wires
---	Change of surface

Land adjacent to No.24
Curwen Close, Pontrhydyfen
Port Talbot, SA12 9UT

Topographic Survey

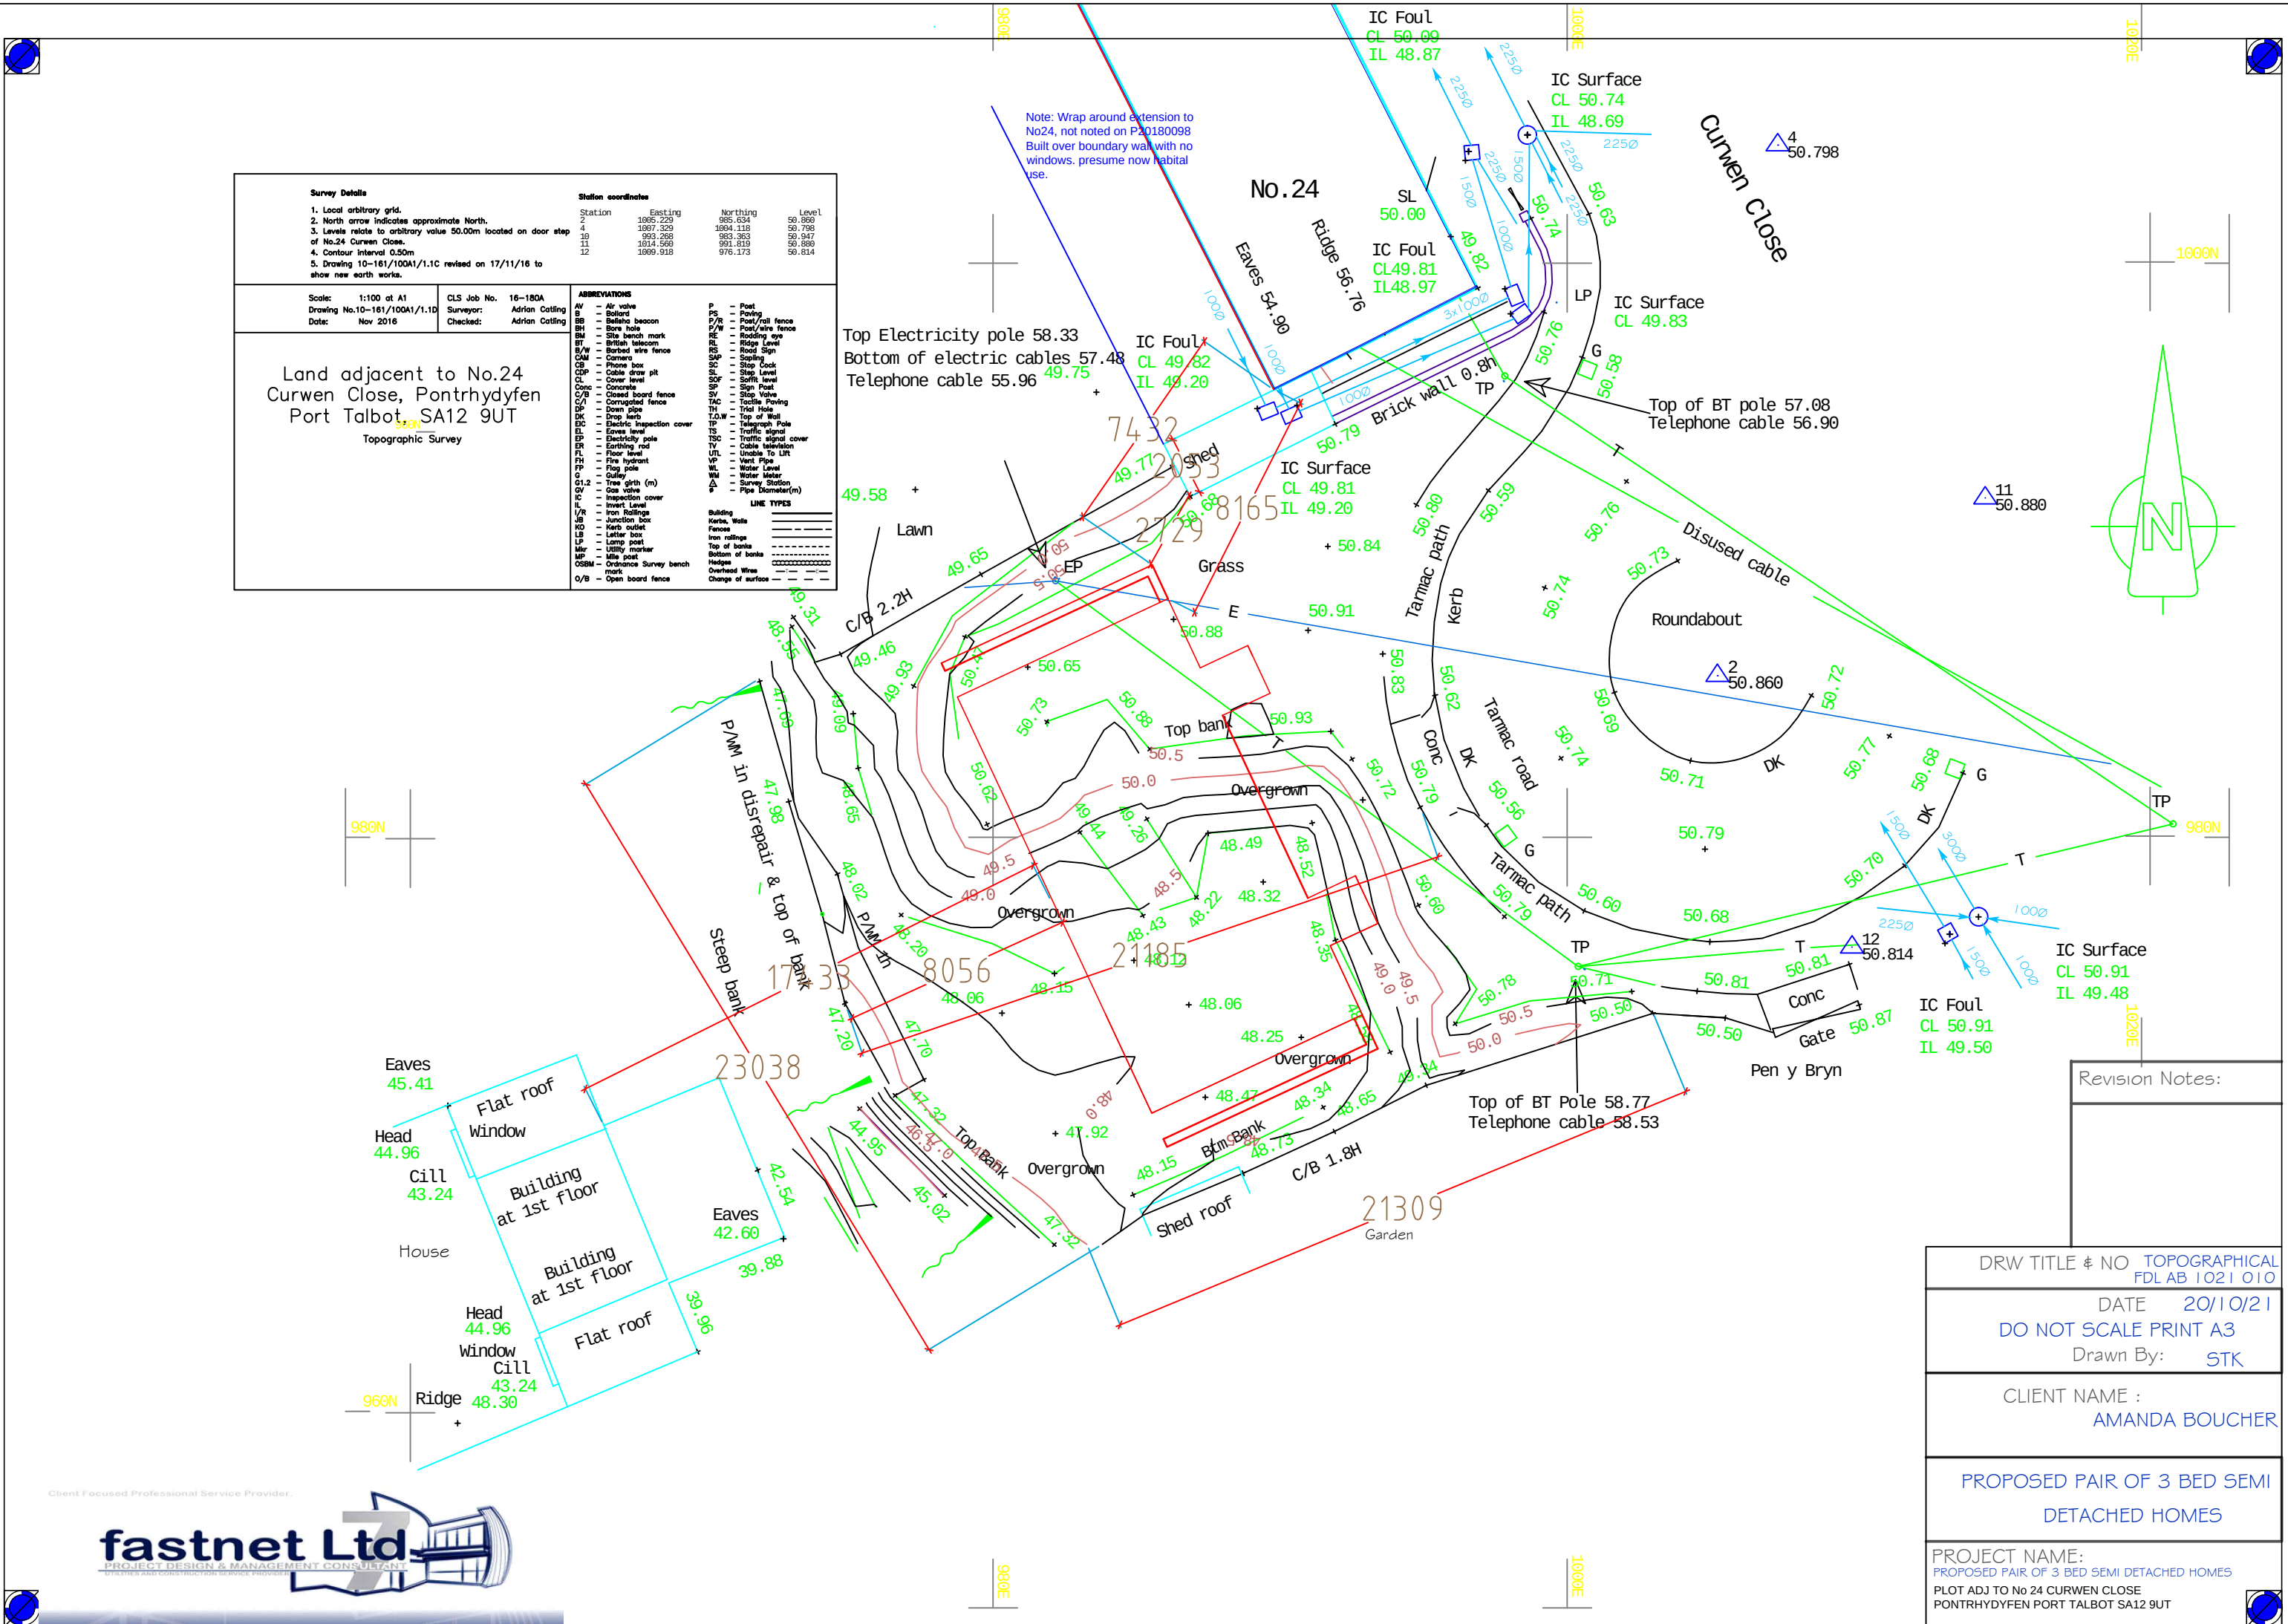

Revision Notes:

DRW TITLE & NO TOPOGRAPHICAL
FDL AB 1021 010

DATE 20/10/21
DO NOT SCALE PRINT A3
Drawn By: STK

CLIENT NAME :
AMANDA BOUCHER

PROPOSED PAIR OF 3 BED SEMI
DETACHED HOMES

PROJECT NAME:
PROPOSED PAIR OF 3 BED SEMI DETACHED HOMES
PLOT ADJ TO No 24 CURWEN CLOSE
PONTRYHDYFEN PORT TALBOT SA12 9UT

Client Focused Professional Service Provider.

