


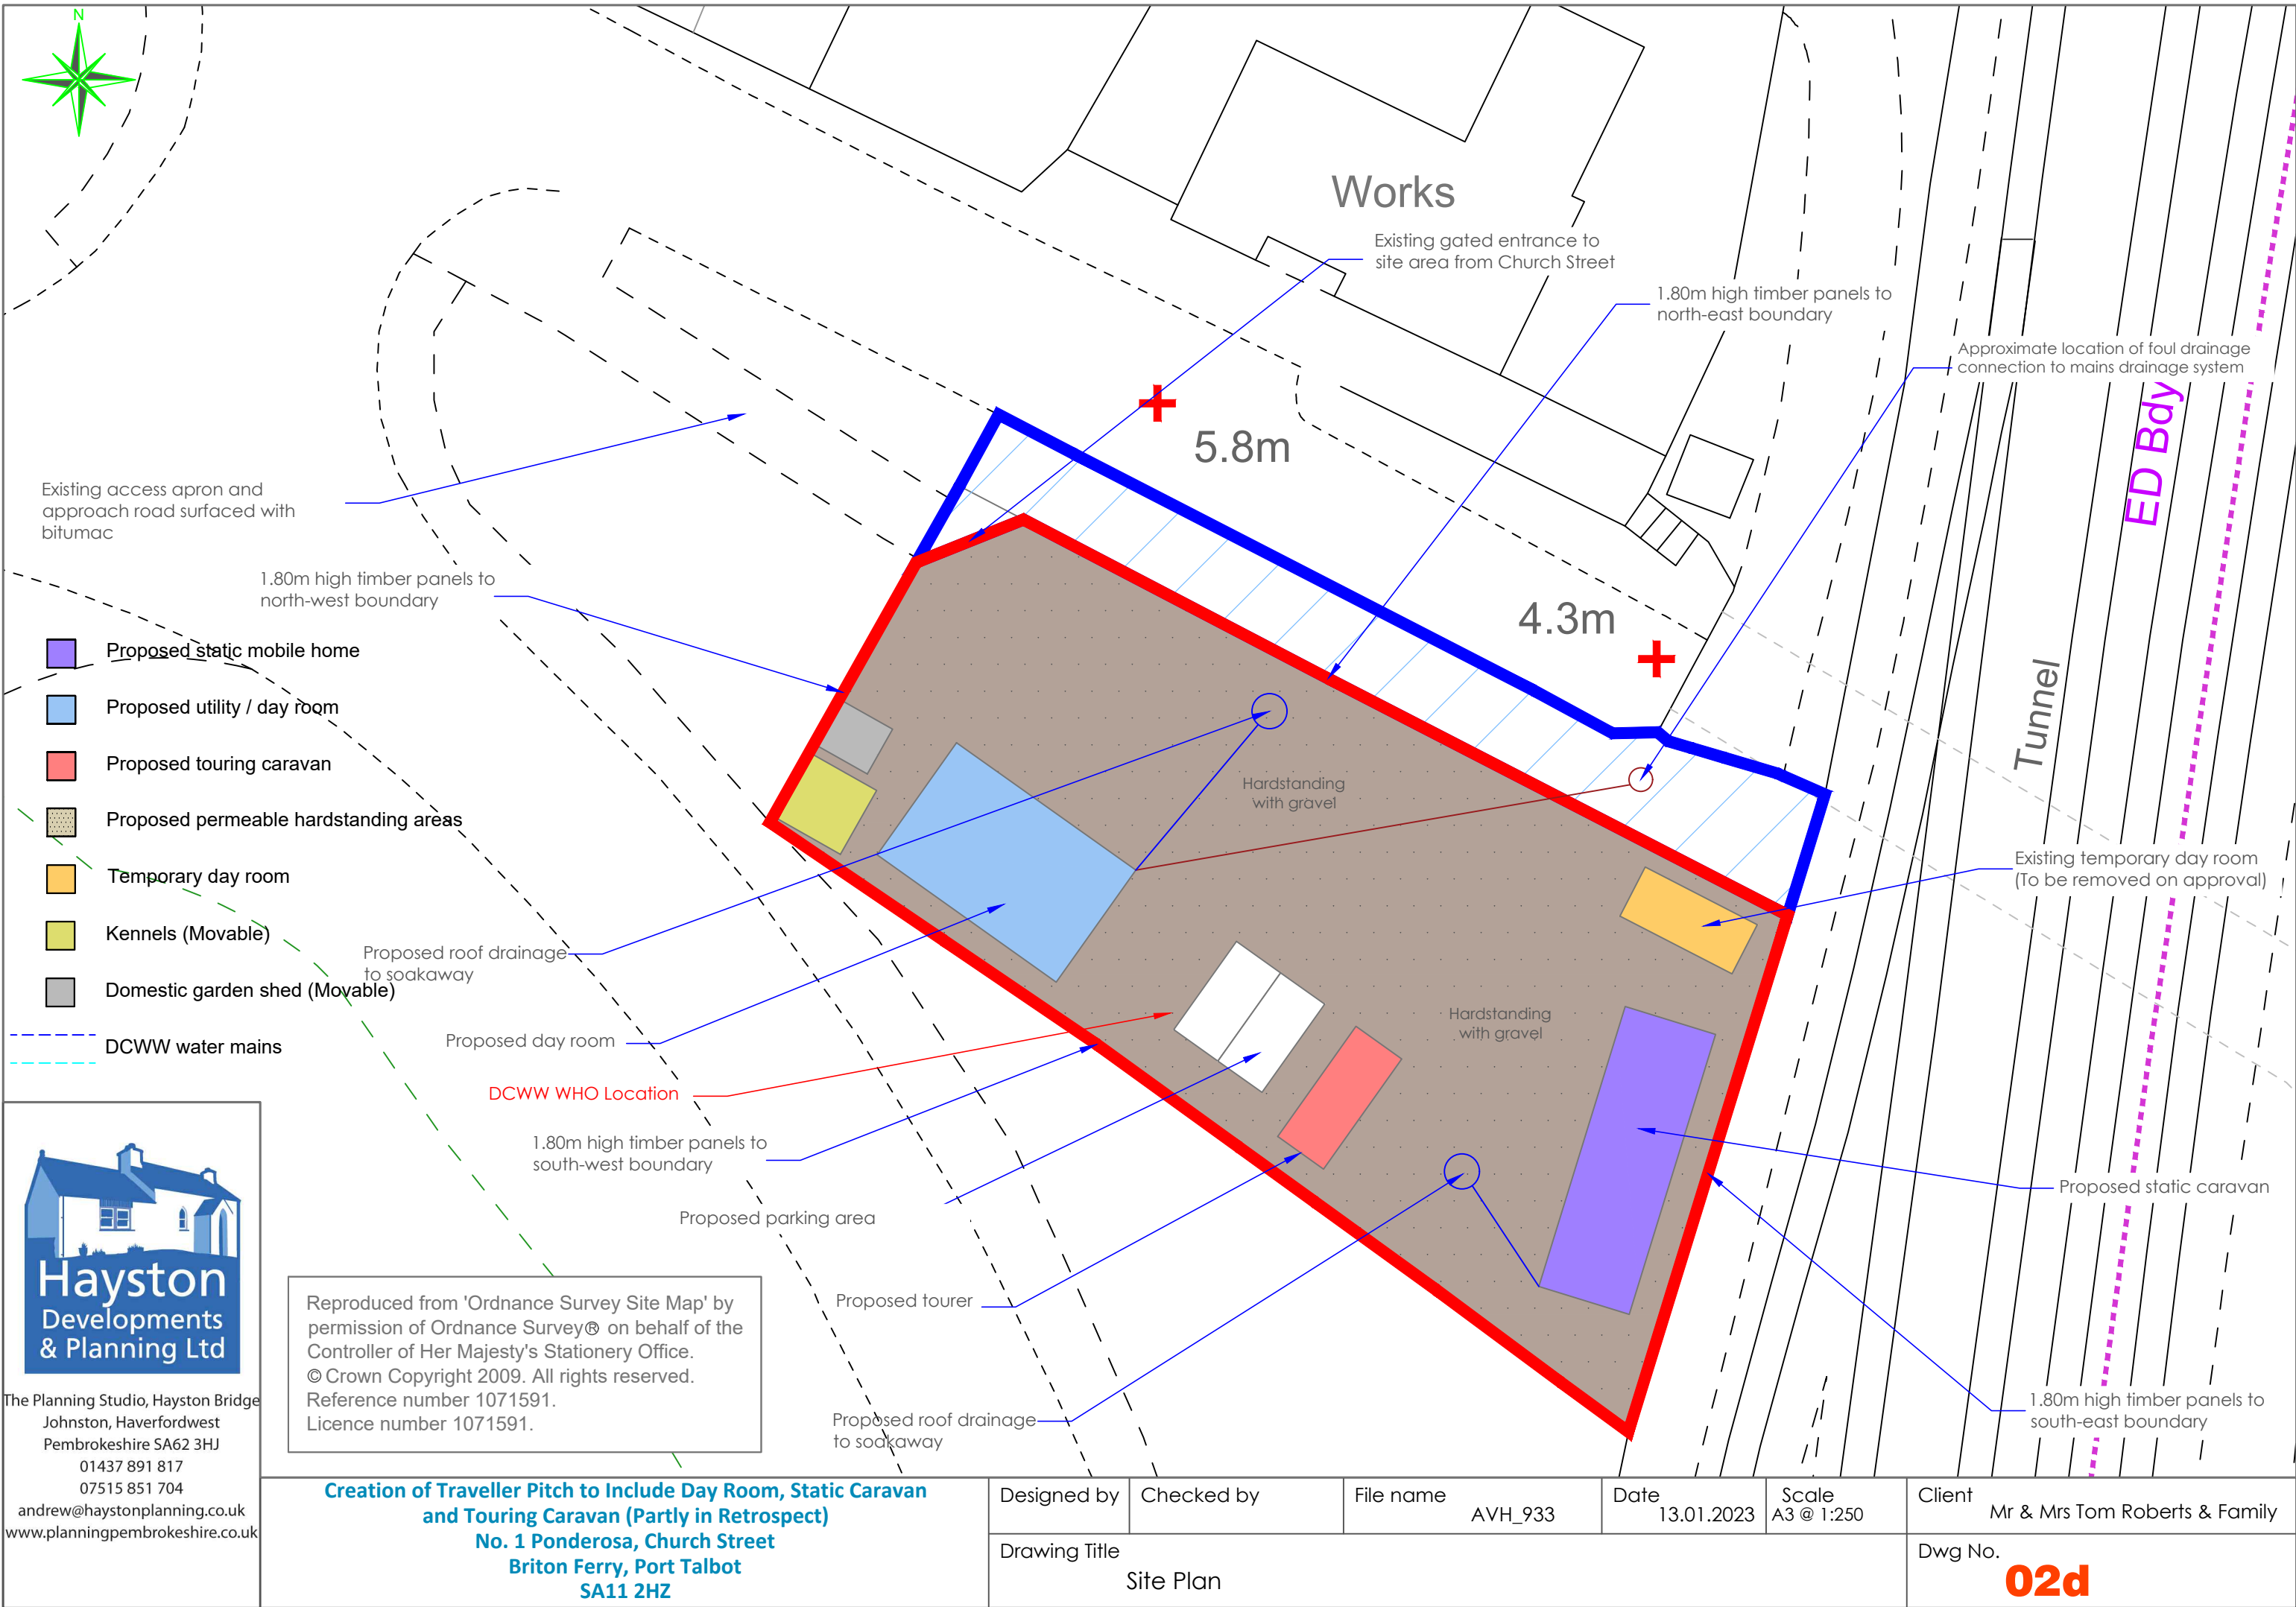

**Creation of Traveller Pitch to Include Day Room, Static Caravan
and Touring Caravan (Partly in Retrospect)
No. 1 Ponderosa, Church Street
Briton Ferry, Port Talbot
SA11 2HZ**

Client	Mr & Mrs Tom Roberts & Family
--------	-------------------------------

Dwg No. **02d**