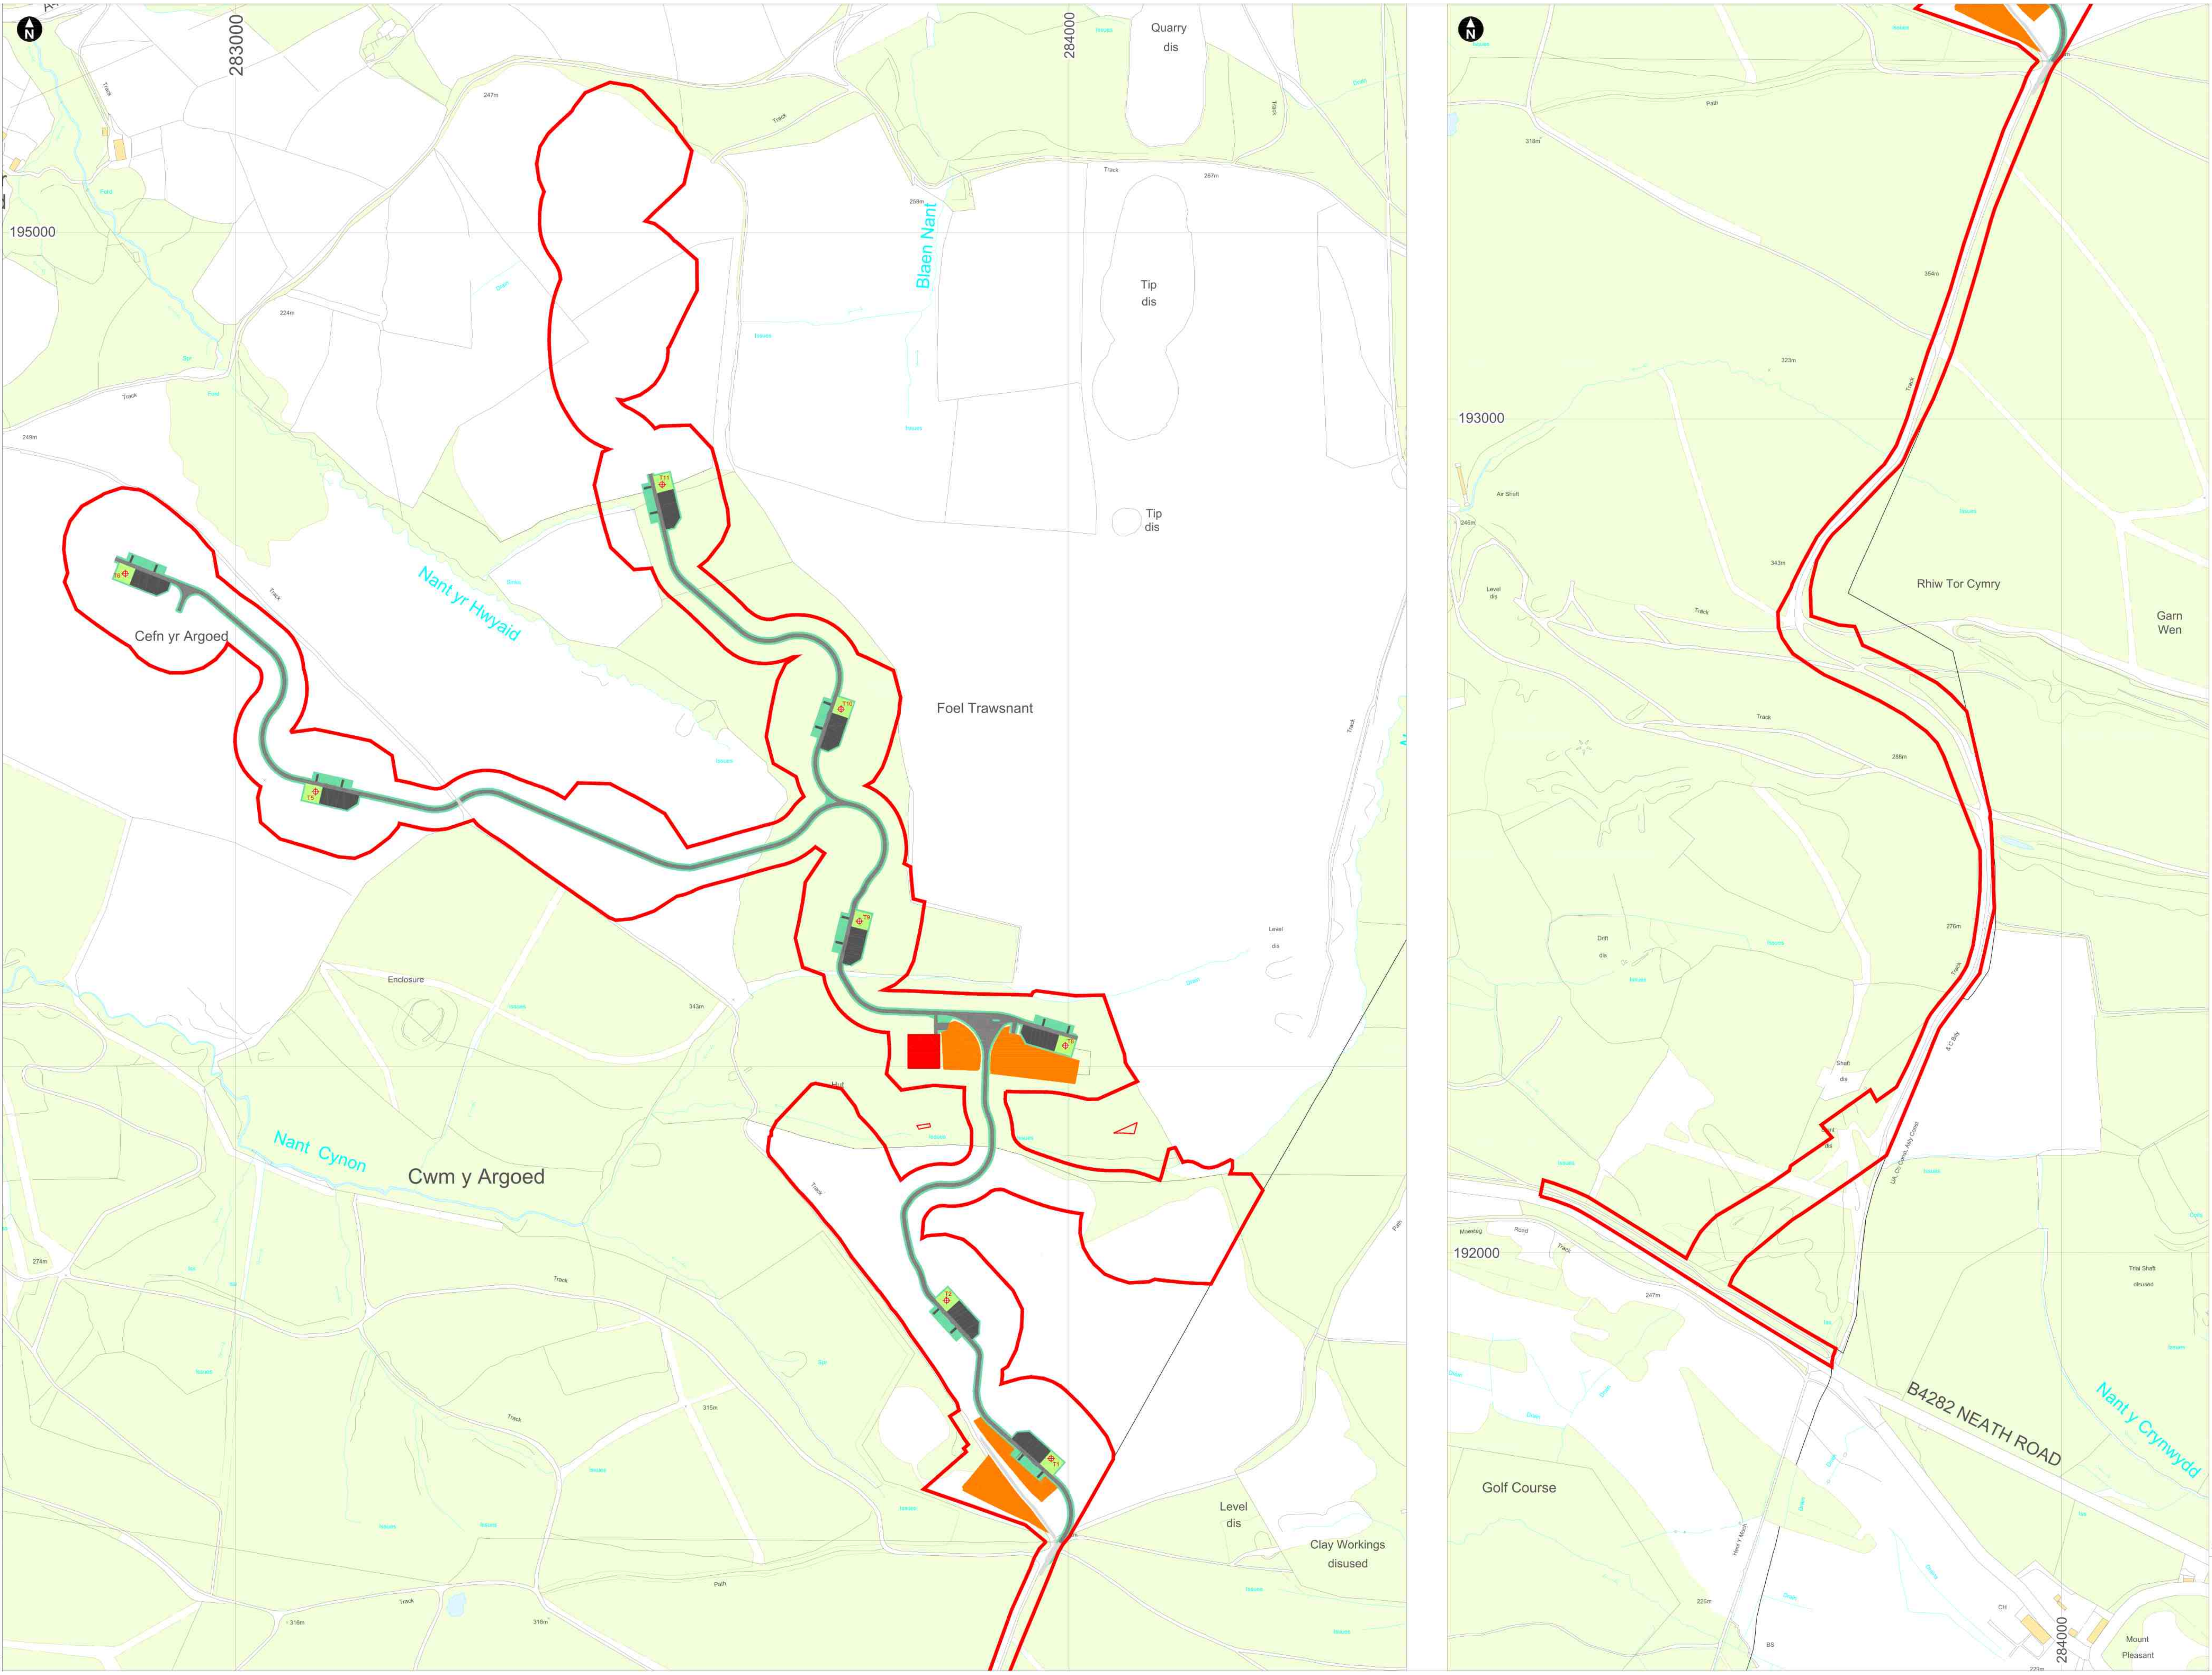

Key

🟥	Planning boundary
⊕	Turbine location
🟥	Substation
🟧	Contractors' compound
▨	Proposed track
☐	Existing track upgraded
🟩	Verge
🟩	Verge over turbine area
🟩	Batters
■	Crane pad construction

0 m 150 m

Scale 1:2500 @ A0

© Crown copyright and database rights 2021 Ordnance Survey 0100031673

Pennant Walters (FoelT) Ltd
Foel Trawsnant Wind Farm S73 Application

Figure A
Site layout

January 2023