


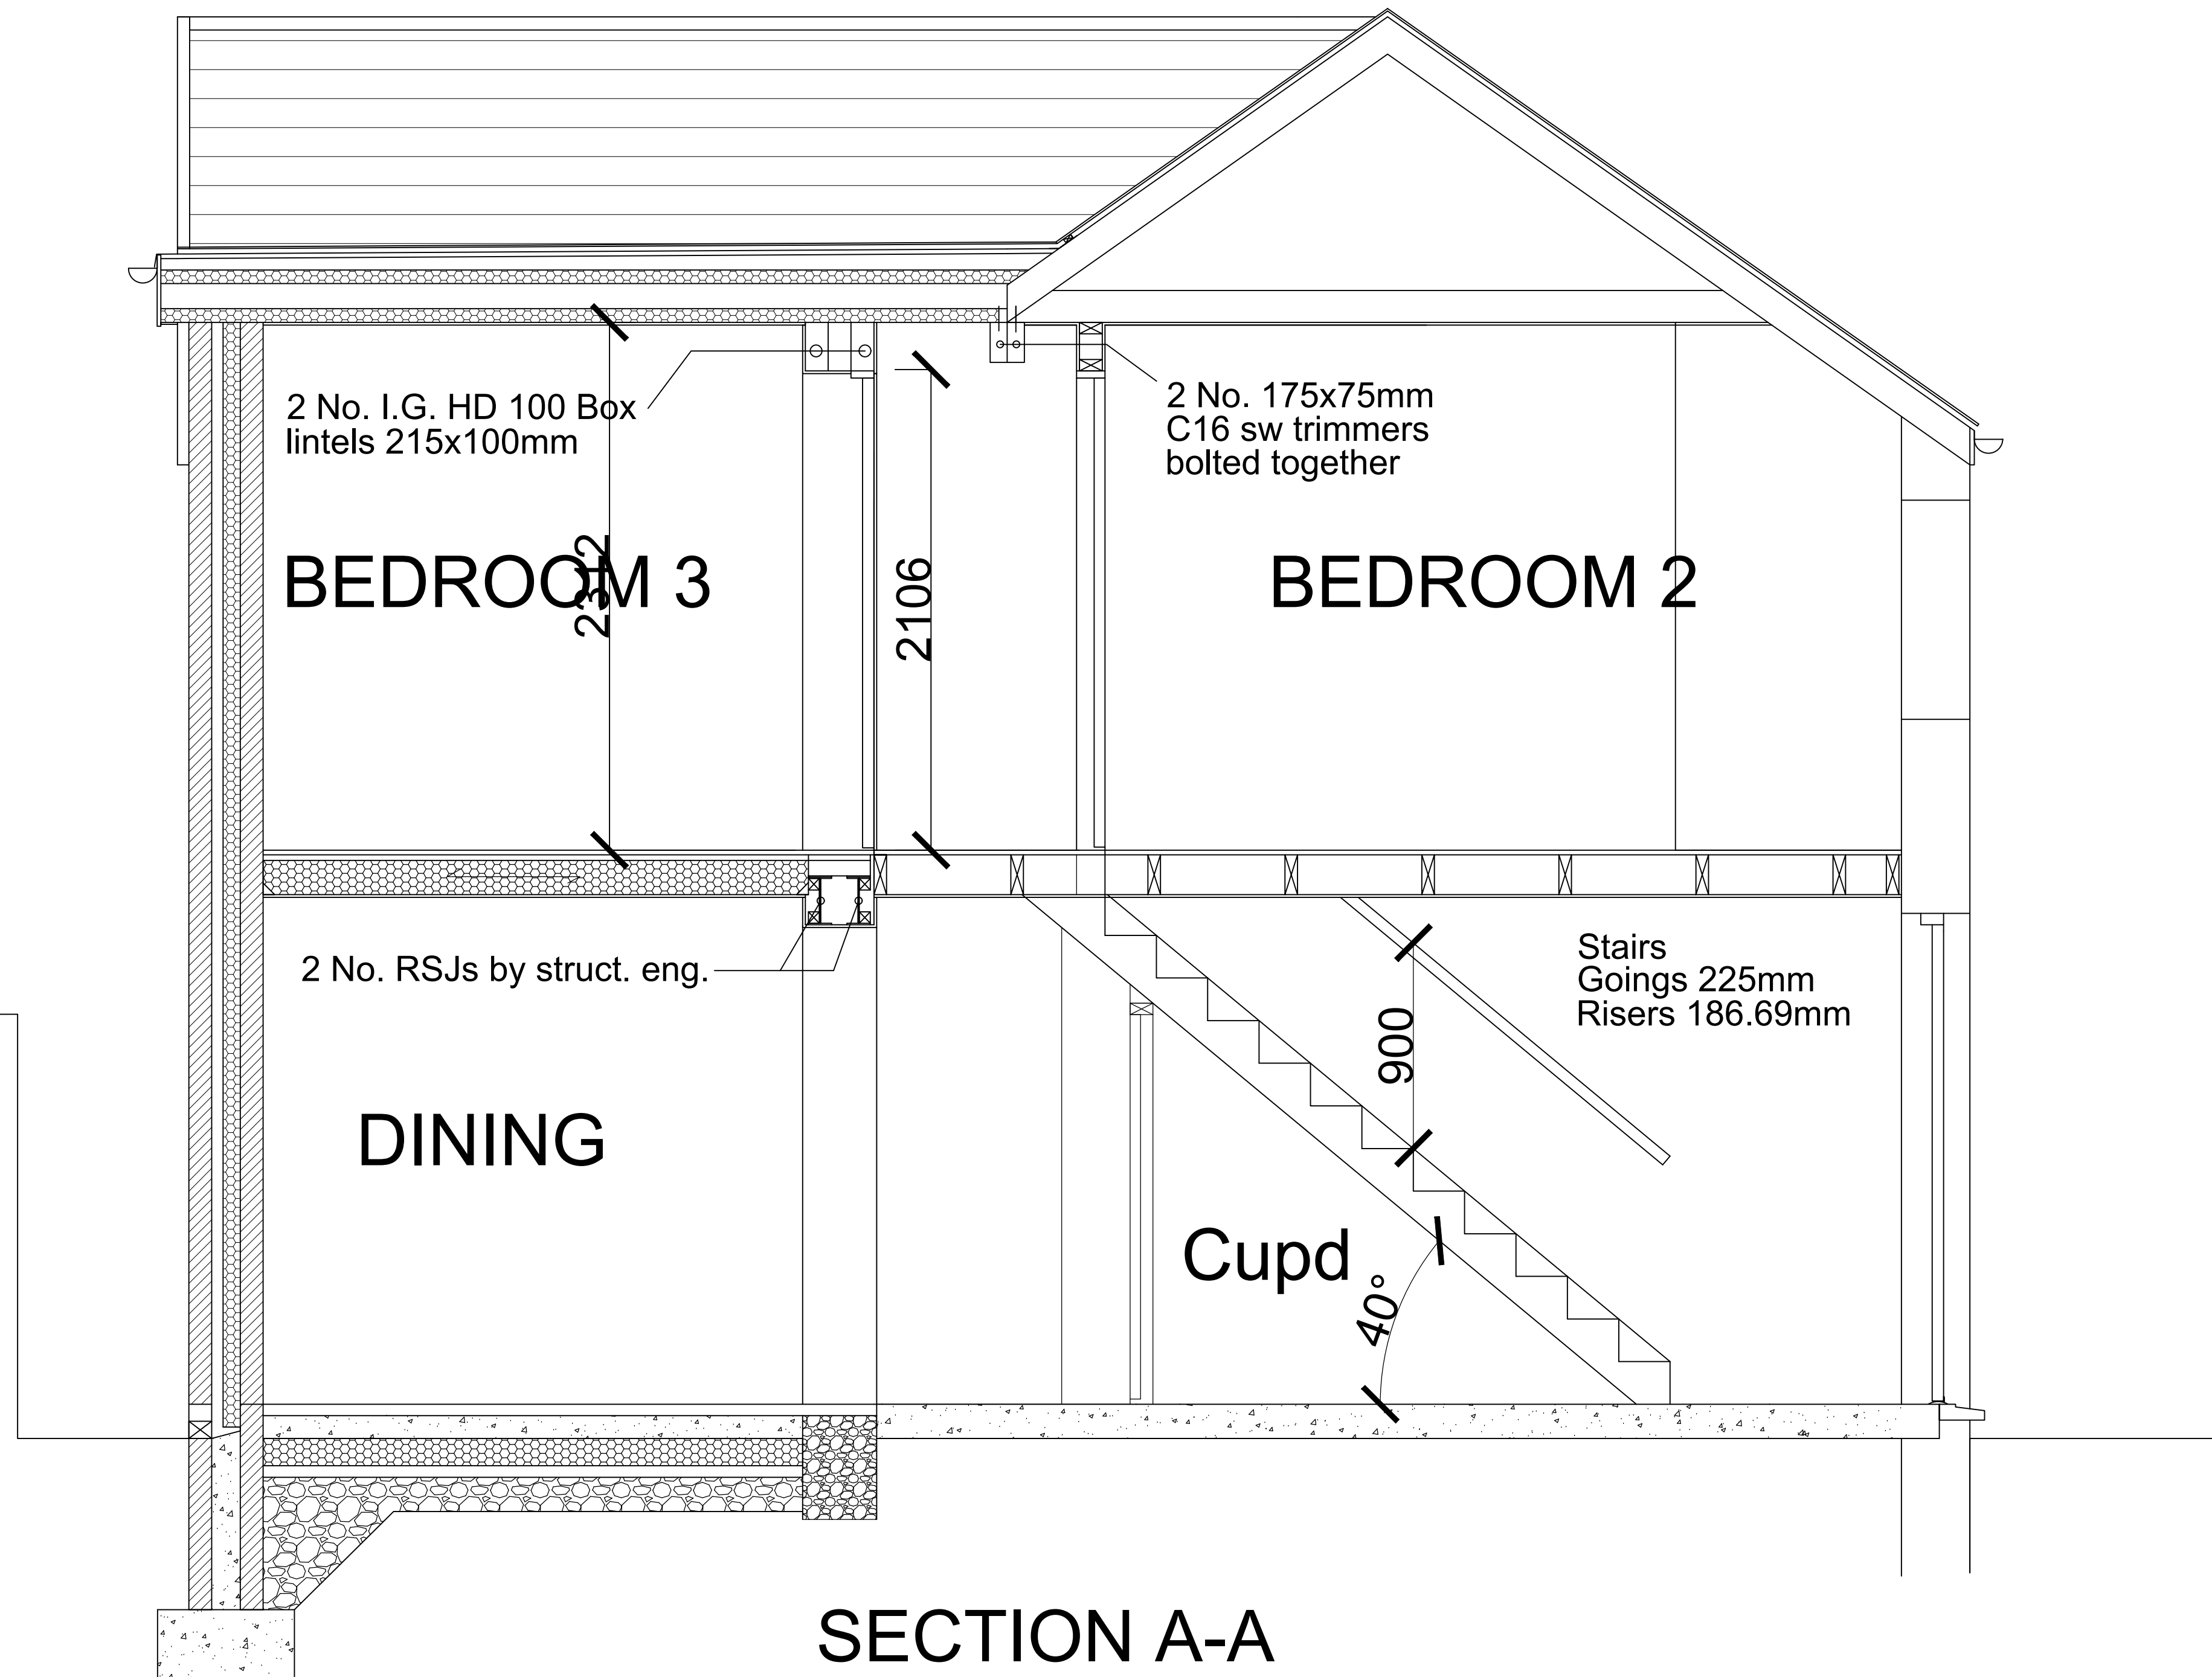

SECTION A-A

General Notes

No.	Revision/Issue	Date

Firm Name and Address

Project Name and Address

SECTION A-A
AT
93 PEN YR ALLT
ALLTWEN PONTARDAWE

Project

MATT

Date

01-02-23

Scale

1:20

Sheet

B-03