


PROPOSED GARAGE AND REAR STOREROOM AT VILLIERS STREET, BRITON - FERRY, NEATH, SA11 2DZ

FOR Mr. R. O'BRIEN

SCALES 1:50, 1:100, 1:1250, 1:500


SHEET 1 of 1

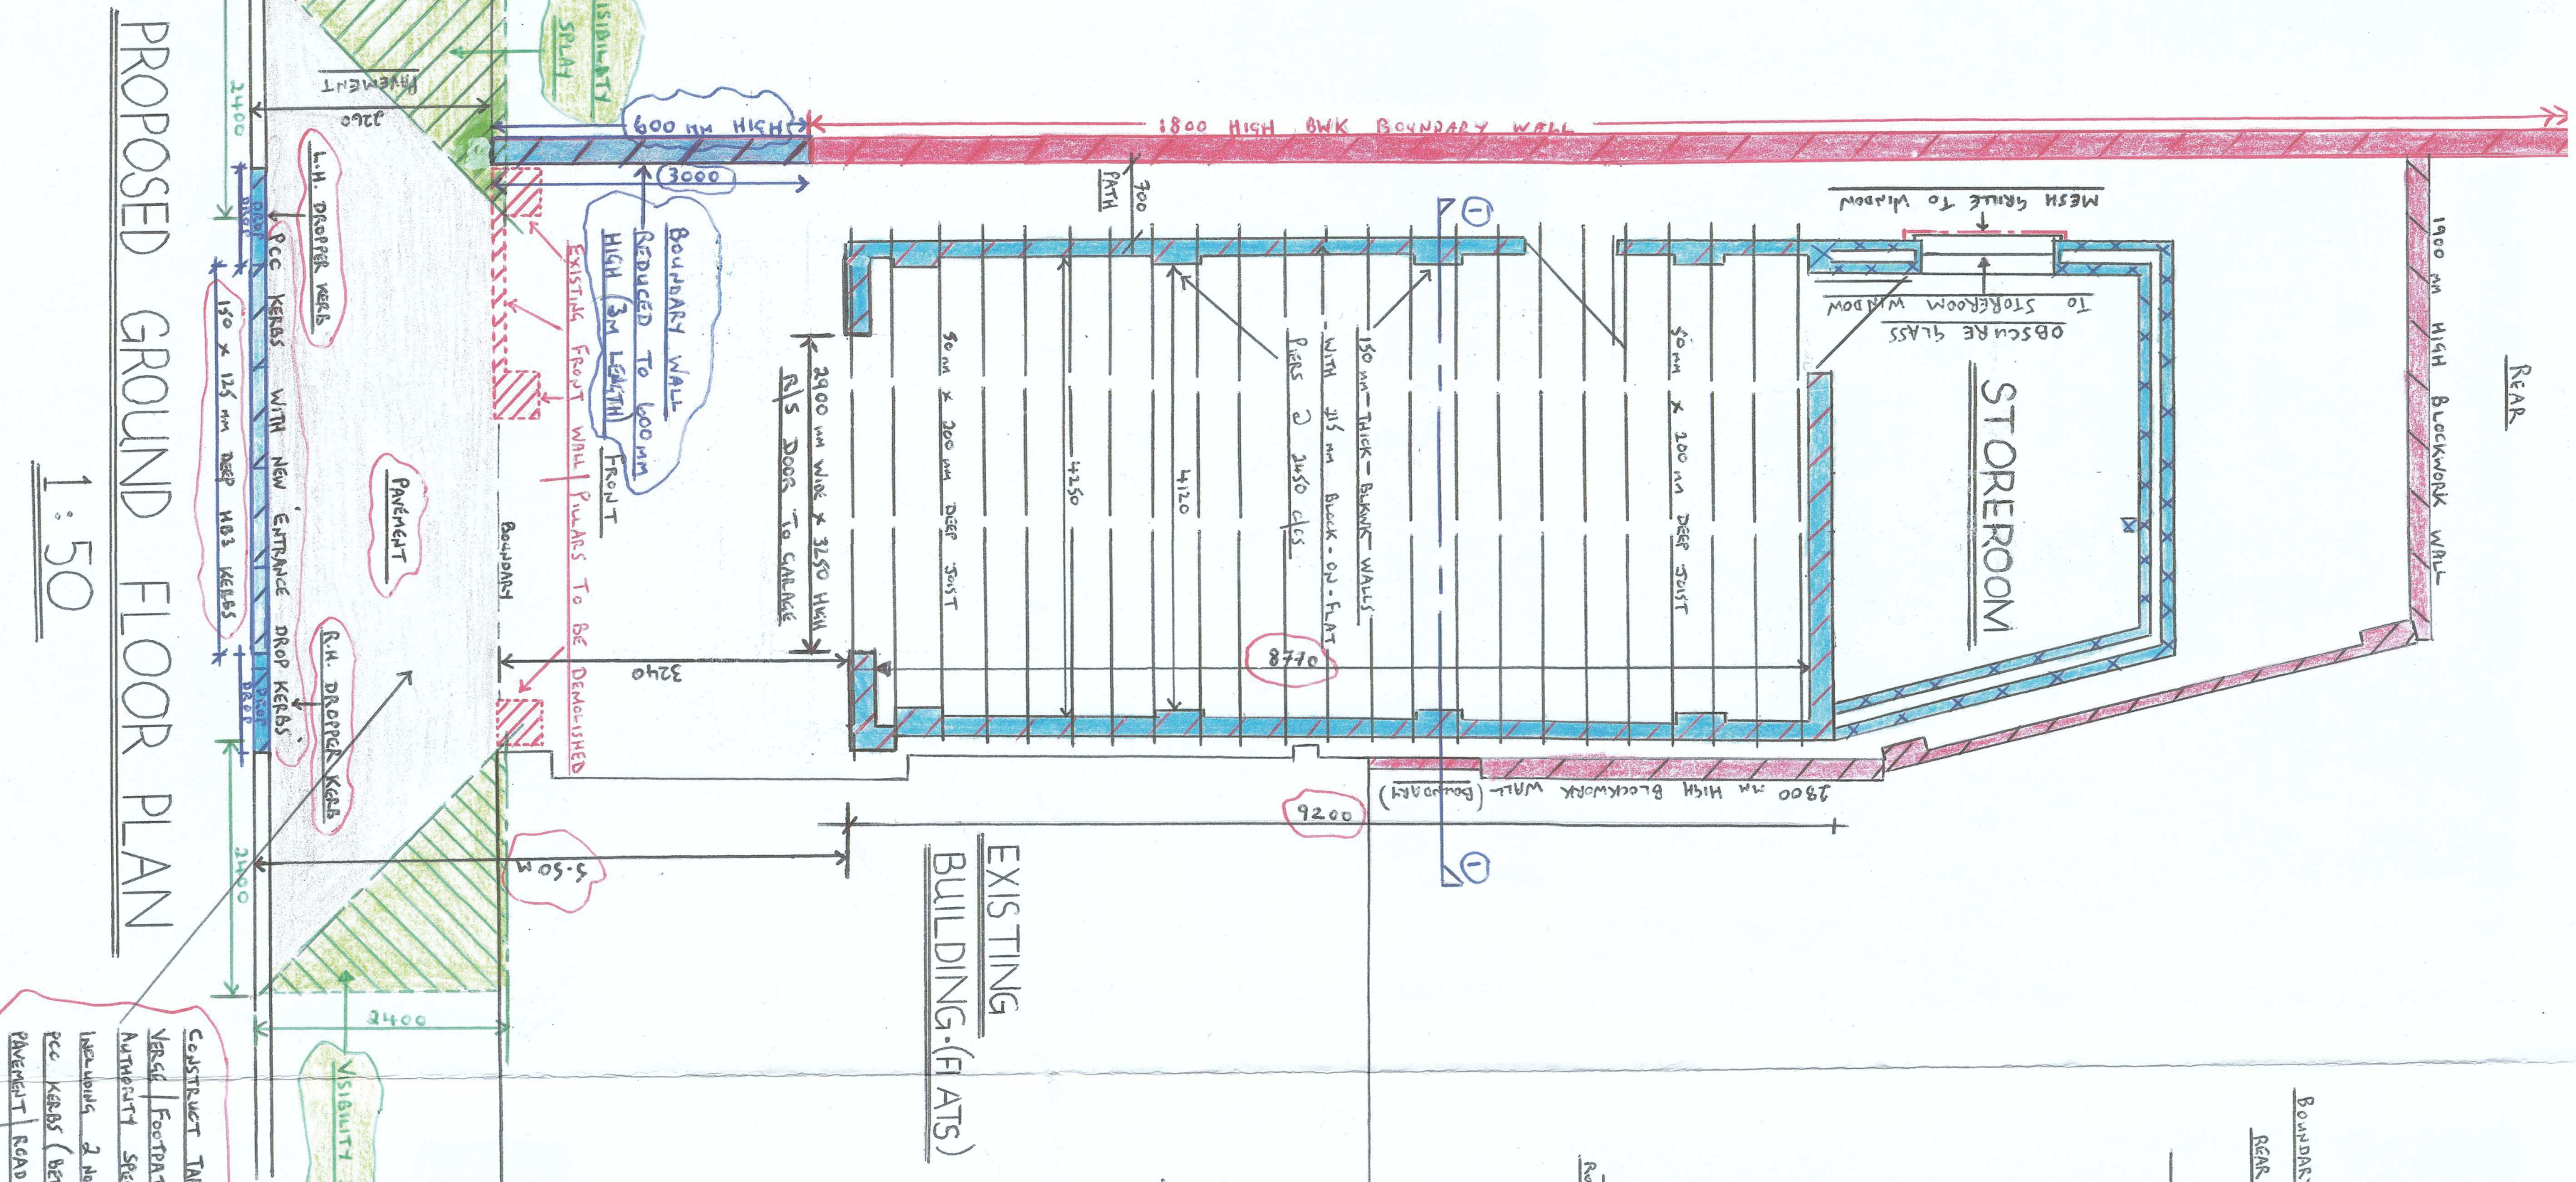





PROPOSED REAR (SOUTH) ELEVATION 1:100

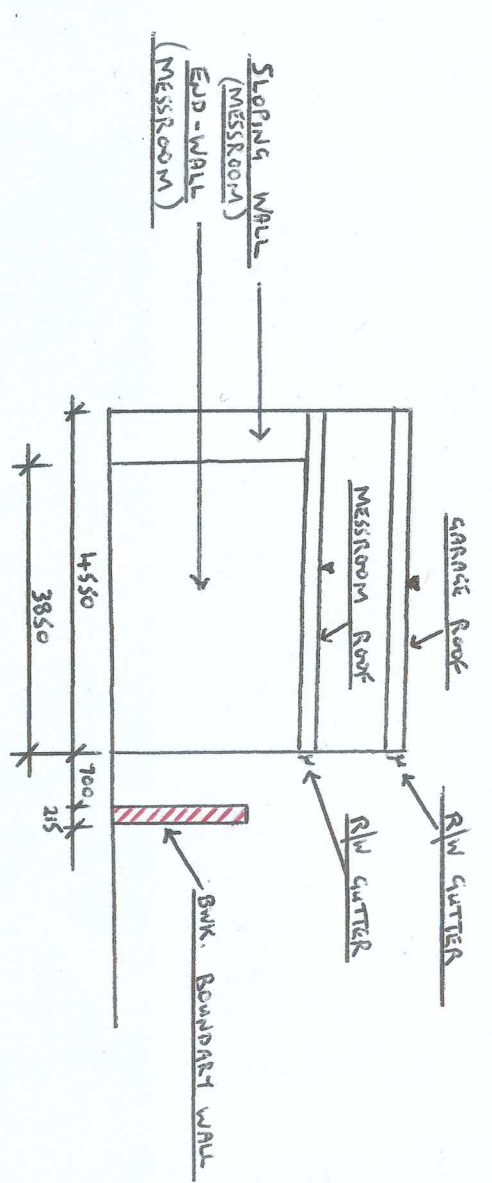


PROPOSED FRONT (NORTH) ELEVATION 1:100

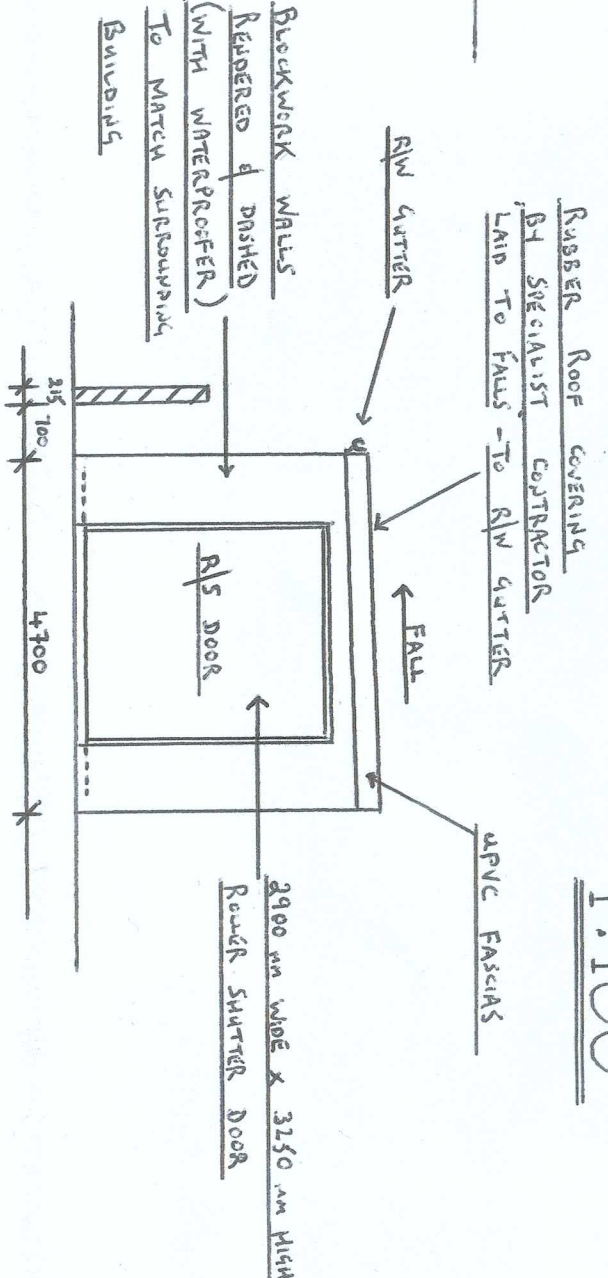


PROPOSED SIDE ELEVATION (WEST) 1:100

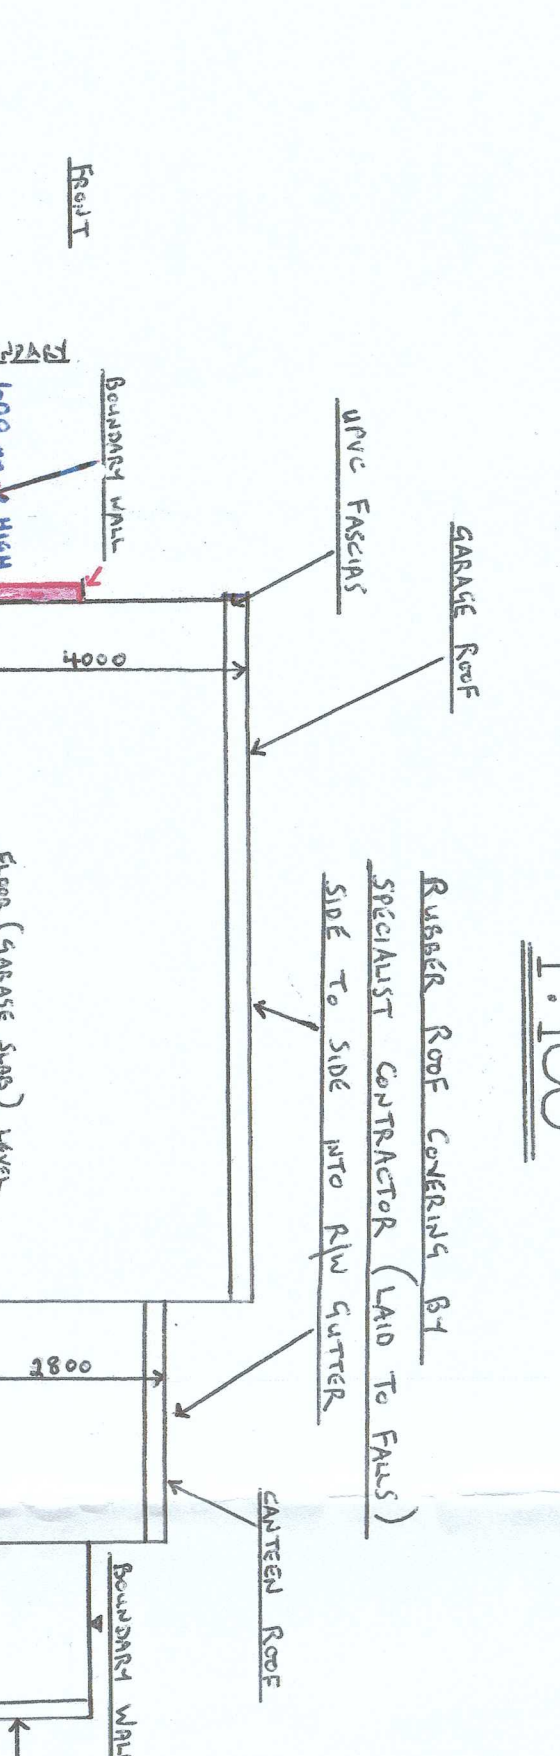


PROPOSED SIDE ELEVATION (EAST) 1:100

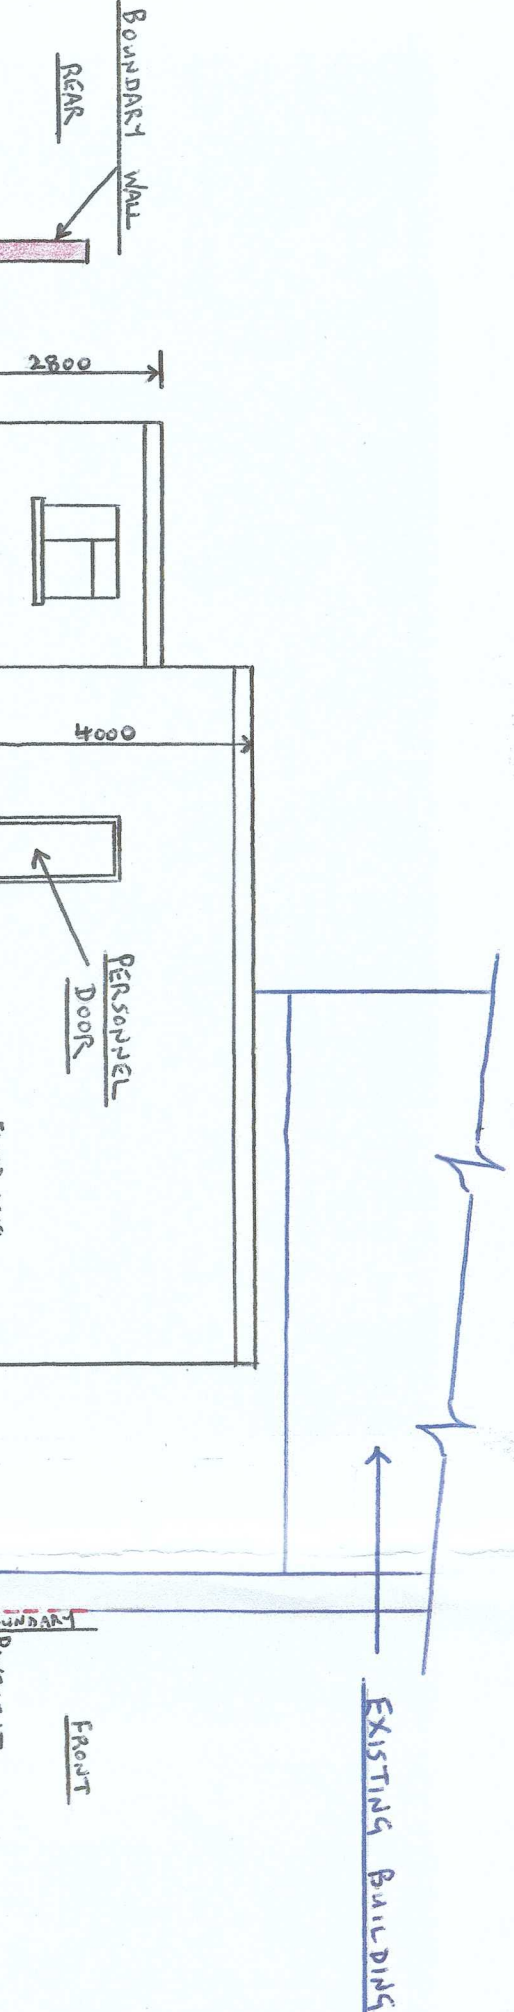

SECTION 1-1

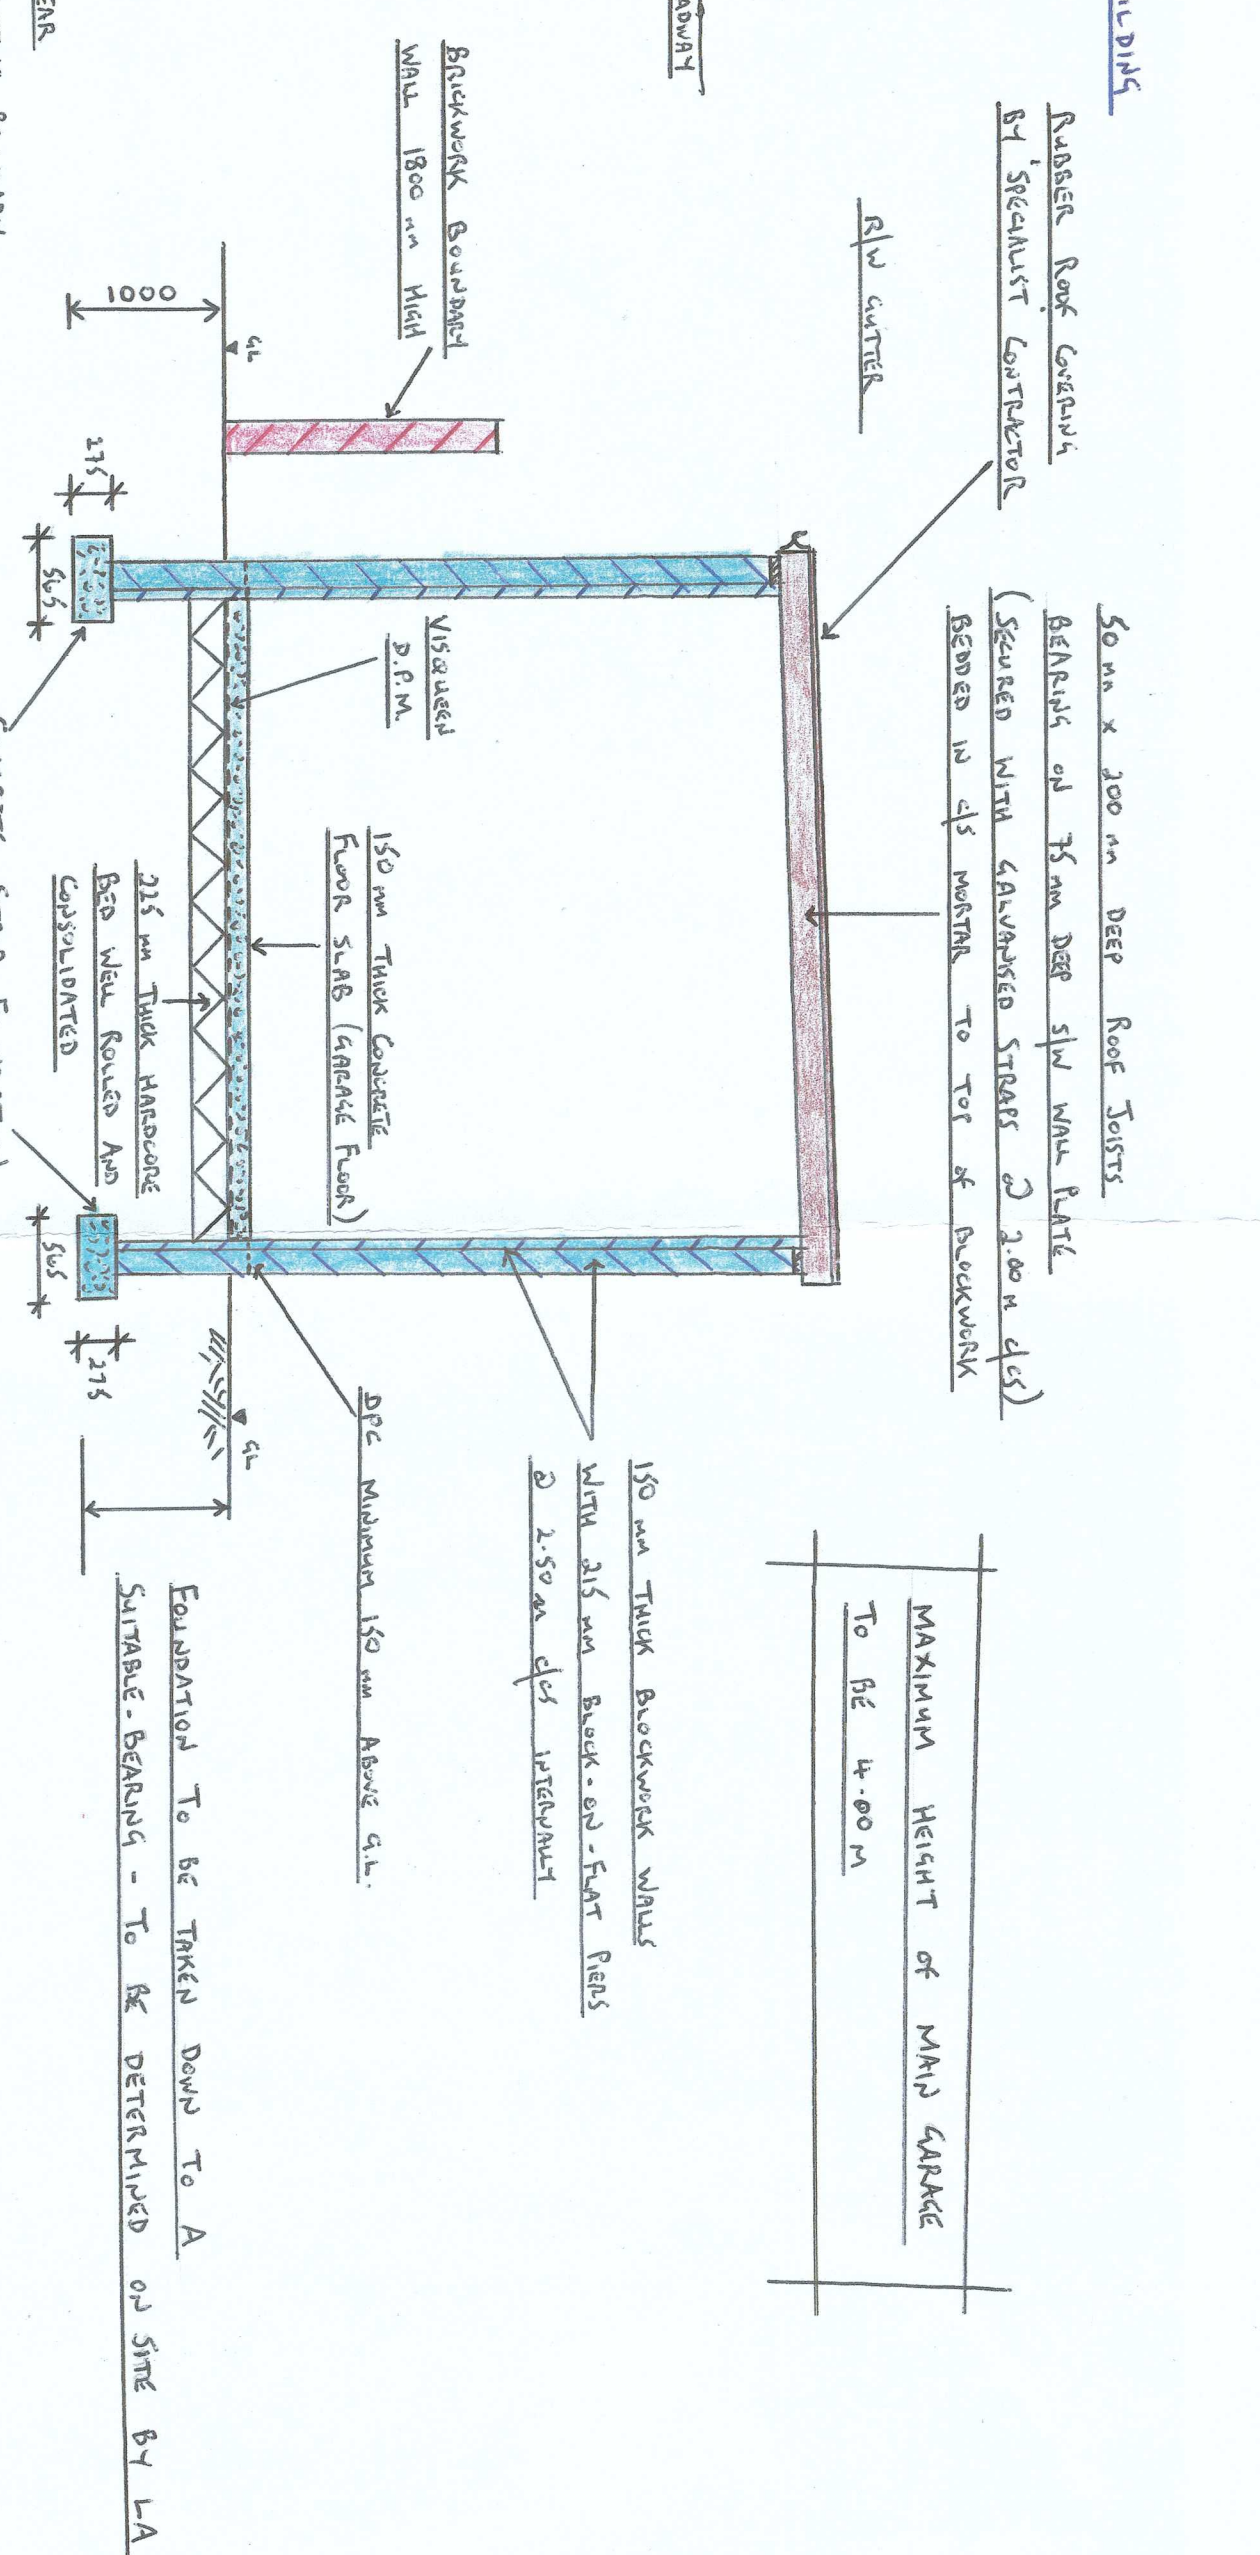

LOCATION PLAN 1:1250

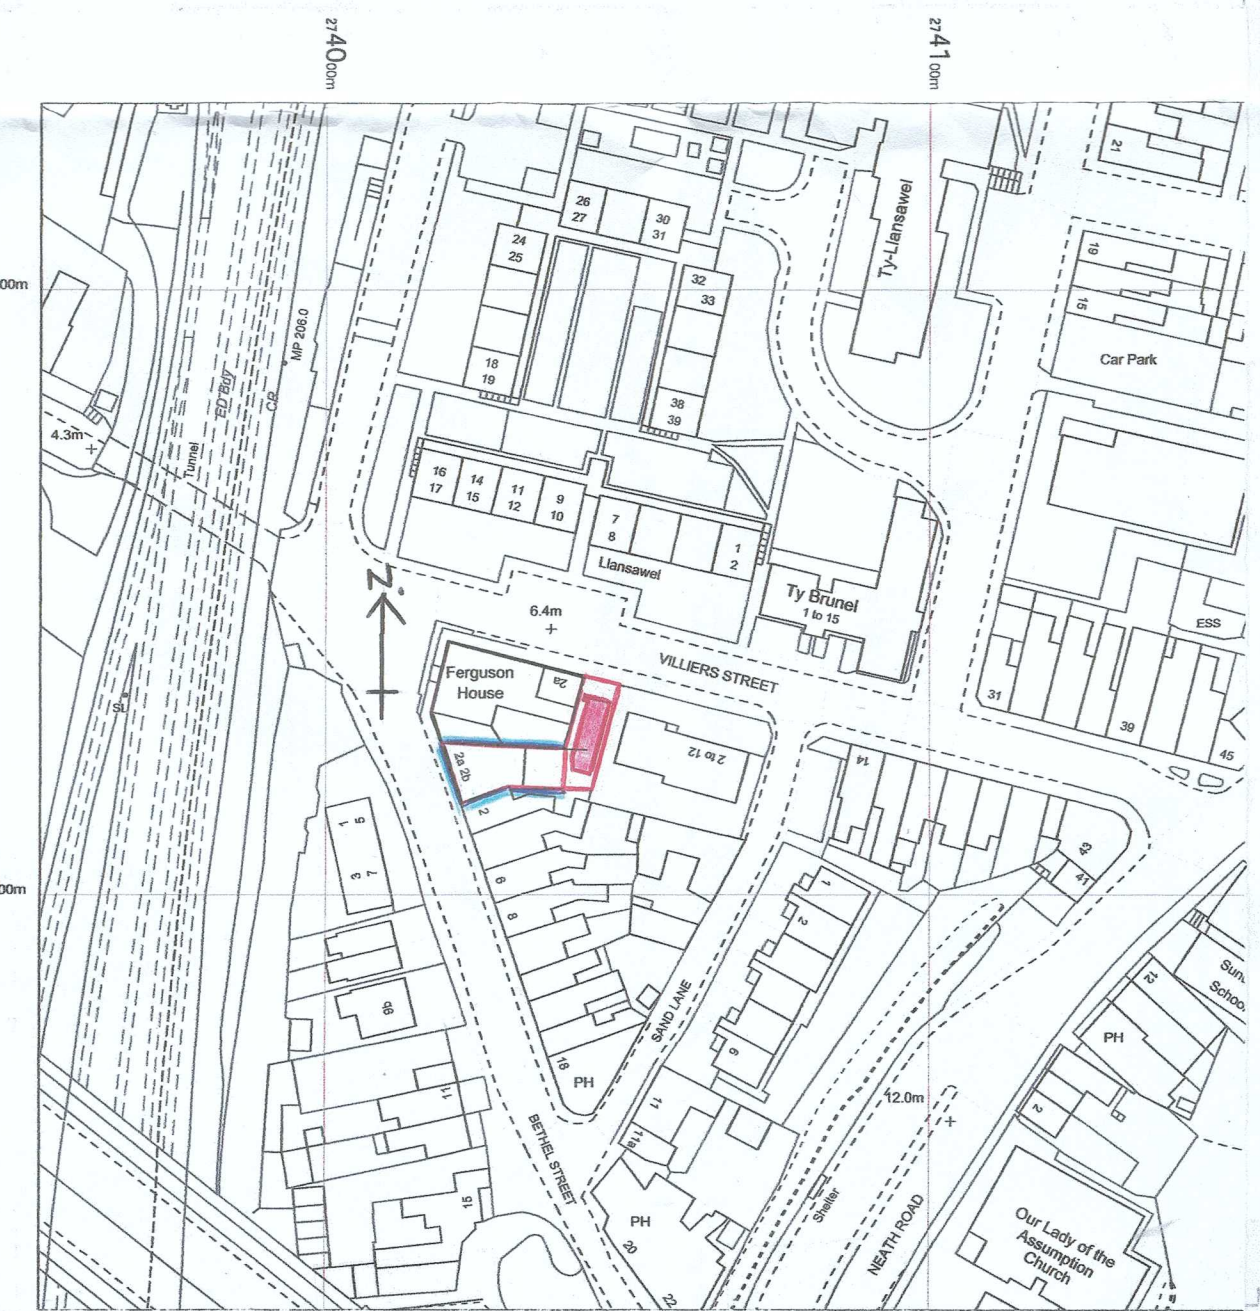

BLOCK PLAN 1:500

